


The Range, 3 St John's Gardens, Bury BL9 0JL

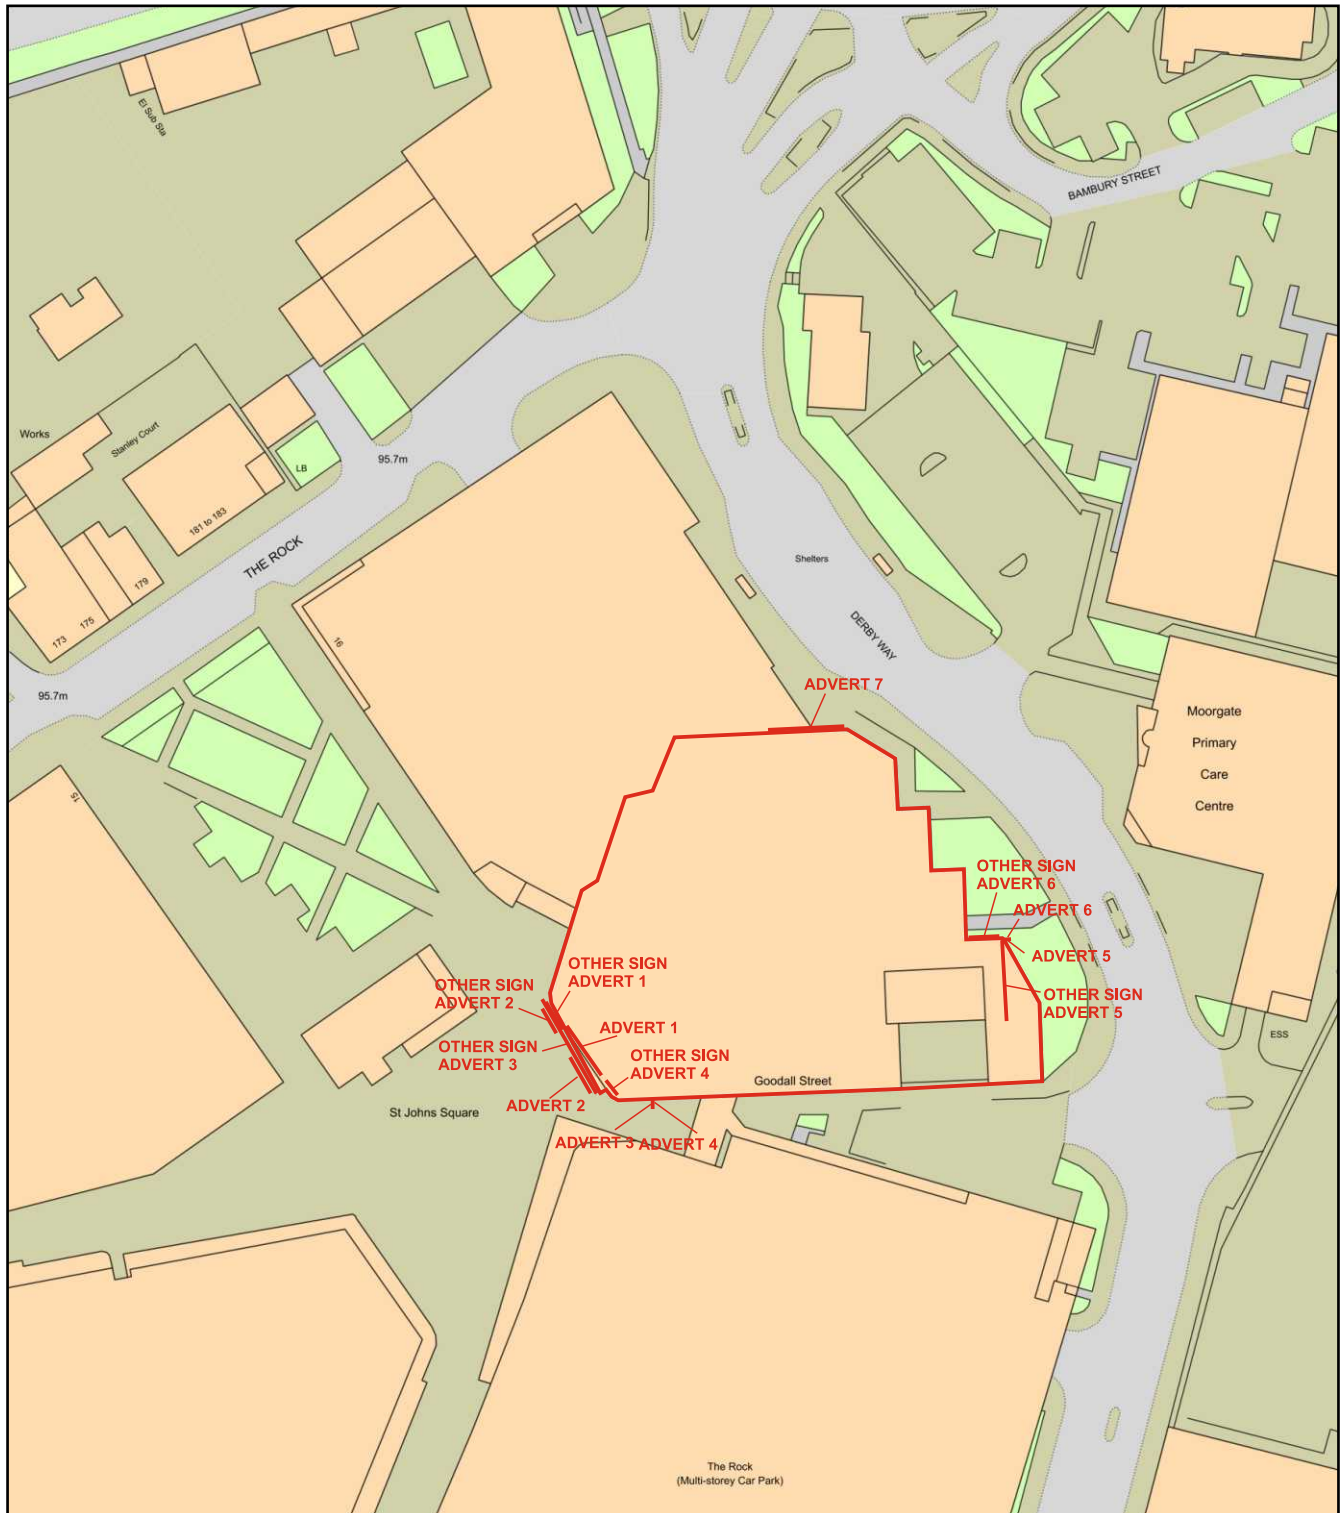

0 50
Metres



Plan Produced for: Zillwoods Ltd

Date Produced: 27 Oct 2021

Plan Reference Number: TQRQM21300135713535

Scale: 1:1250 @ A4