


The Range, 3 St John's Gardens, Bury BL9 0JL

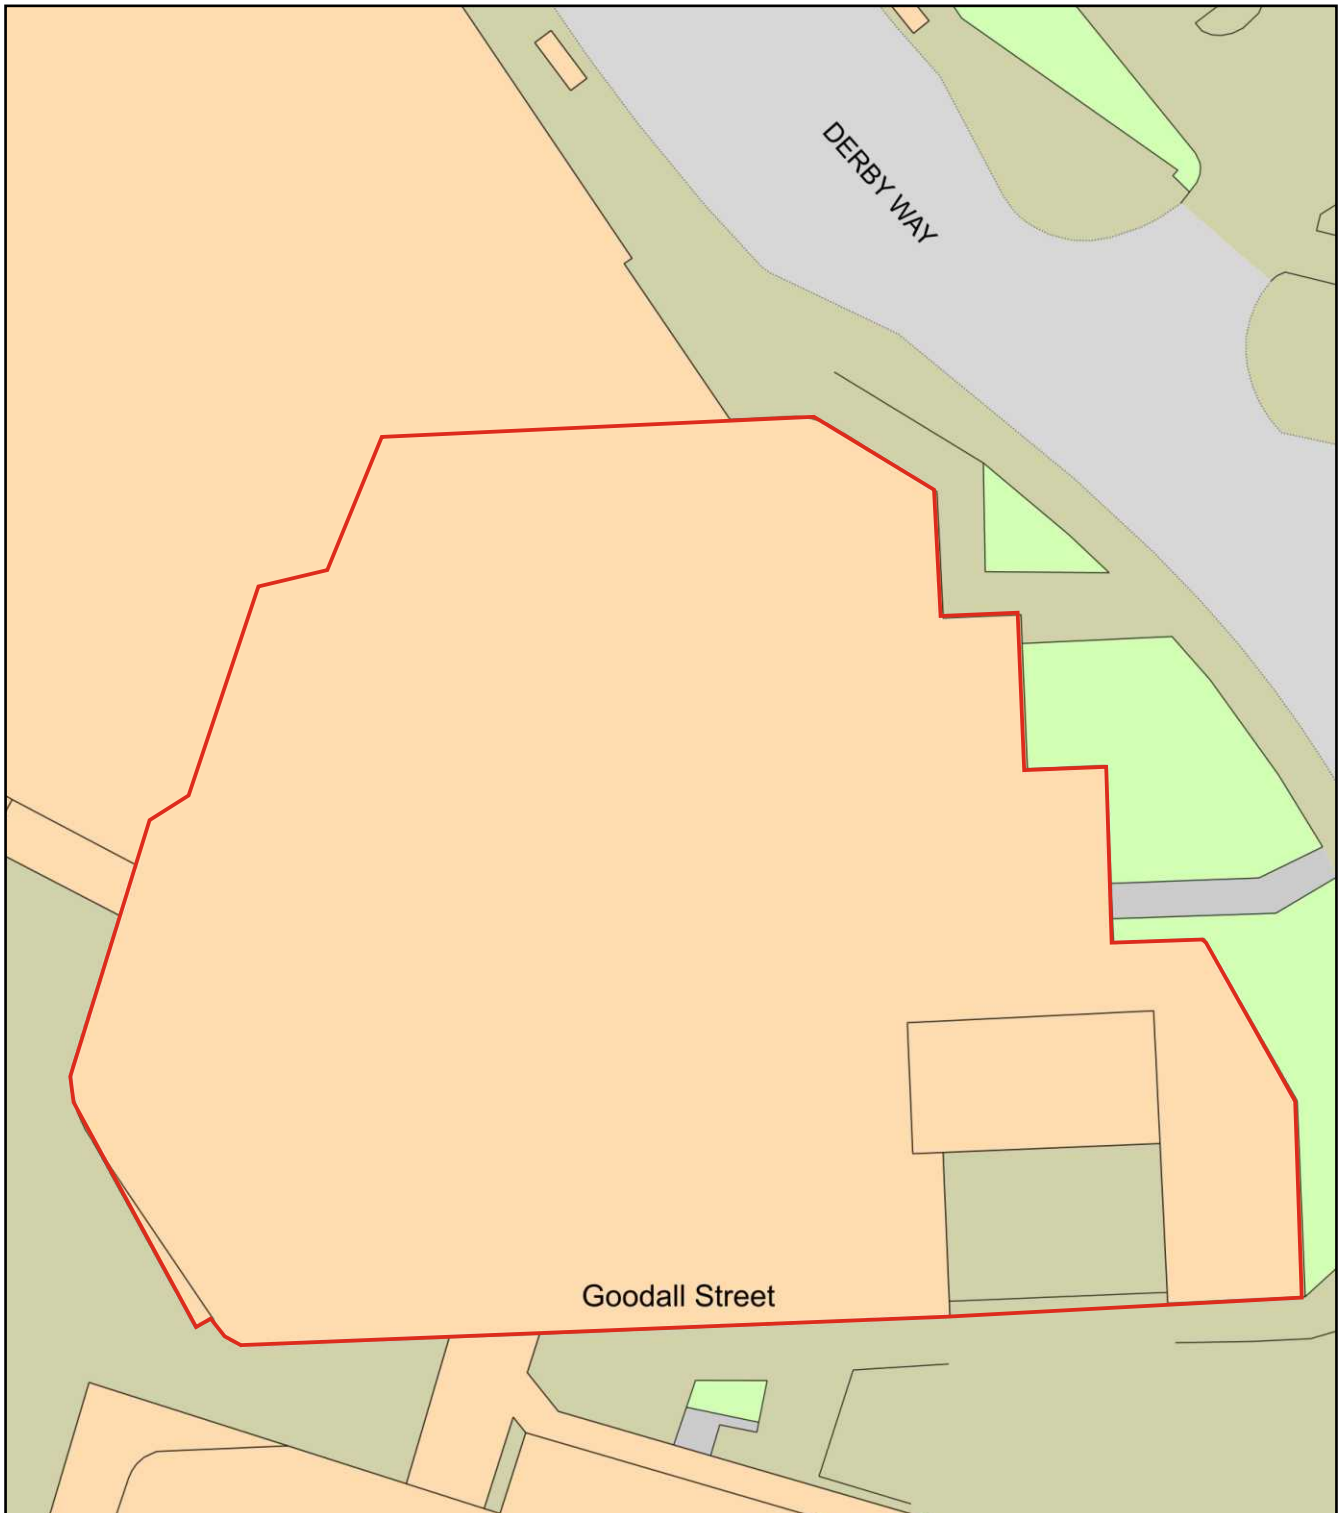

0 20
Metres



Plan Produced for: Zillwoods Ltd

Date Produced: 27 Oct 2021

Plan Reference Number: TQRQM21300145345977

Scale: 1:500 @ A4