




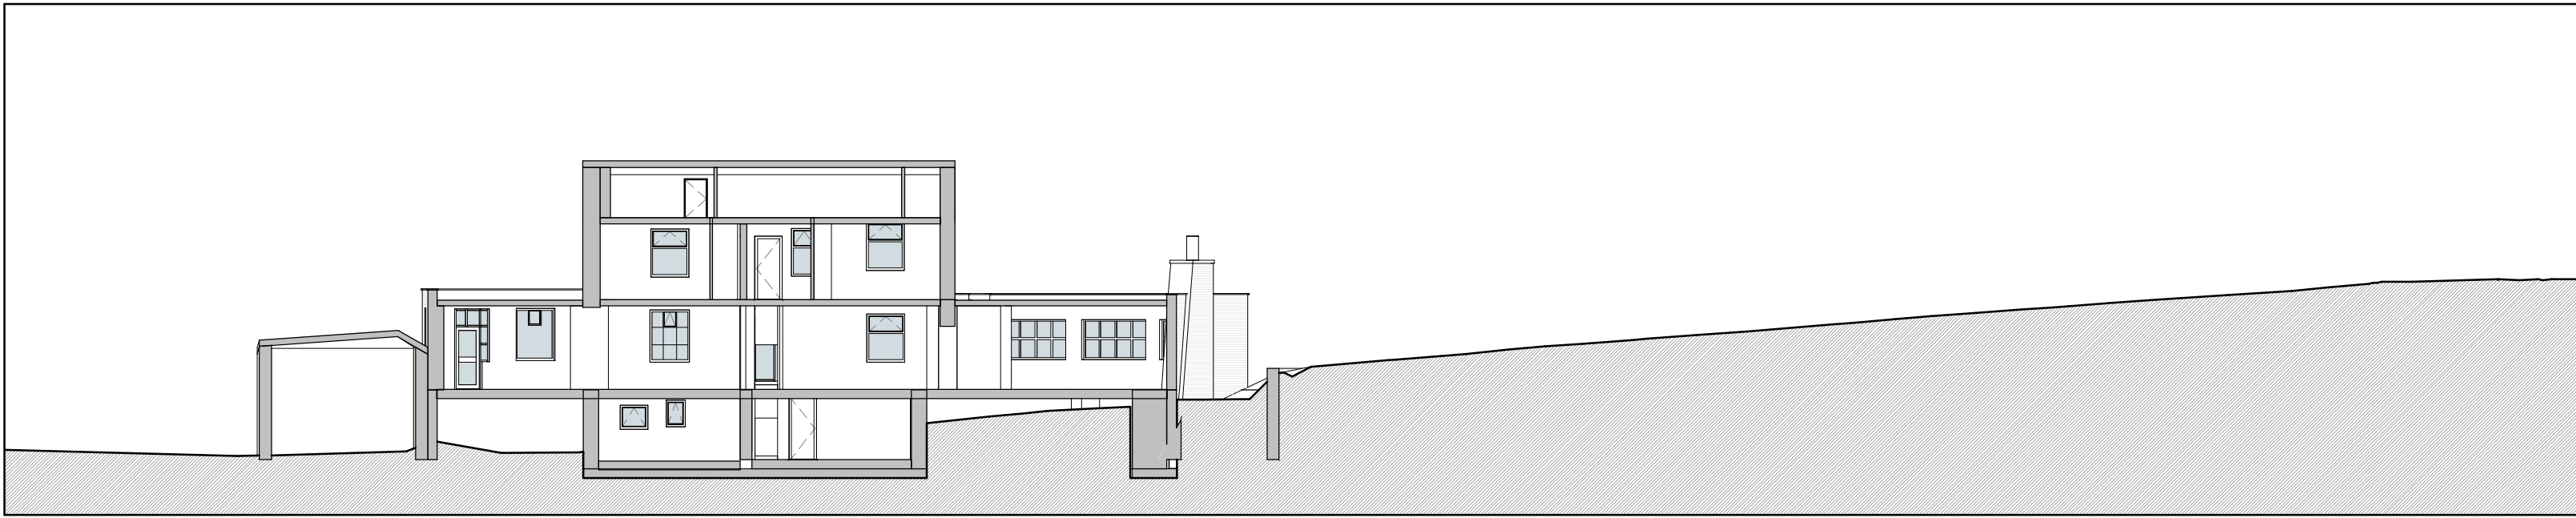


2. Section - Site - Existing - Long
1 : 200

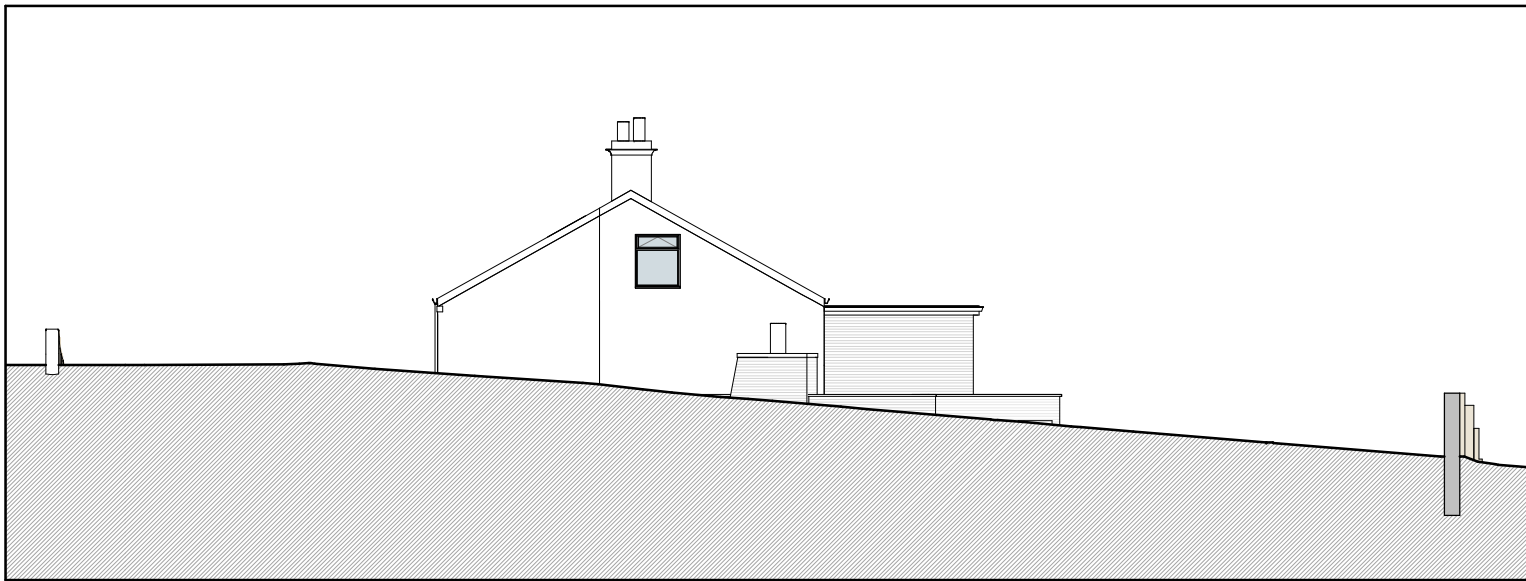

3. Section - Site - Existing - Short 1
1 : 200

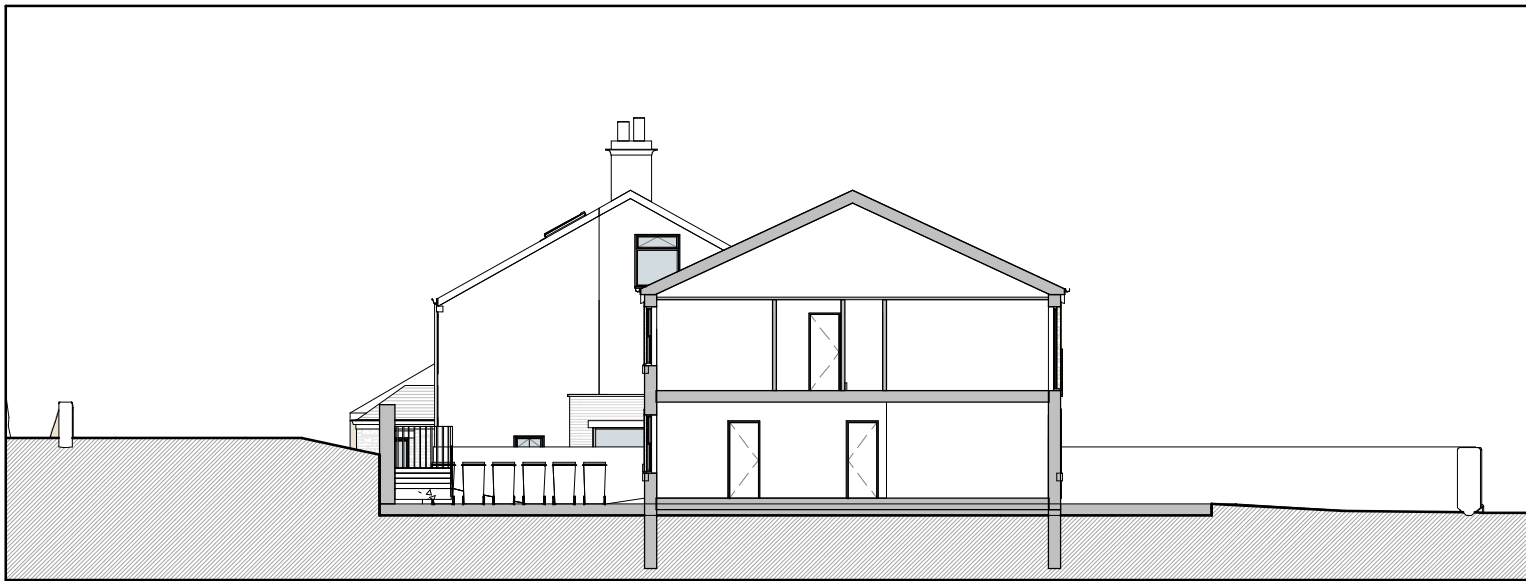


4. Section - Site - Existing - Short 2
1 : 200

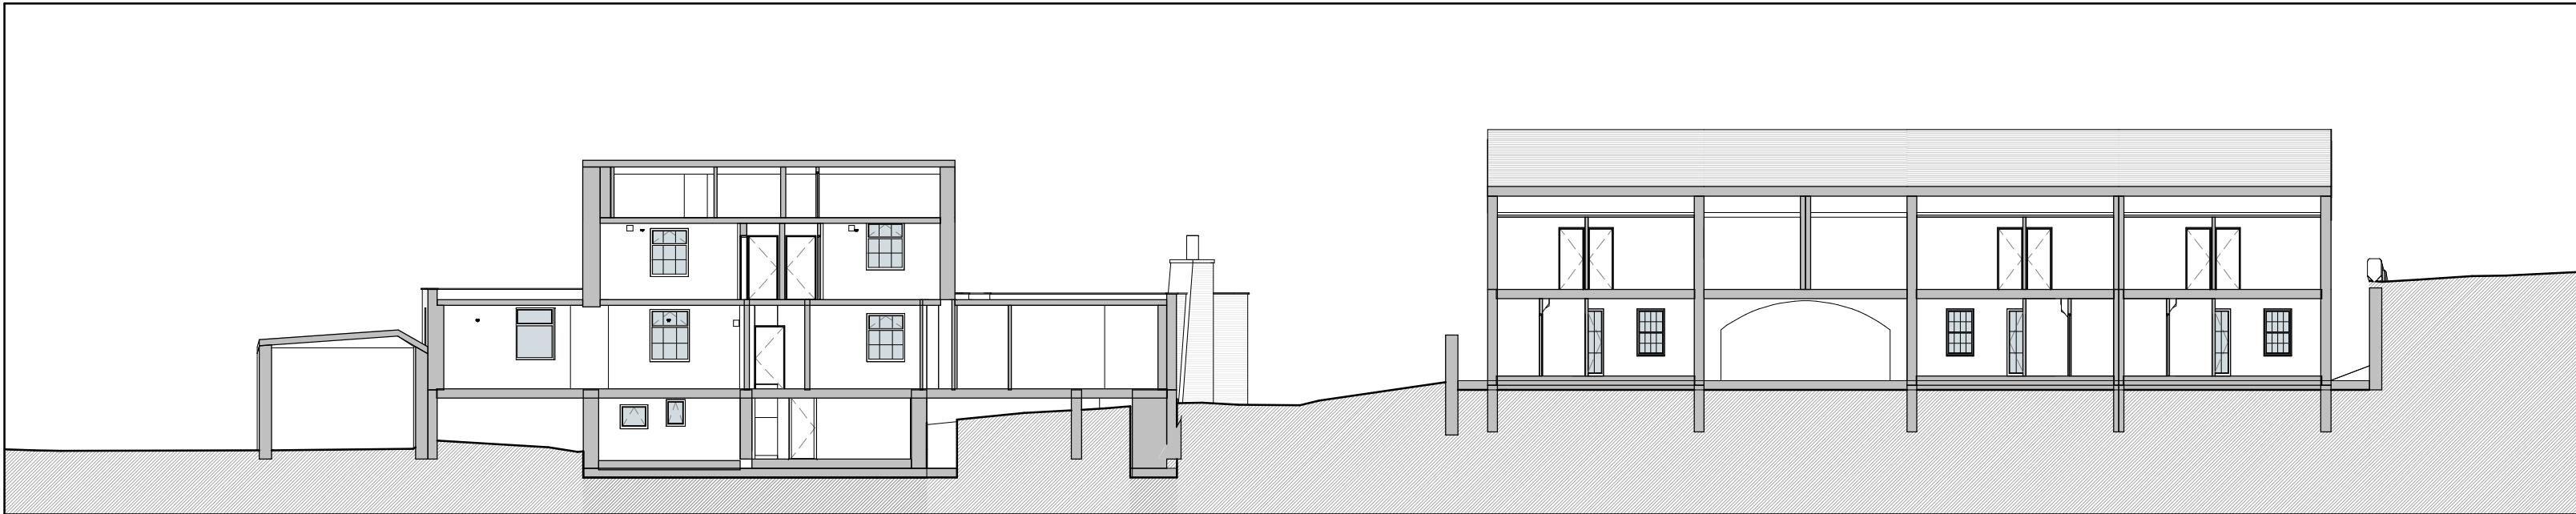


5. Section - Site - Proposed - Long
1 : 200



6. Section - Site - Proposed - Short 1
1 : 200

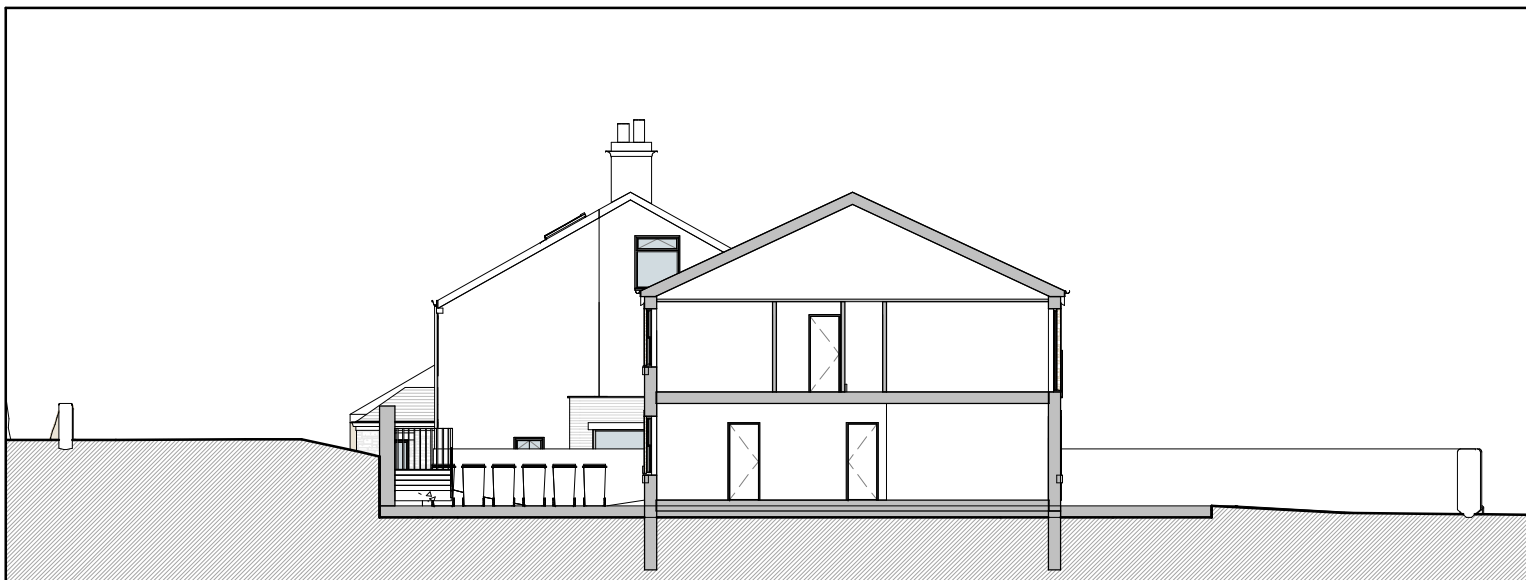

7. Section - Site - Proposed - Short 2
1 : 200

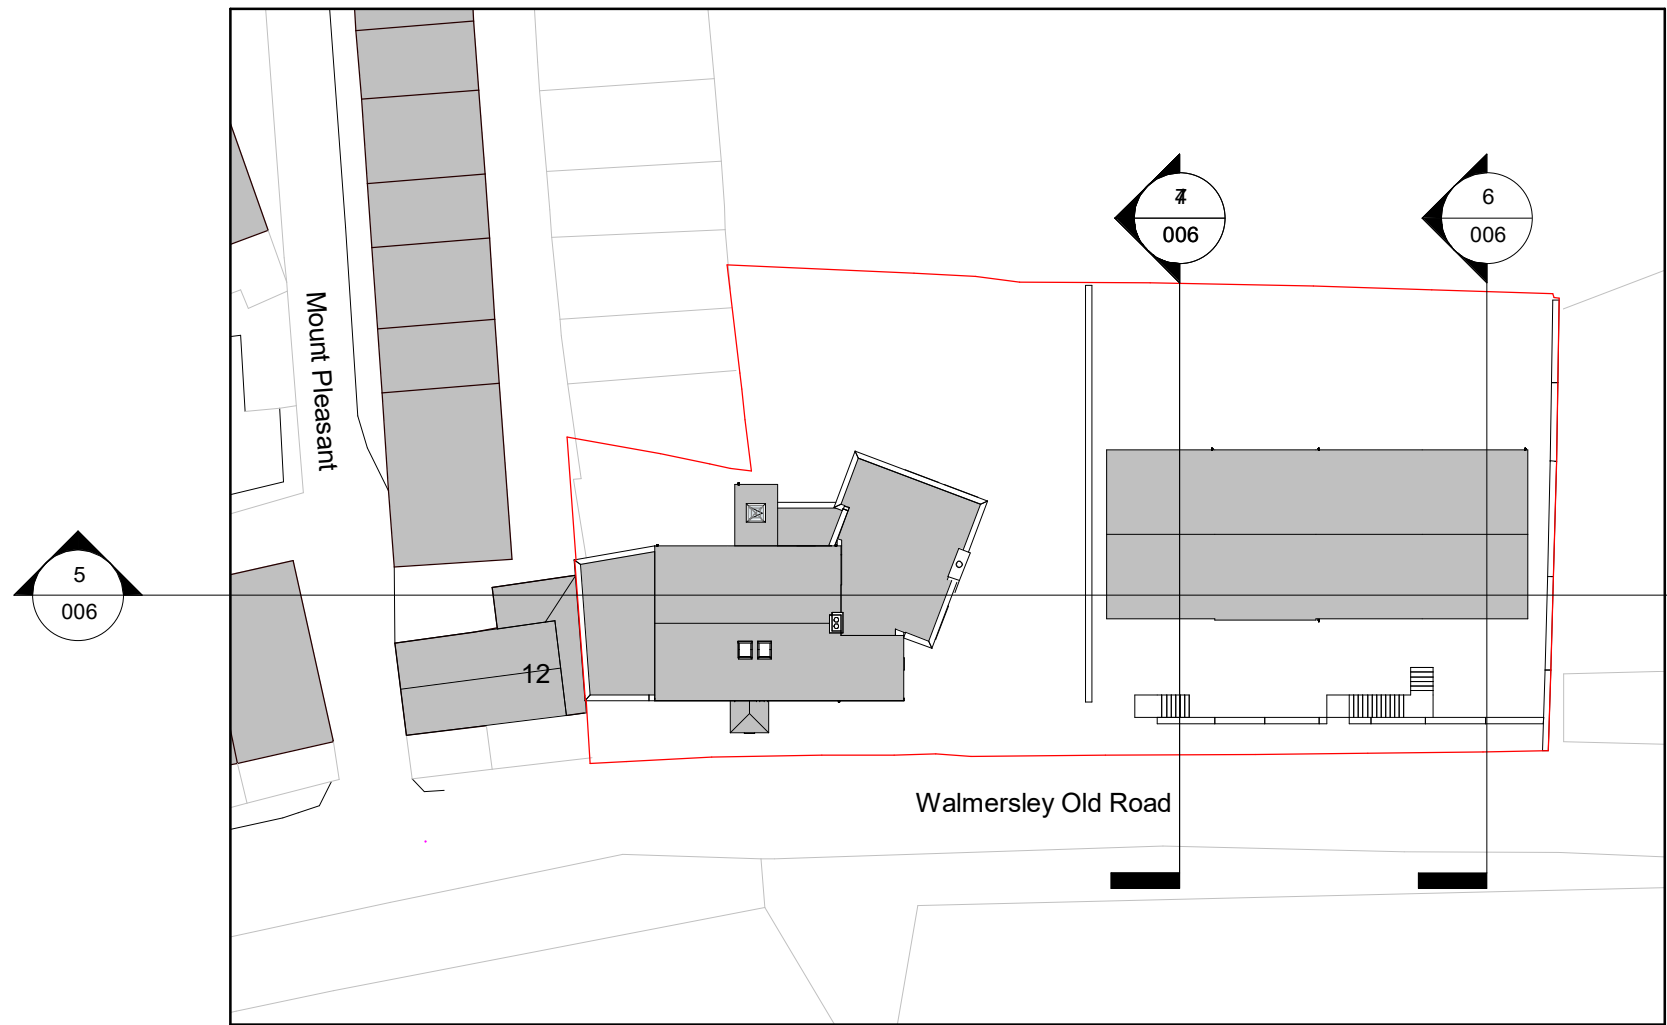

1. Key Plan - Sections
1 : 500

PROJECT	SCALE	DATE	DATE	BY	DATE
The Lord Raglan - Site Model	As indicated	29 FEB 2024	SP		
CLIENT	STATUS	PROJECT NO.	DRAWING NO.	REV.	DATE
City View Estates	PLANNING	DA18037.0.	006.		
TITLE	NOTES				
Site - Existing and Proposed Sections	DISCLAIMER: ALL RIGHTS RESERVED. THIS DRAWING MUST NOT BE REPRODUCED WITHOUT WRITTEN CONSENT. ALL DRAWINGS AND INFORMATION SHALL BE CHECKED AND CONFIRMED BY THE ARCHITECT AND APPROVED BY THE CLIENT. THE ARCHITECT SHALL BE RESPONSIBLE FOR THE ACCURACY OF THE INFORMATION PROVIDED. ALL DIMENSIONS AND LEVELS SHALL BE IN ACCORDANCE WITH THE CURRENT STATUTORY LEGISLATION, RELEVANT CODES OF PRACTICE AND PREVIOUS AGREEMENTS. ALL DIMENSIONS ON THIS DRAWING ARE IN MILLIMETRES UNLESS OTHERWISE STATED.				
DEBTAL ARCHITECTURE www.debtal.co.uk					