




For Planning
Purposes Only

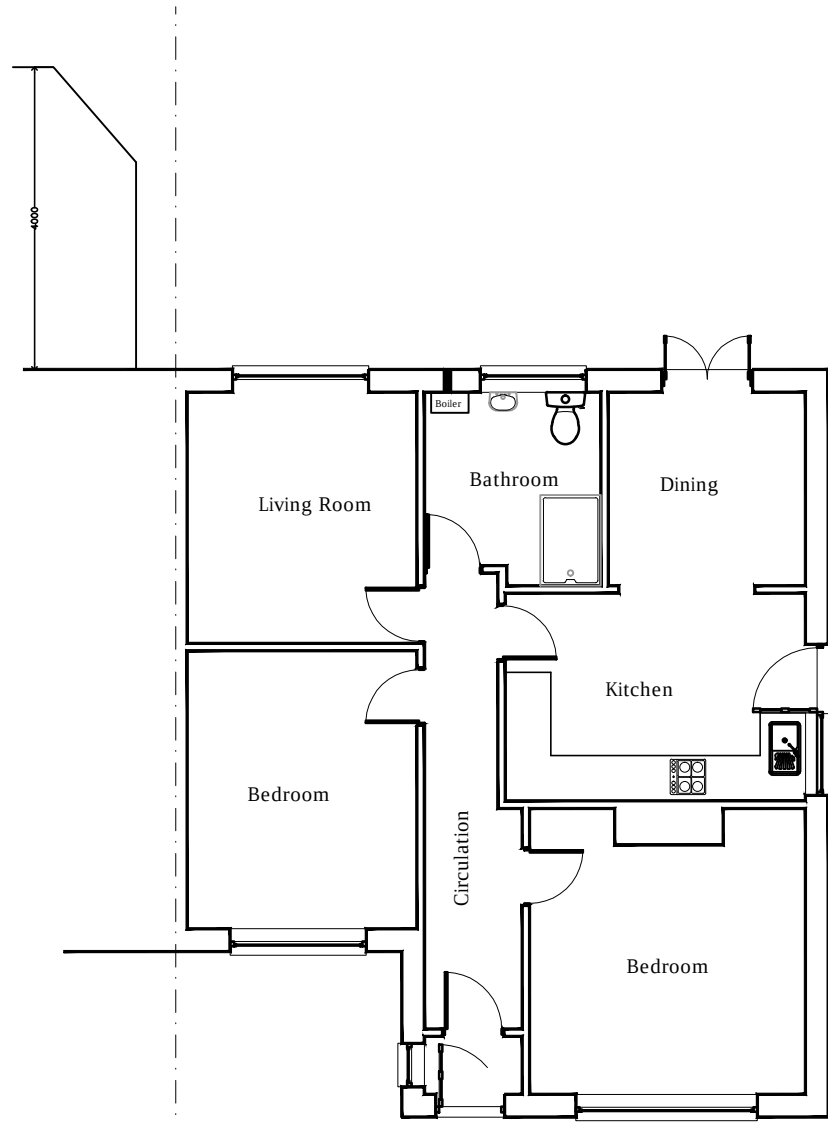


Existing Ground Floor Plan (1:100)

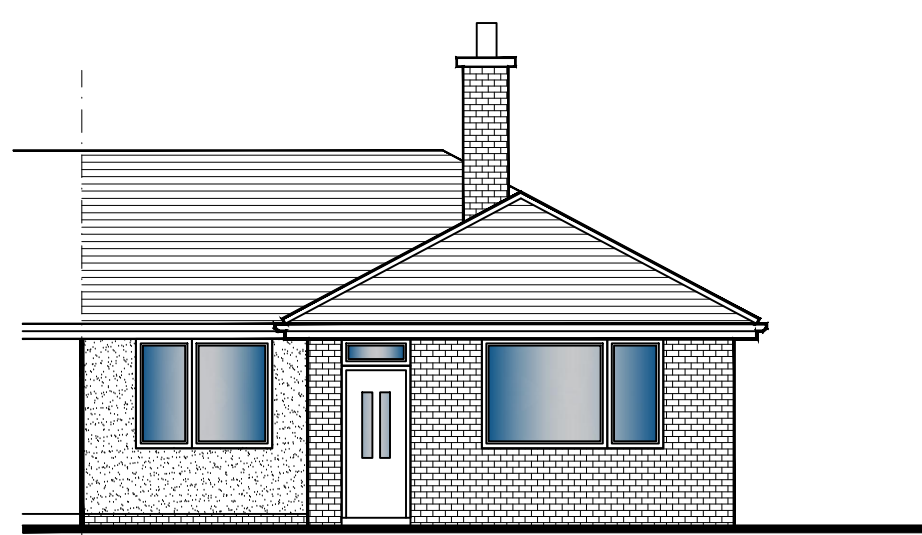


Existing & Proposed Front Elevation (1:100)

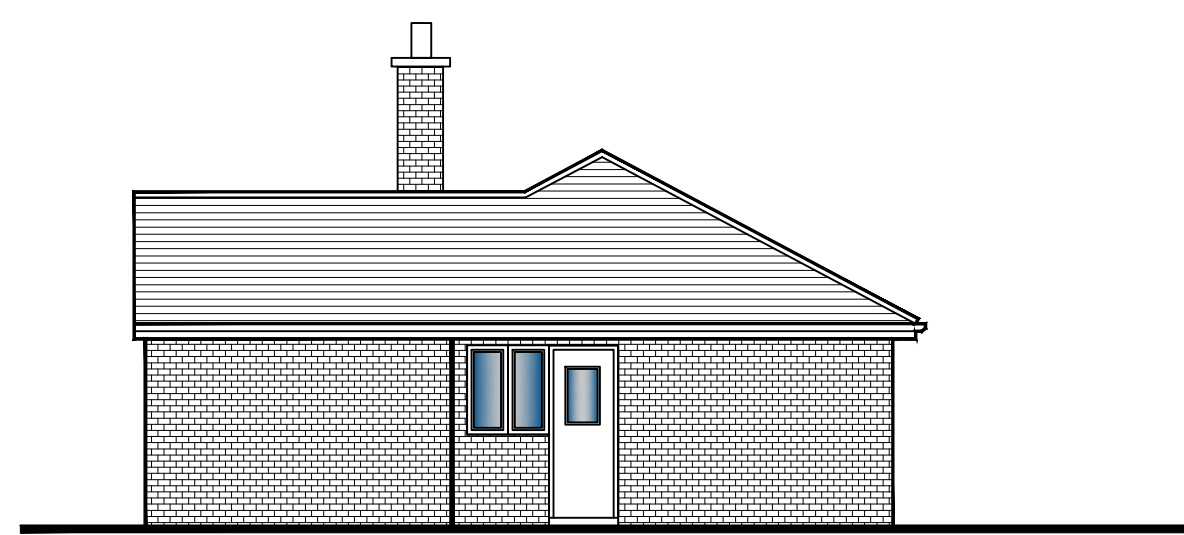


Existing Right Hand Gable Elevation (1:100)

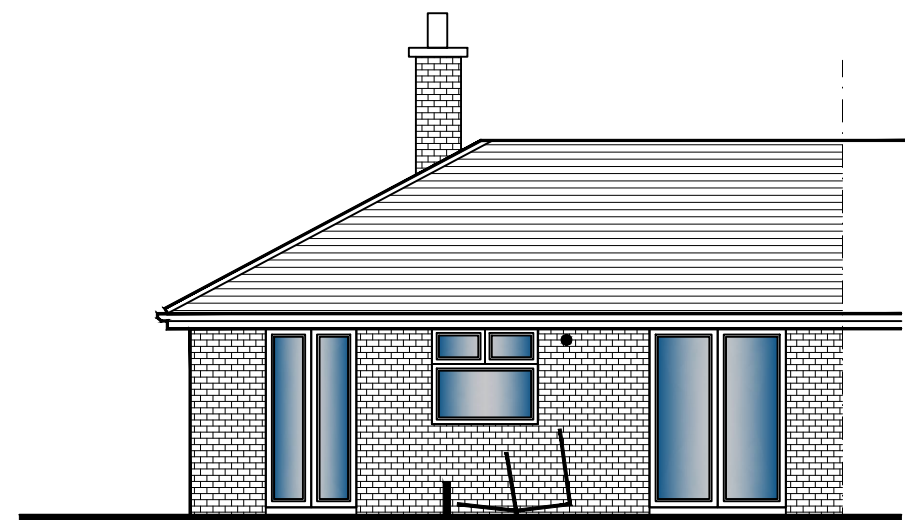



Existing Rear Elevation (1:100)

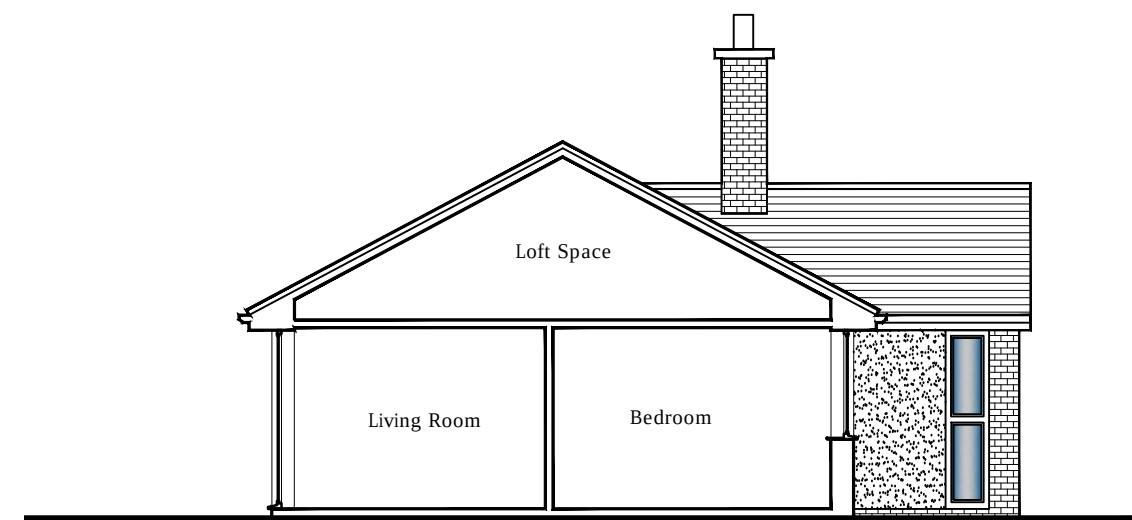

Existing Left Hand Return Gable Elevation (1:100)

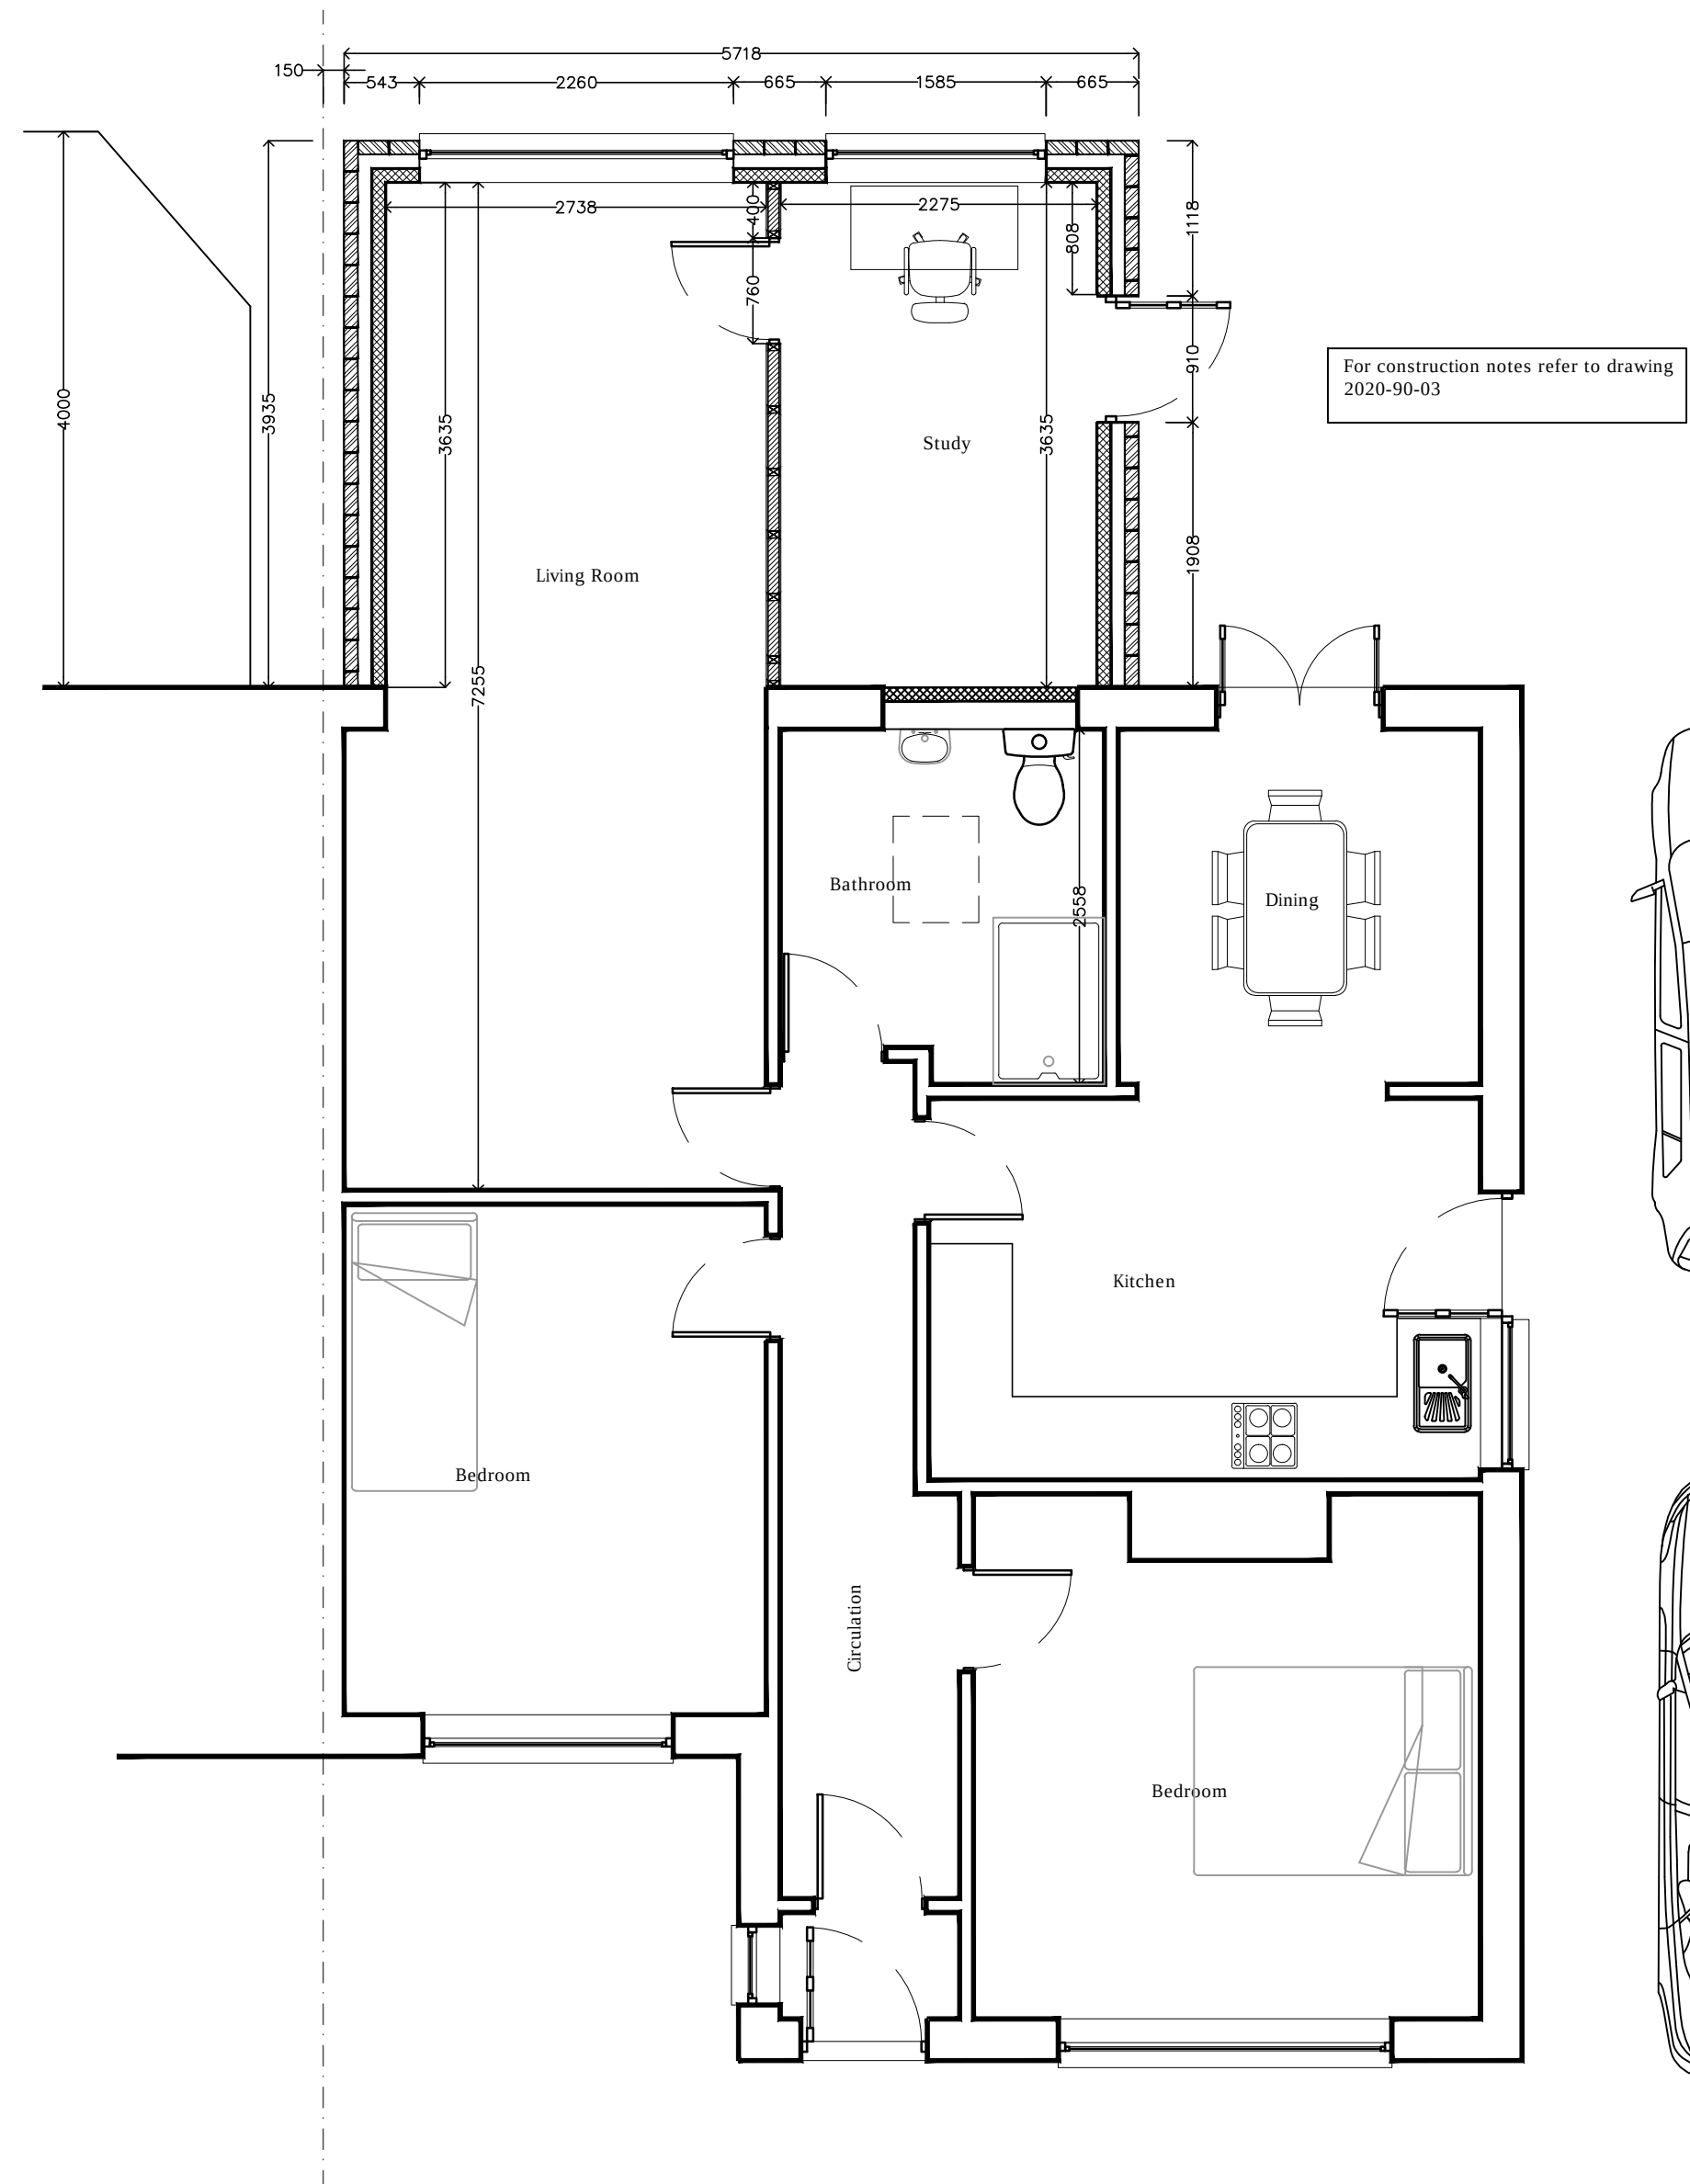

Proposed Ground Floor Plan (1:50)

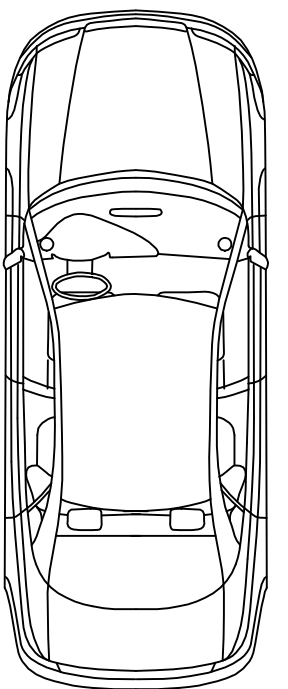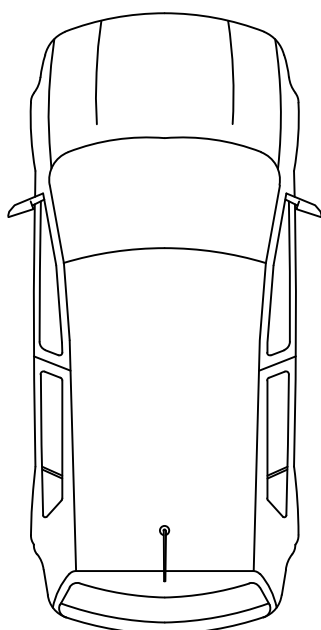


Proposed Rear Elevation (1:50)

New single storey rear extension faced with brick to best match existing, UPVC fascias in white to match existing, and UPVC windows and doors in white to match existing to accord with Prior Notification requirements




Proposed Site Plan (1:50)

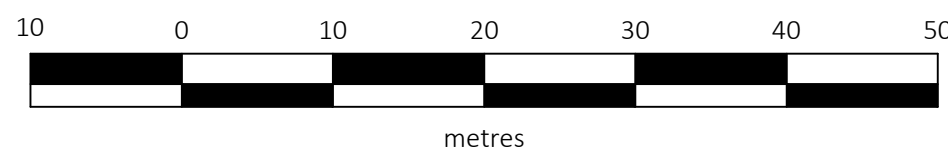

Proposed Right Hand Gable Elevation (1:50)

New single storey rear extension faced with brick to best match existing, UPVC fascias in white to match existing, and UPVC windows and doors in white to match existing to accord with Prior Notification requirements

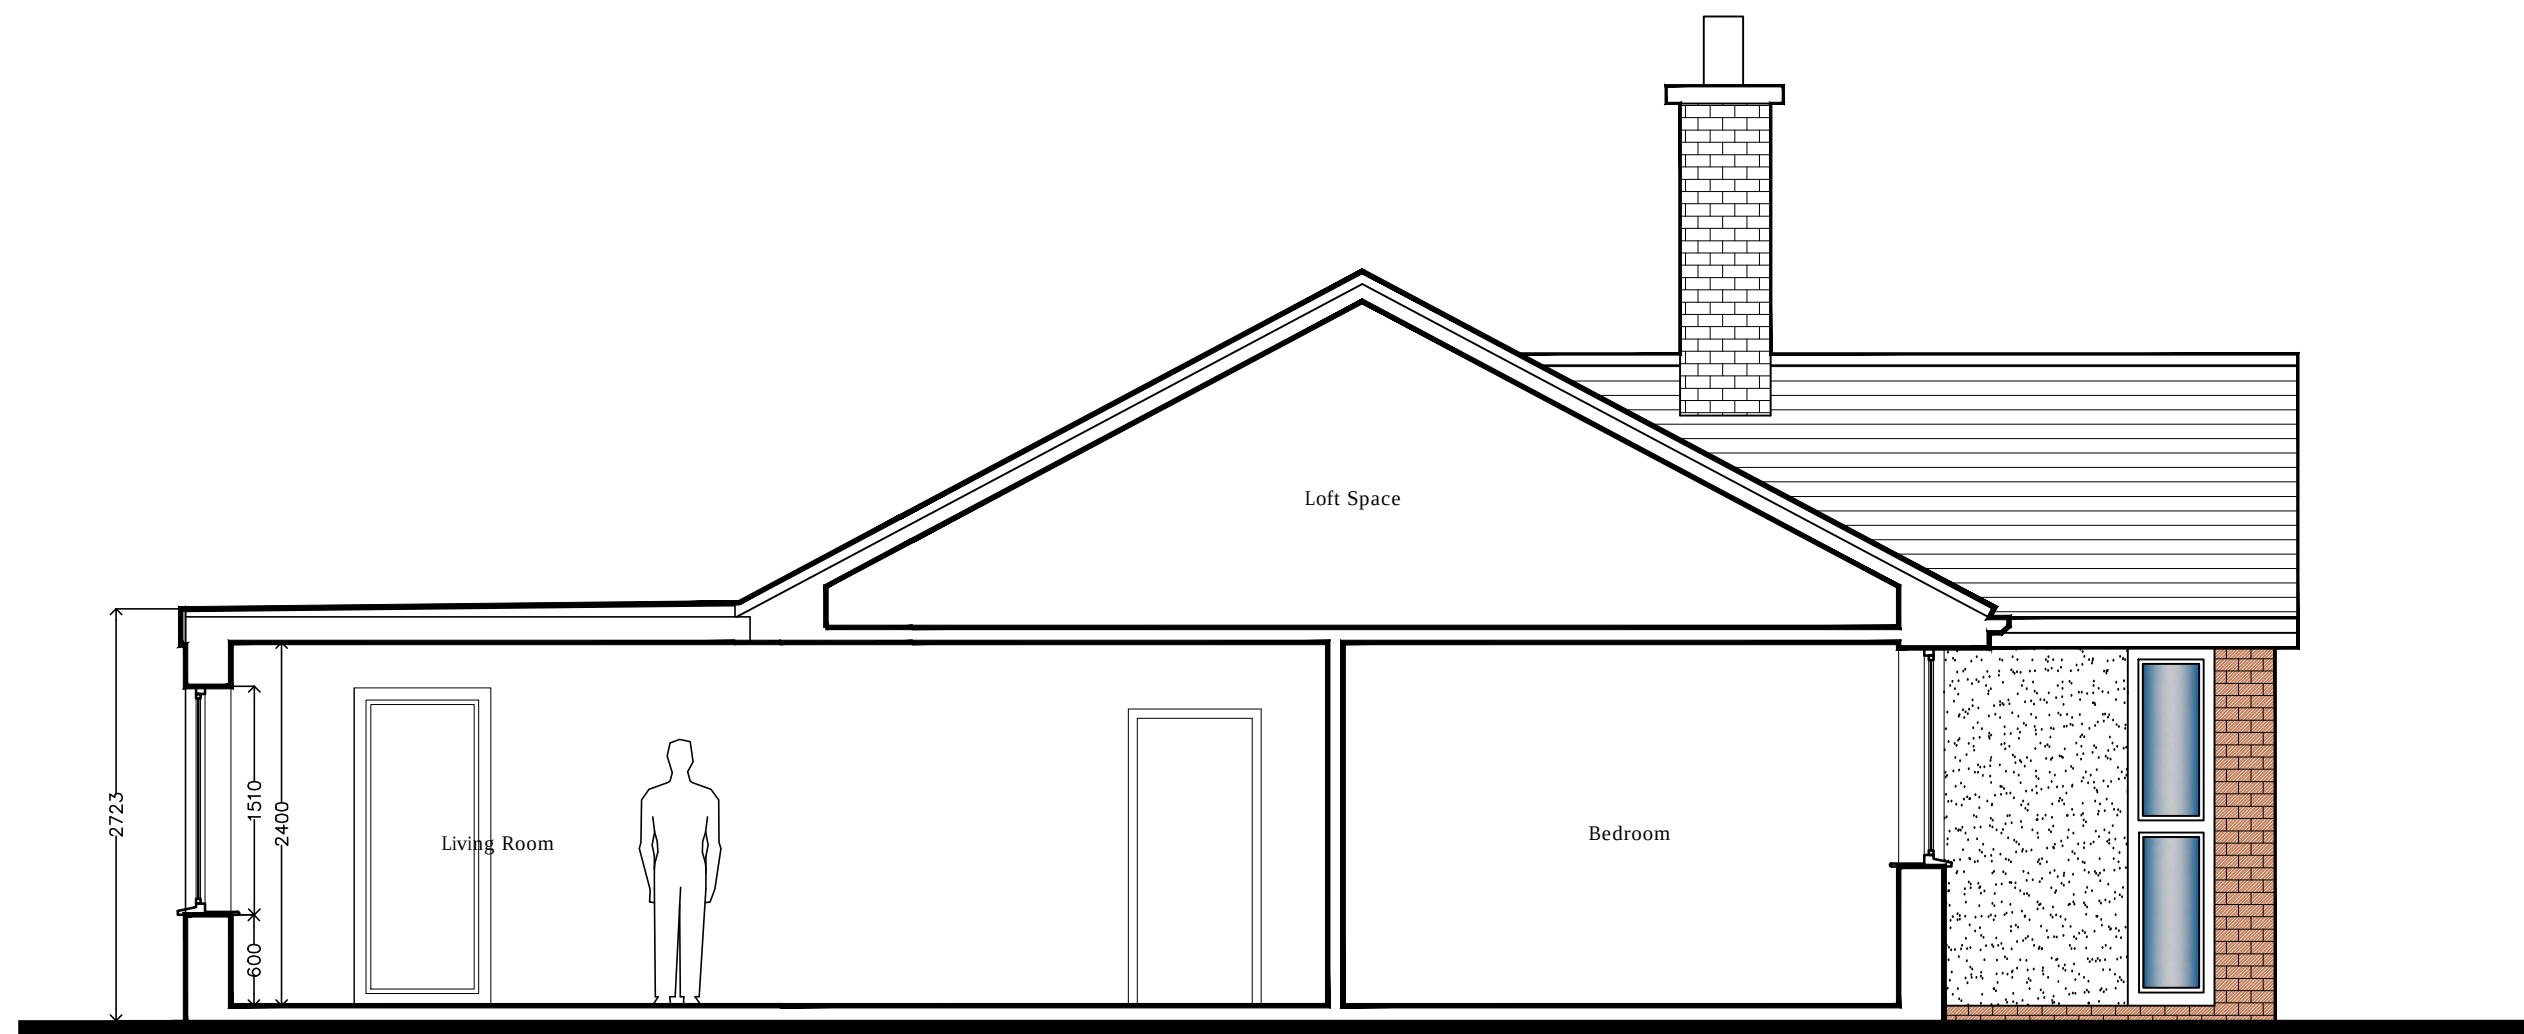

Proposed Left Hand Gable return Elevation & Section (1:50)

Client			
Mr James Balmforth			
Project			
Single storey Rear extension at 29 Hawthorn Avenue, Ramsbottom Bury BL0 9UZ			
Job No.	Area	File Ref	
2020/90			
Title			
Proposed Plans & Elevations			
2020/90-01			rev. B
Date	Drn.	Scale	Checked
05.09.20	B. Edmondson	AS Noted	

This drawing is solely owned by edmondson design services and will remain so and not be used in any way without the express written approval of edmondson design services.

eds
edmondson
design services

20 Fernhill Drive
Stacksteads, Bacup
Lancashire
OL13 8JS
tel 01706 870944
mob: 07528809176
e:info@eds20.co.uk