


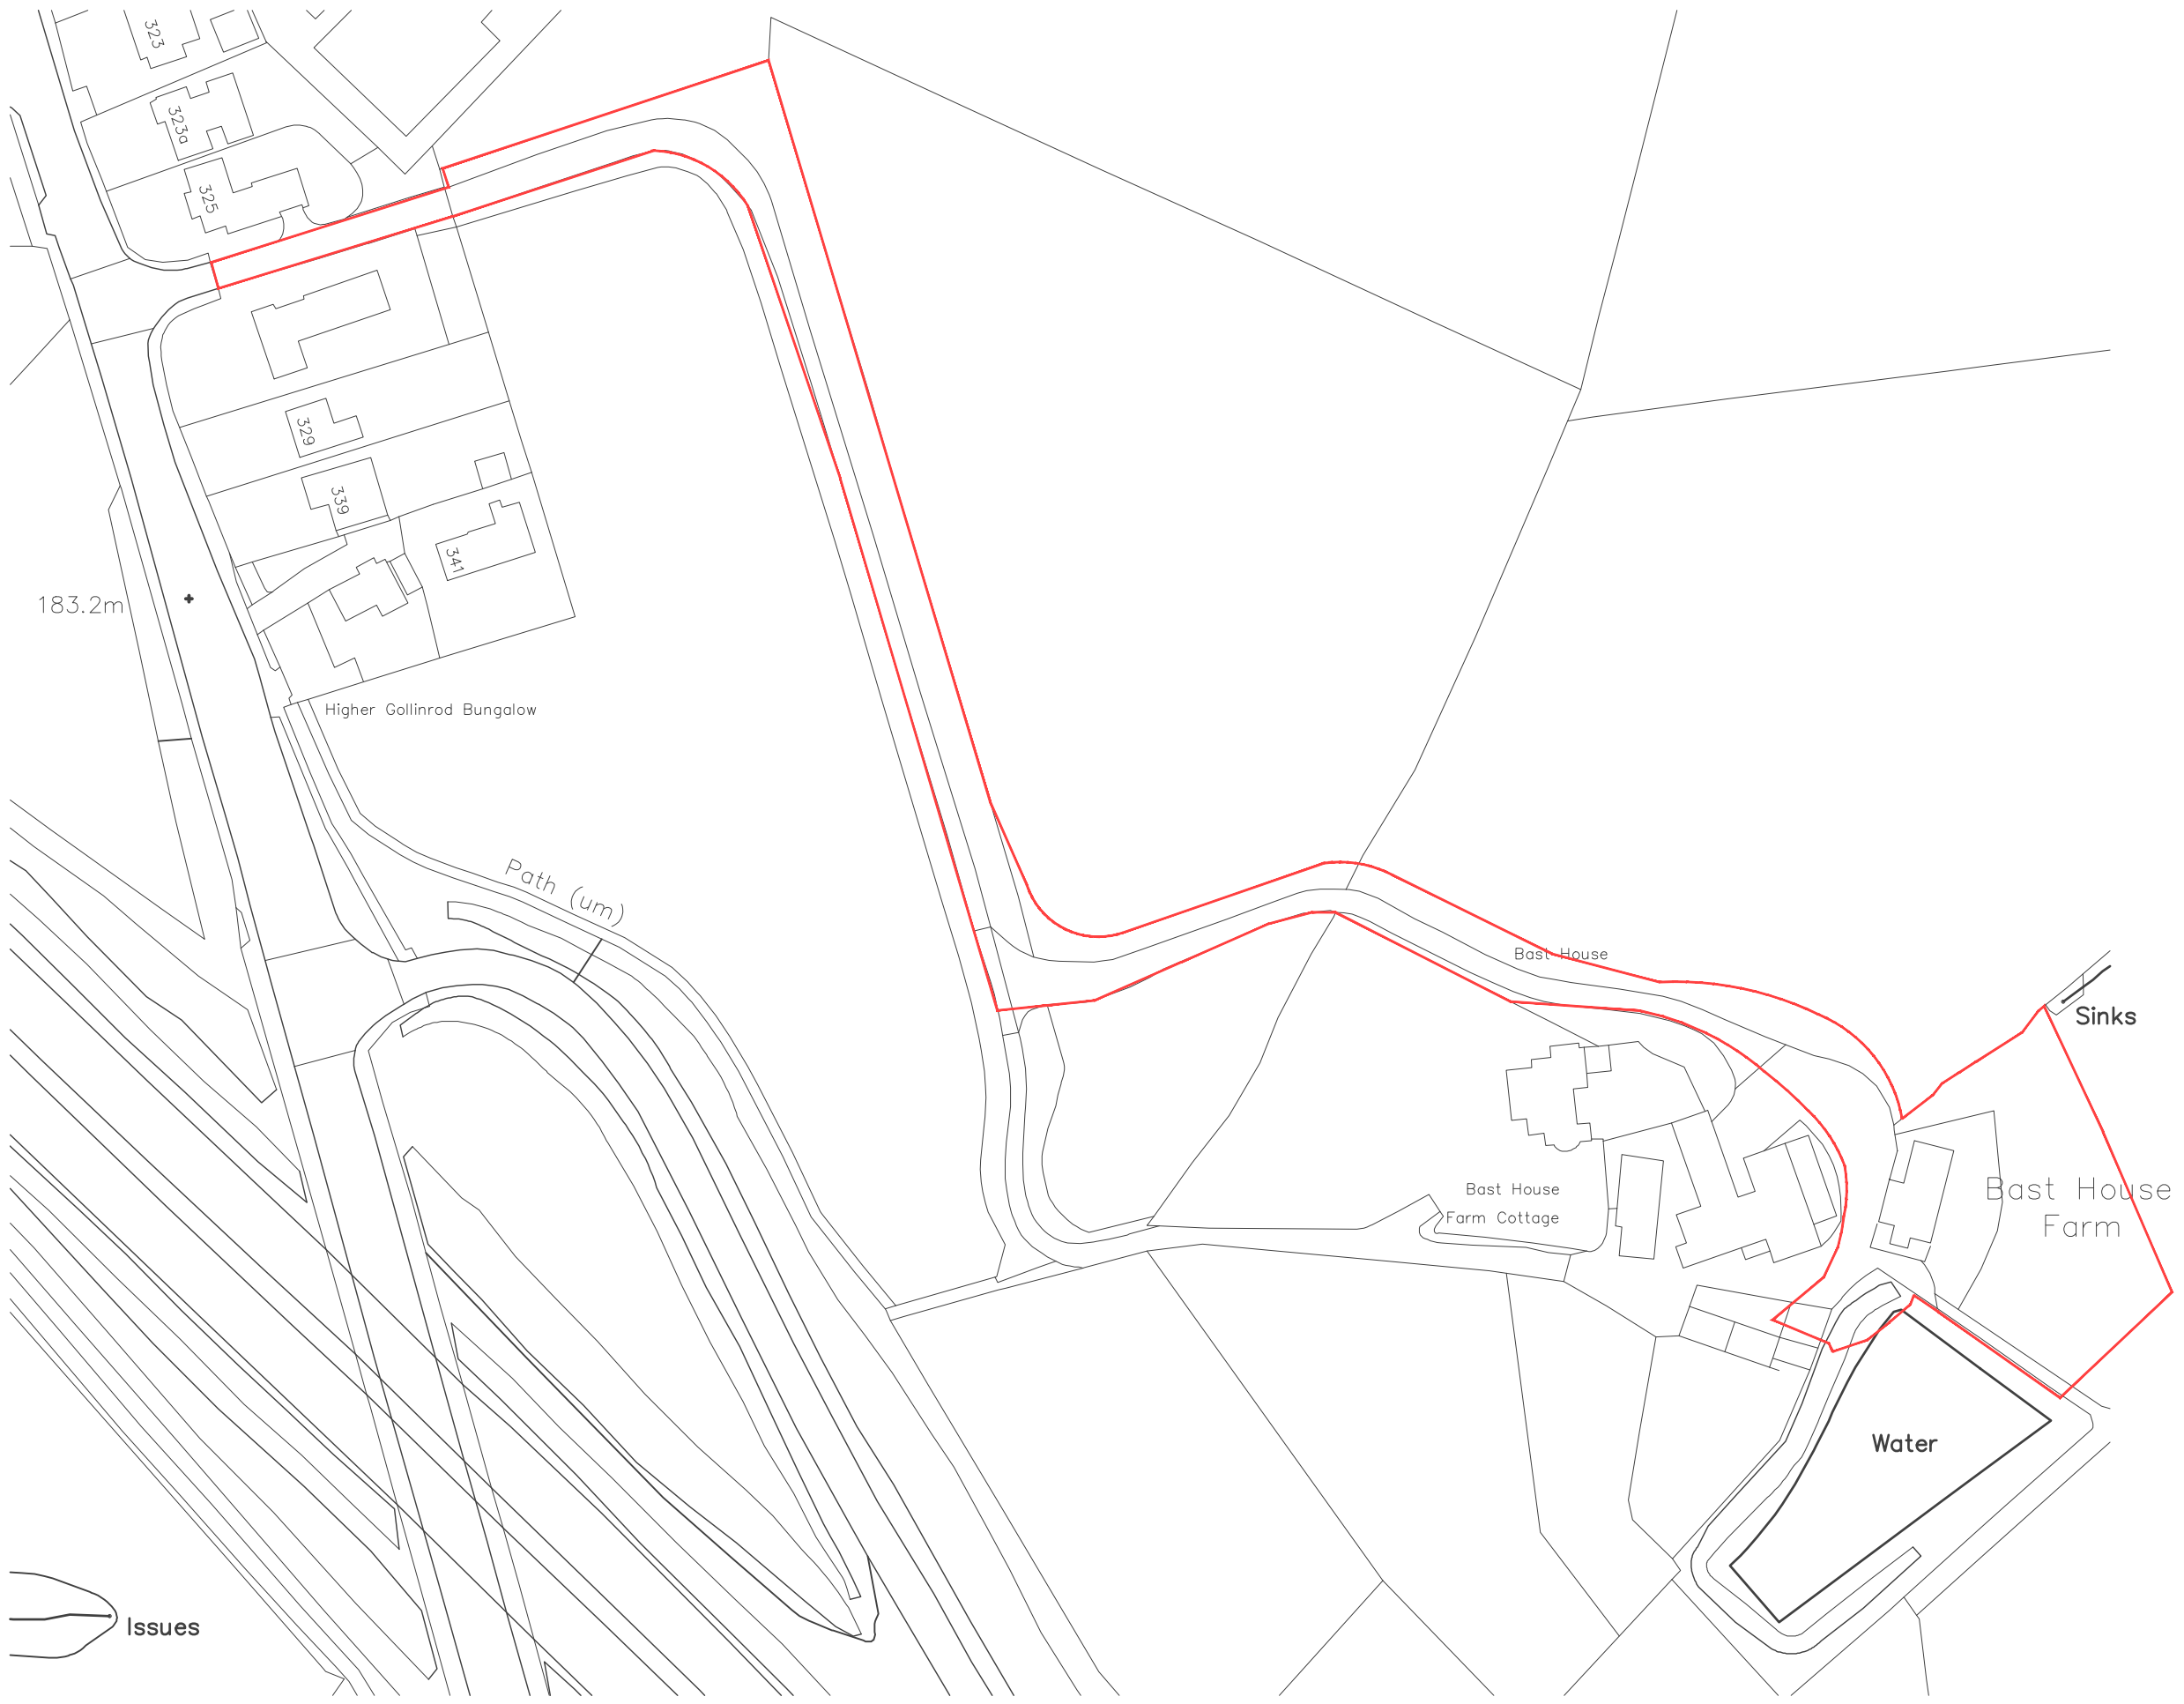

Issues

Ordnance Survey (c) Crown Copyright 2014. All rights reserved. Licence number 100022432

Notes

Jennings Design Associates take no responsibility for any dimensions obtained by scaling from this drawing. If no dimension is shown the recipient must ascertain the dimension specifically from the Architect or by site measurement. Supplying this drawing in digital form is solely for convenience and no reliance may be placed on digital data. All data must be checked against hard copy. Dimensions must be checked on site. Any discrepancies must be reported to the Architect immediately. This drawing is copyright of Jennings Design Associates



B	Red line updated following Planning comments	10.10.22	RT
A	Planning Issue	28.07.22	RT
-	Initial Issue	20.06.22	RT
Rev	Description	Date	By

jda architects

info@jda-architects.com
www.jda-architects.com

manchester: 0161 336 5011
liverpool: 0151 665 0112

Client: Excelsior Properties			
Project: Bast House Farm House, Bury			
Project Status: PL - Planning			
Scale: 1:1250	@ Original Size A3	Date: June 2022	Drawn By: RT Checked By: RH
Project Number 1119	Drawing Number A	DR	20
Description Location Plan			Rev B



Z:\1119 - Bast House Farm, Bury\Drawings\Live\p01a\Bast House Farm House\1119_A_DR_020_LocationPlan.dwg