


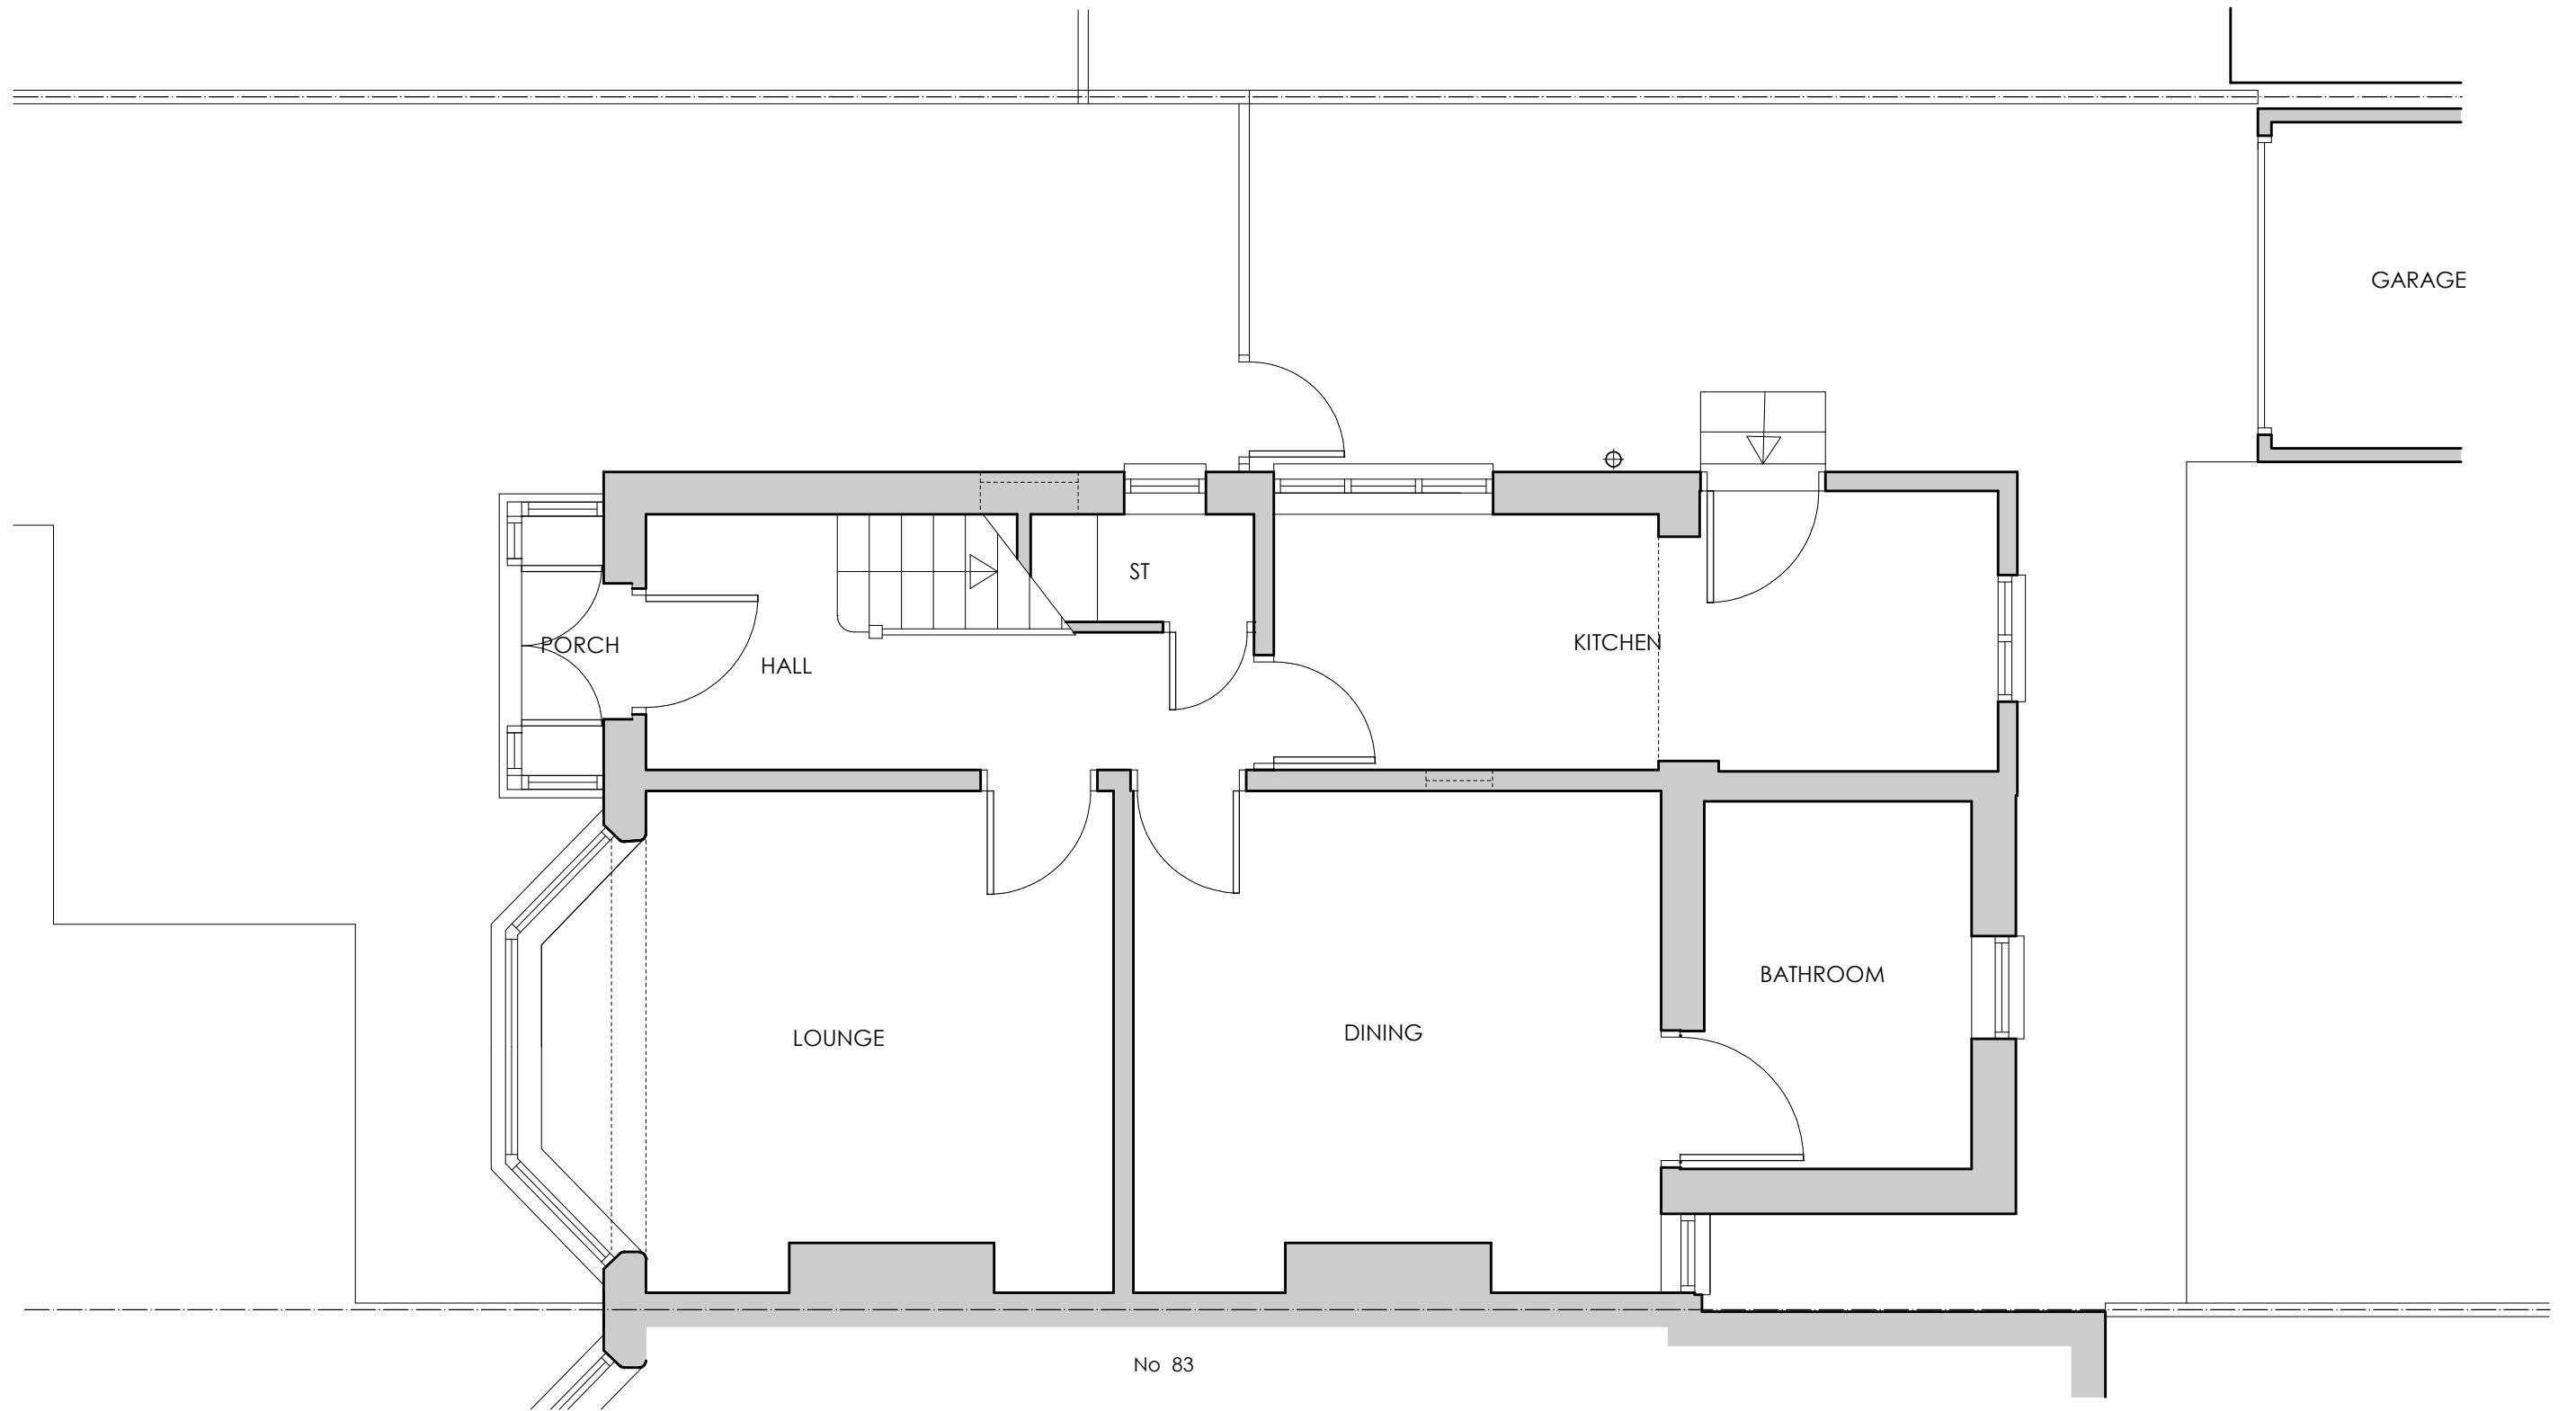

TITLE	EXISTING GROUND FLOOR PLAN		DWG	2113. E 1	REV
PROJECT	PROPOSED EXTENSION		SCALE @ A3	1 : 50	DATE
	81 BURY OLD ROAD	PRESTWICH M25 OFG			
					09. 12. 2021



MICHAEL KATZ
DIP ARCH
REGISTERED ARCHITECT
1 DEANERY GARDENS
SALFORD M7 4WT
T: 0161 792 7256
M: 07976 210 641
E: mprkatz1@gmail.com