
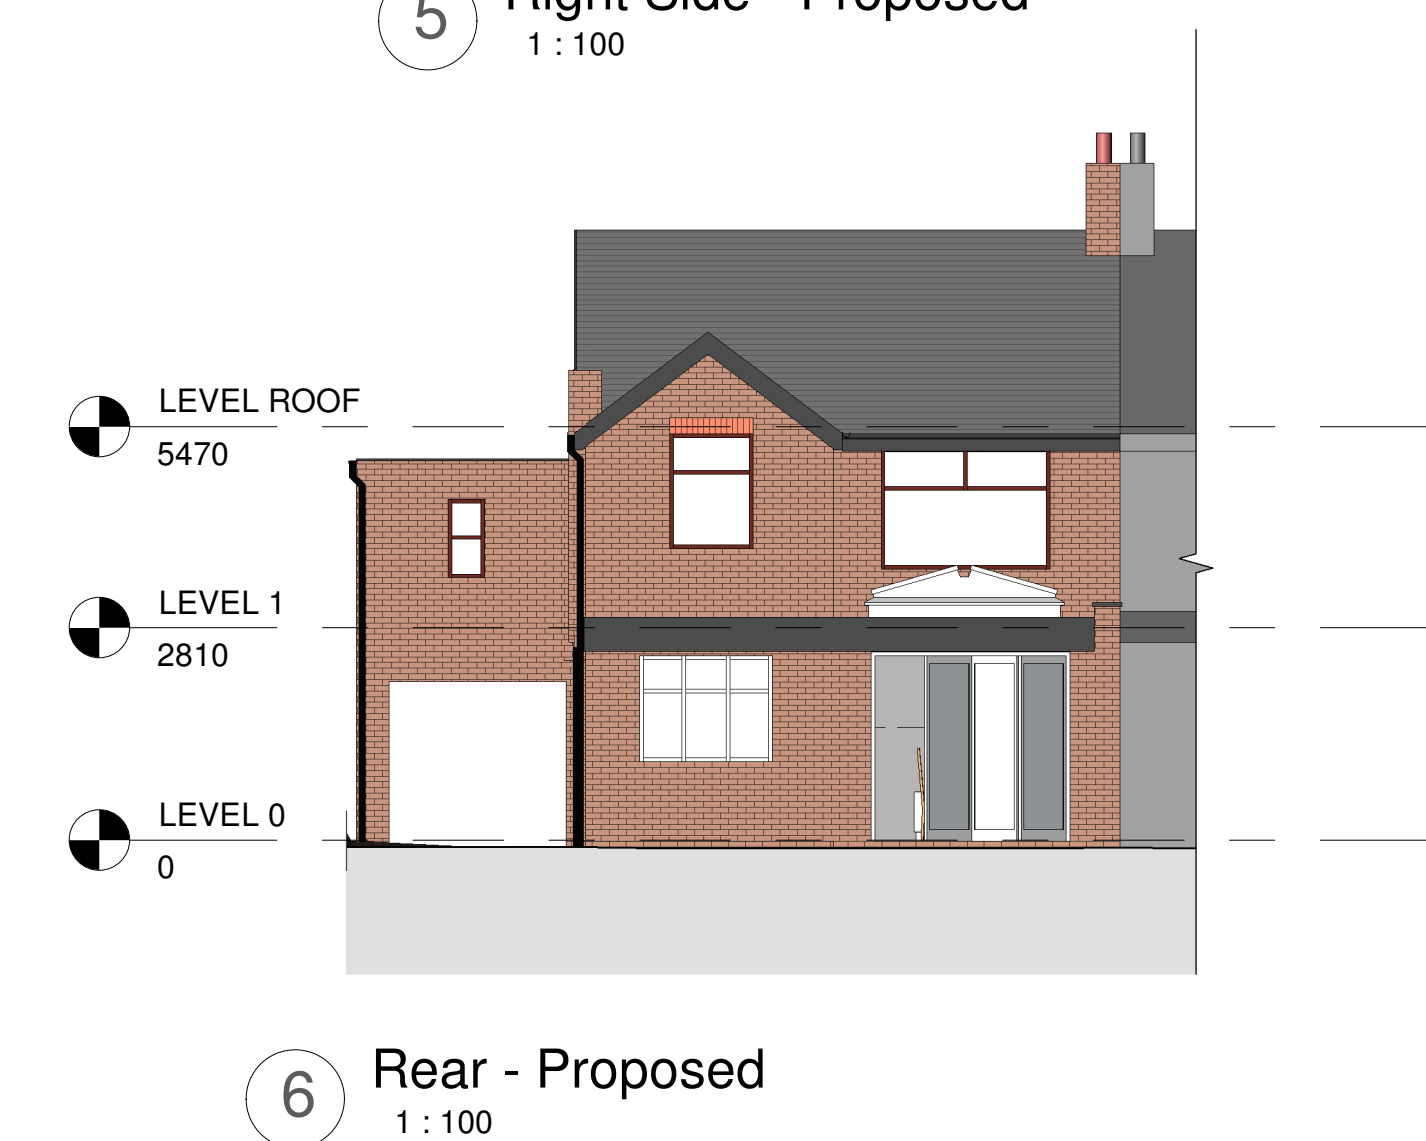
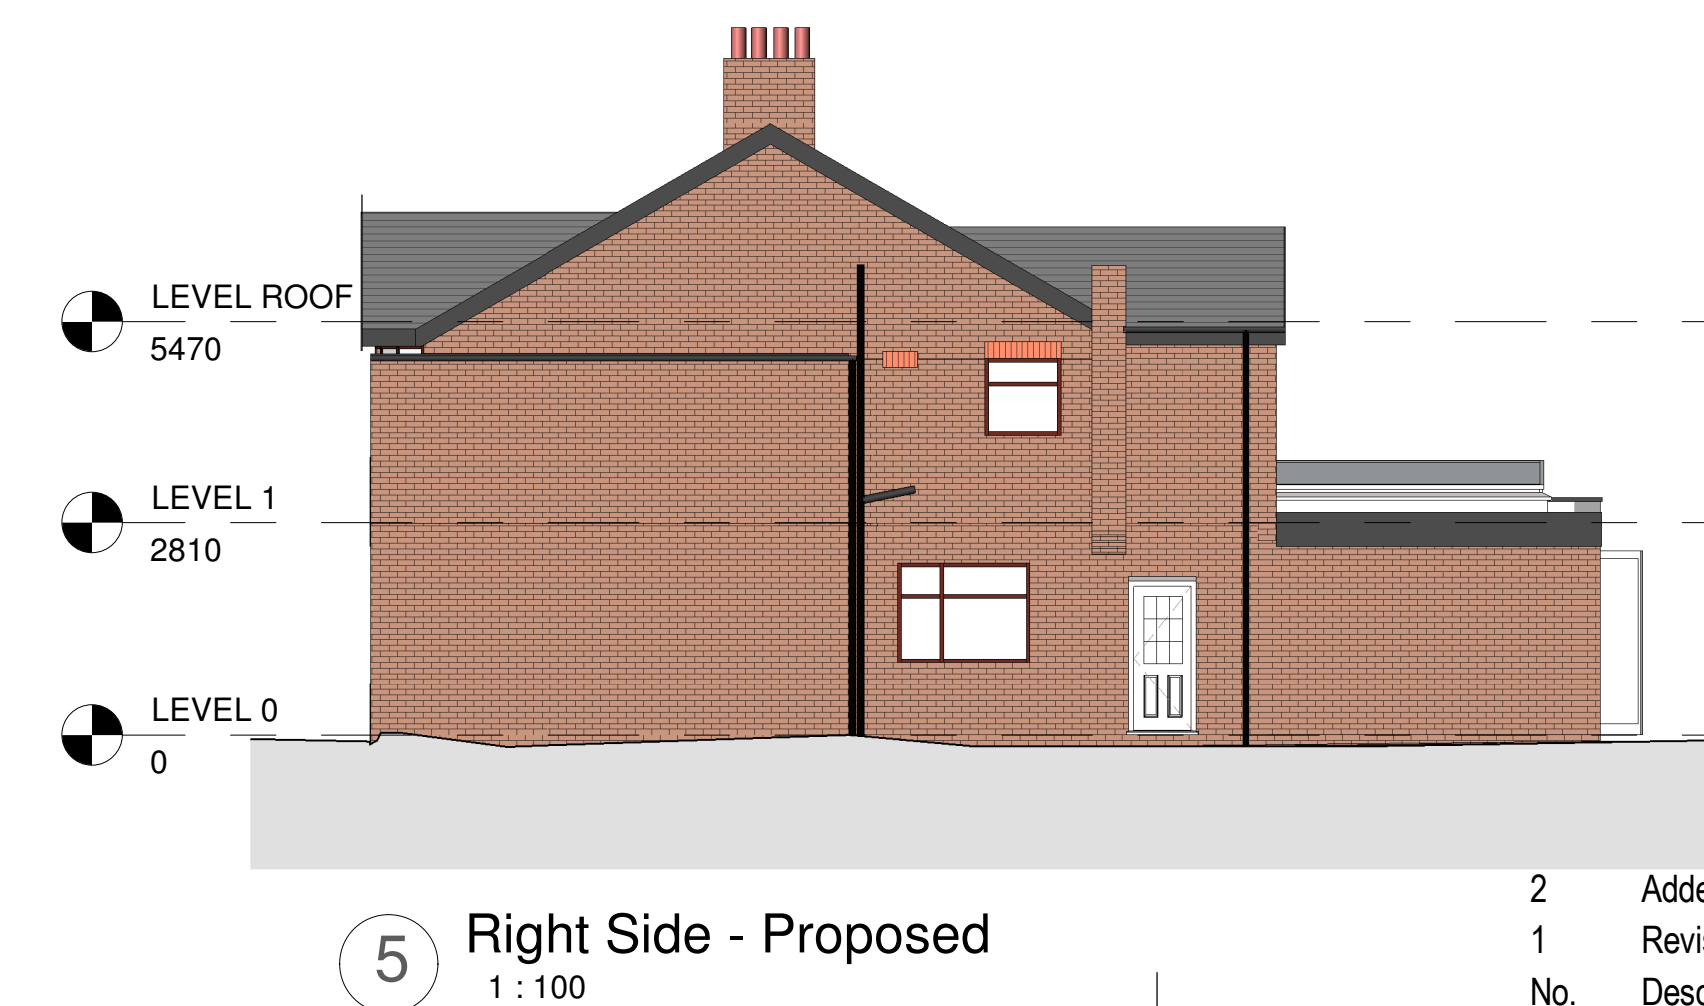
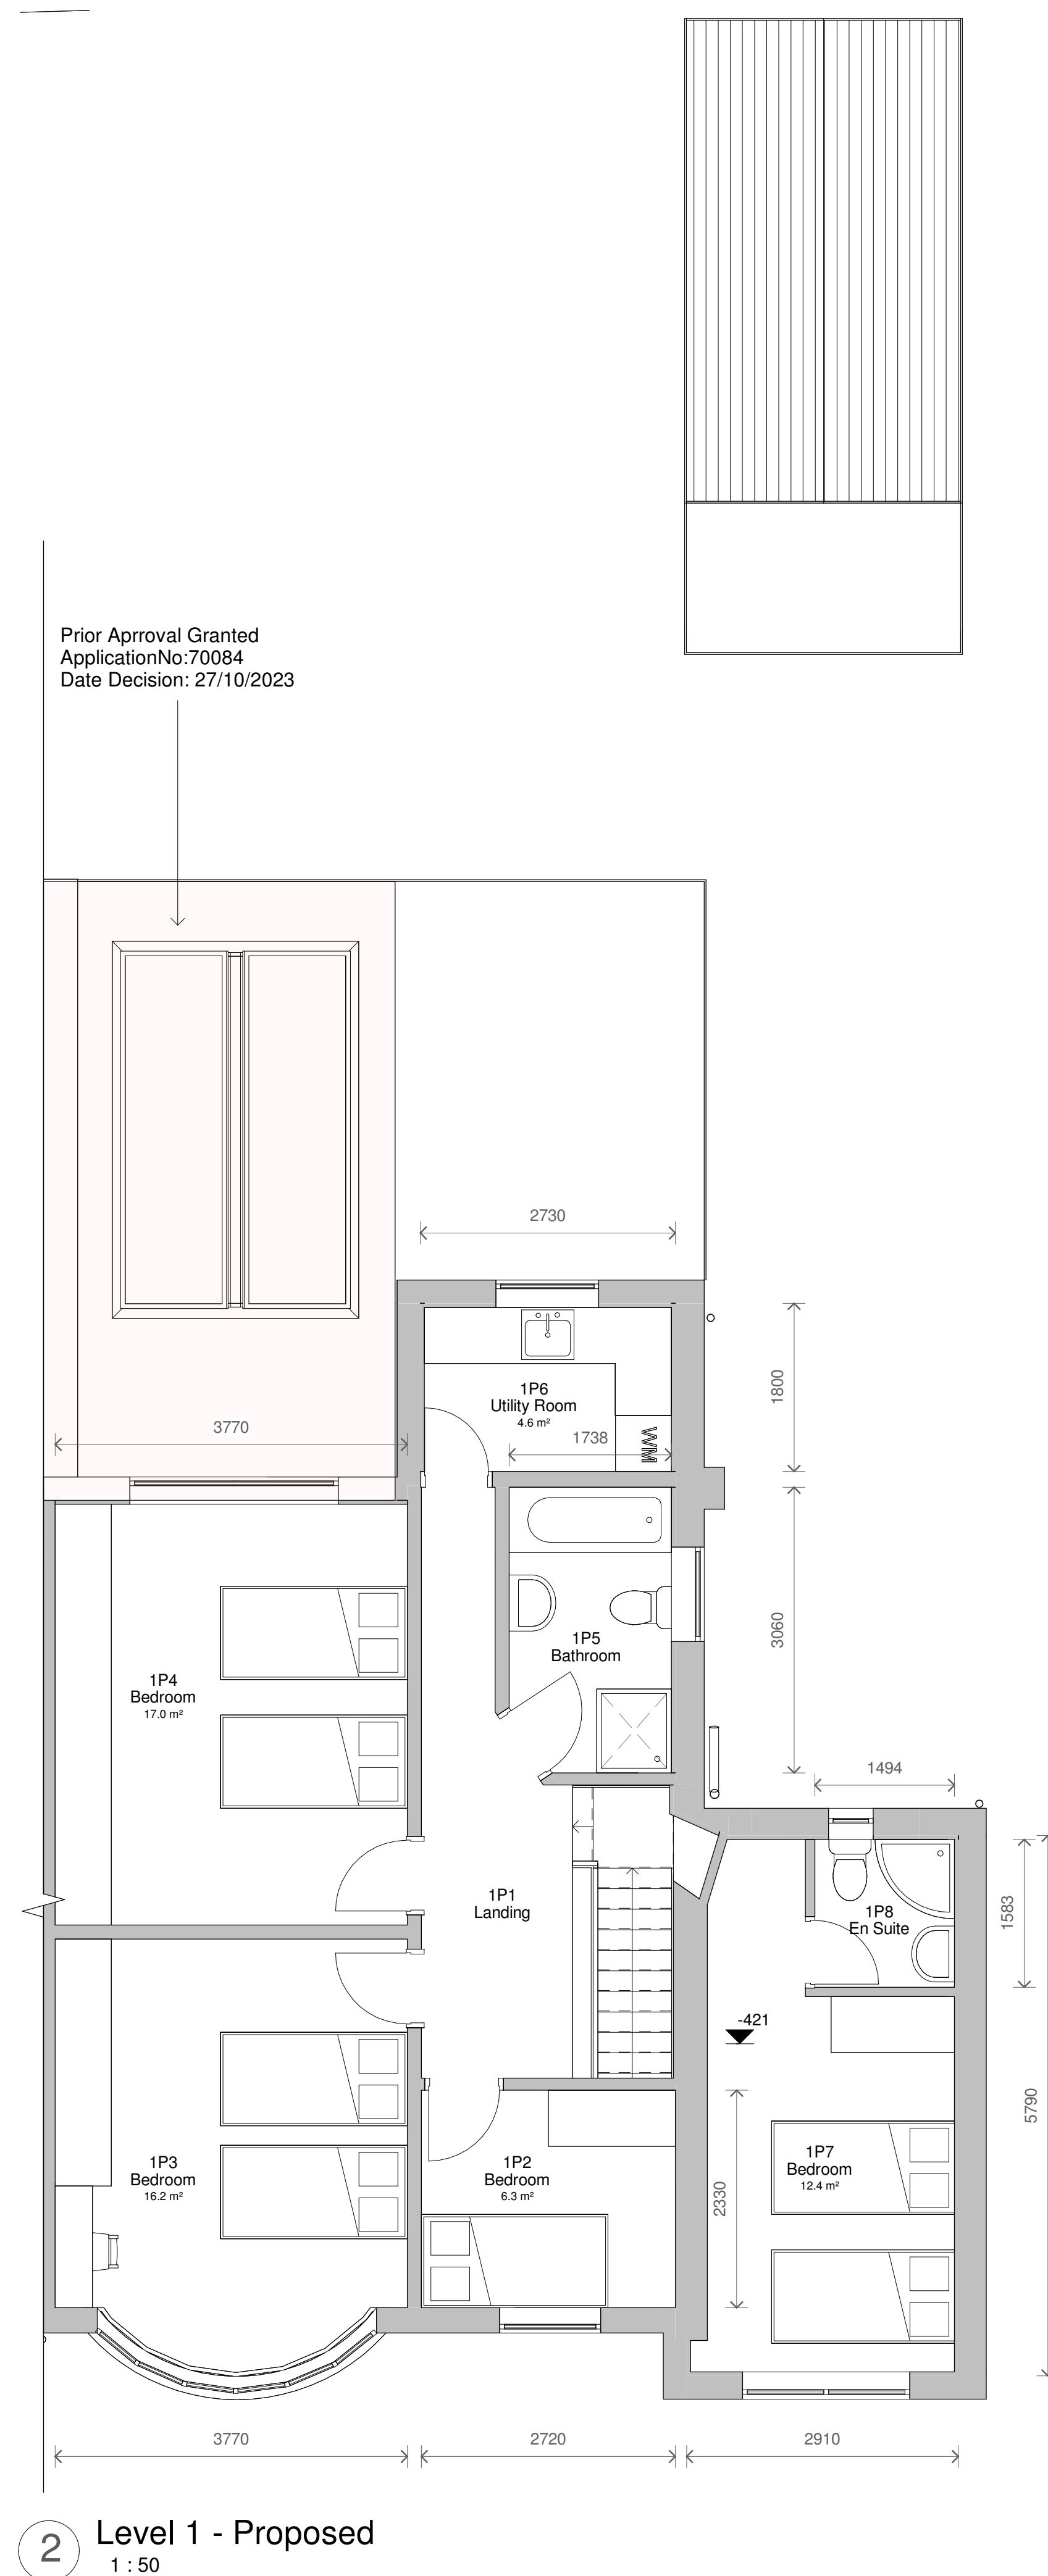
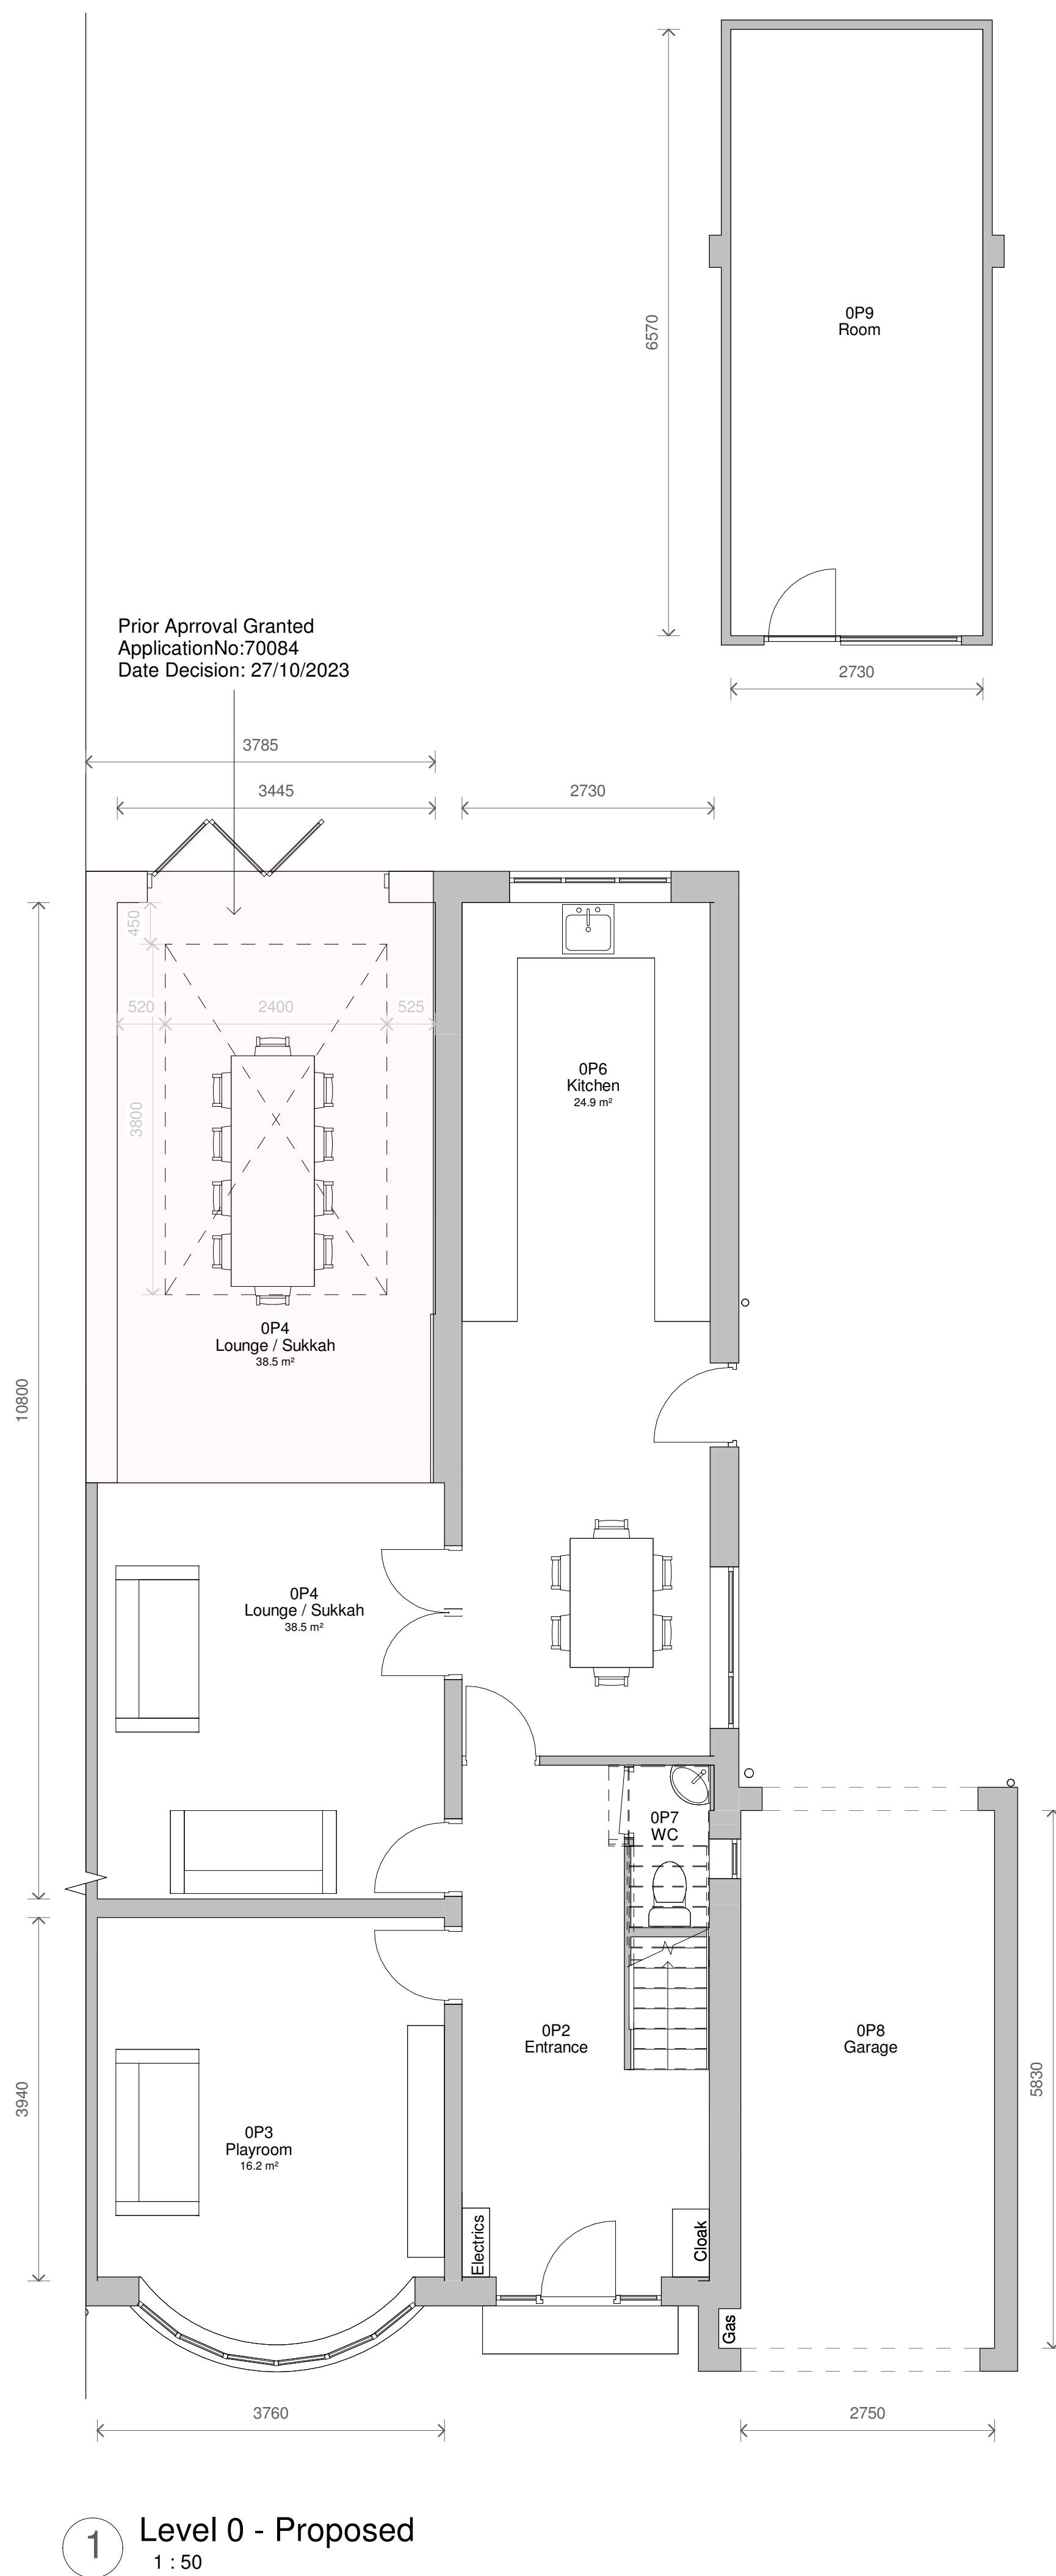


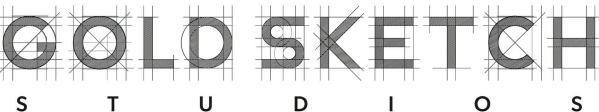

2	Added Prior App No	30/10/2023`
1	Revised Design	18/10/2023
No.	Description	Date

PROJECT			
63 Park Road			
TITLE			
Proposed Plans and Elevations			
CLIENT			
Liefman			
STATUS			
DESIGN			
DRAWN BY		DATE	
CB		09/10/2023	
		SCALE (@ 1")	
		As indicated	
PROJECT NUMBER		DRAWING NUMBER	
GSS23120		003	
			REV
			2
			
www.goldsketch.co.uk		info@goldsketch.co.uk	
0161 792 9595			
NOTES			
© COPYRIGHT. ALL RIGHTS RESERVED. NO PART OF THIS DRAWING MAY BE REPRODUCED OR TRANSMITTED IN ANY FORM OR BY ANY MEANS, ELECTRONIC OR MECHANICAL, INCLUDING PHOTOCOPYING, RECORDING, OR BY ANY INFORMATION STORAGE AND RETRIEVAL SYSTEM, WITHOUT PERMISSION IN WRITING FROM GOLD SKETCH LTD. THIS DRAWING IS THE PROPERTY OF GOLD SKETCH LTD. AND IS TO BE USED FOR THE PROJECT AND SITE SPECIFICALLY IDENTIFIED. ANY OTHER USE OF THIS DRAWING WITHOUT THE WRITTEN PERMISSION OF GOLD SKETCH LTD. IS STRICTLY PROHIBITED. THESE DRAWINGS ARE THE PROPERTY OF GOLD SKETCH LTD. AND ARE TO BE USED FOR THE PROJECT AND SITE SPECIFICALLY IDENTIFIED. ANY OTHER USE OF THIS DRAWING WITHOUT THE WRITTEN PERMISSION OF GOLD SKETCH LTD. IS STRICTLY PROHIBITED.			