


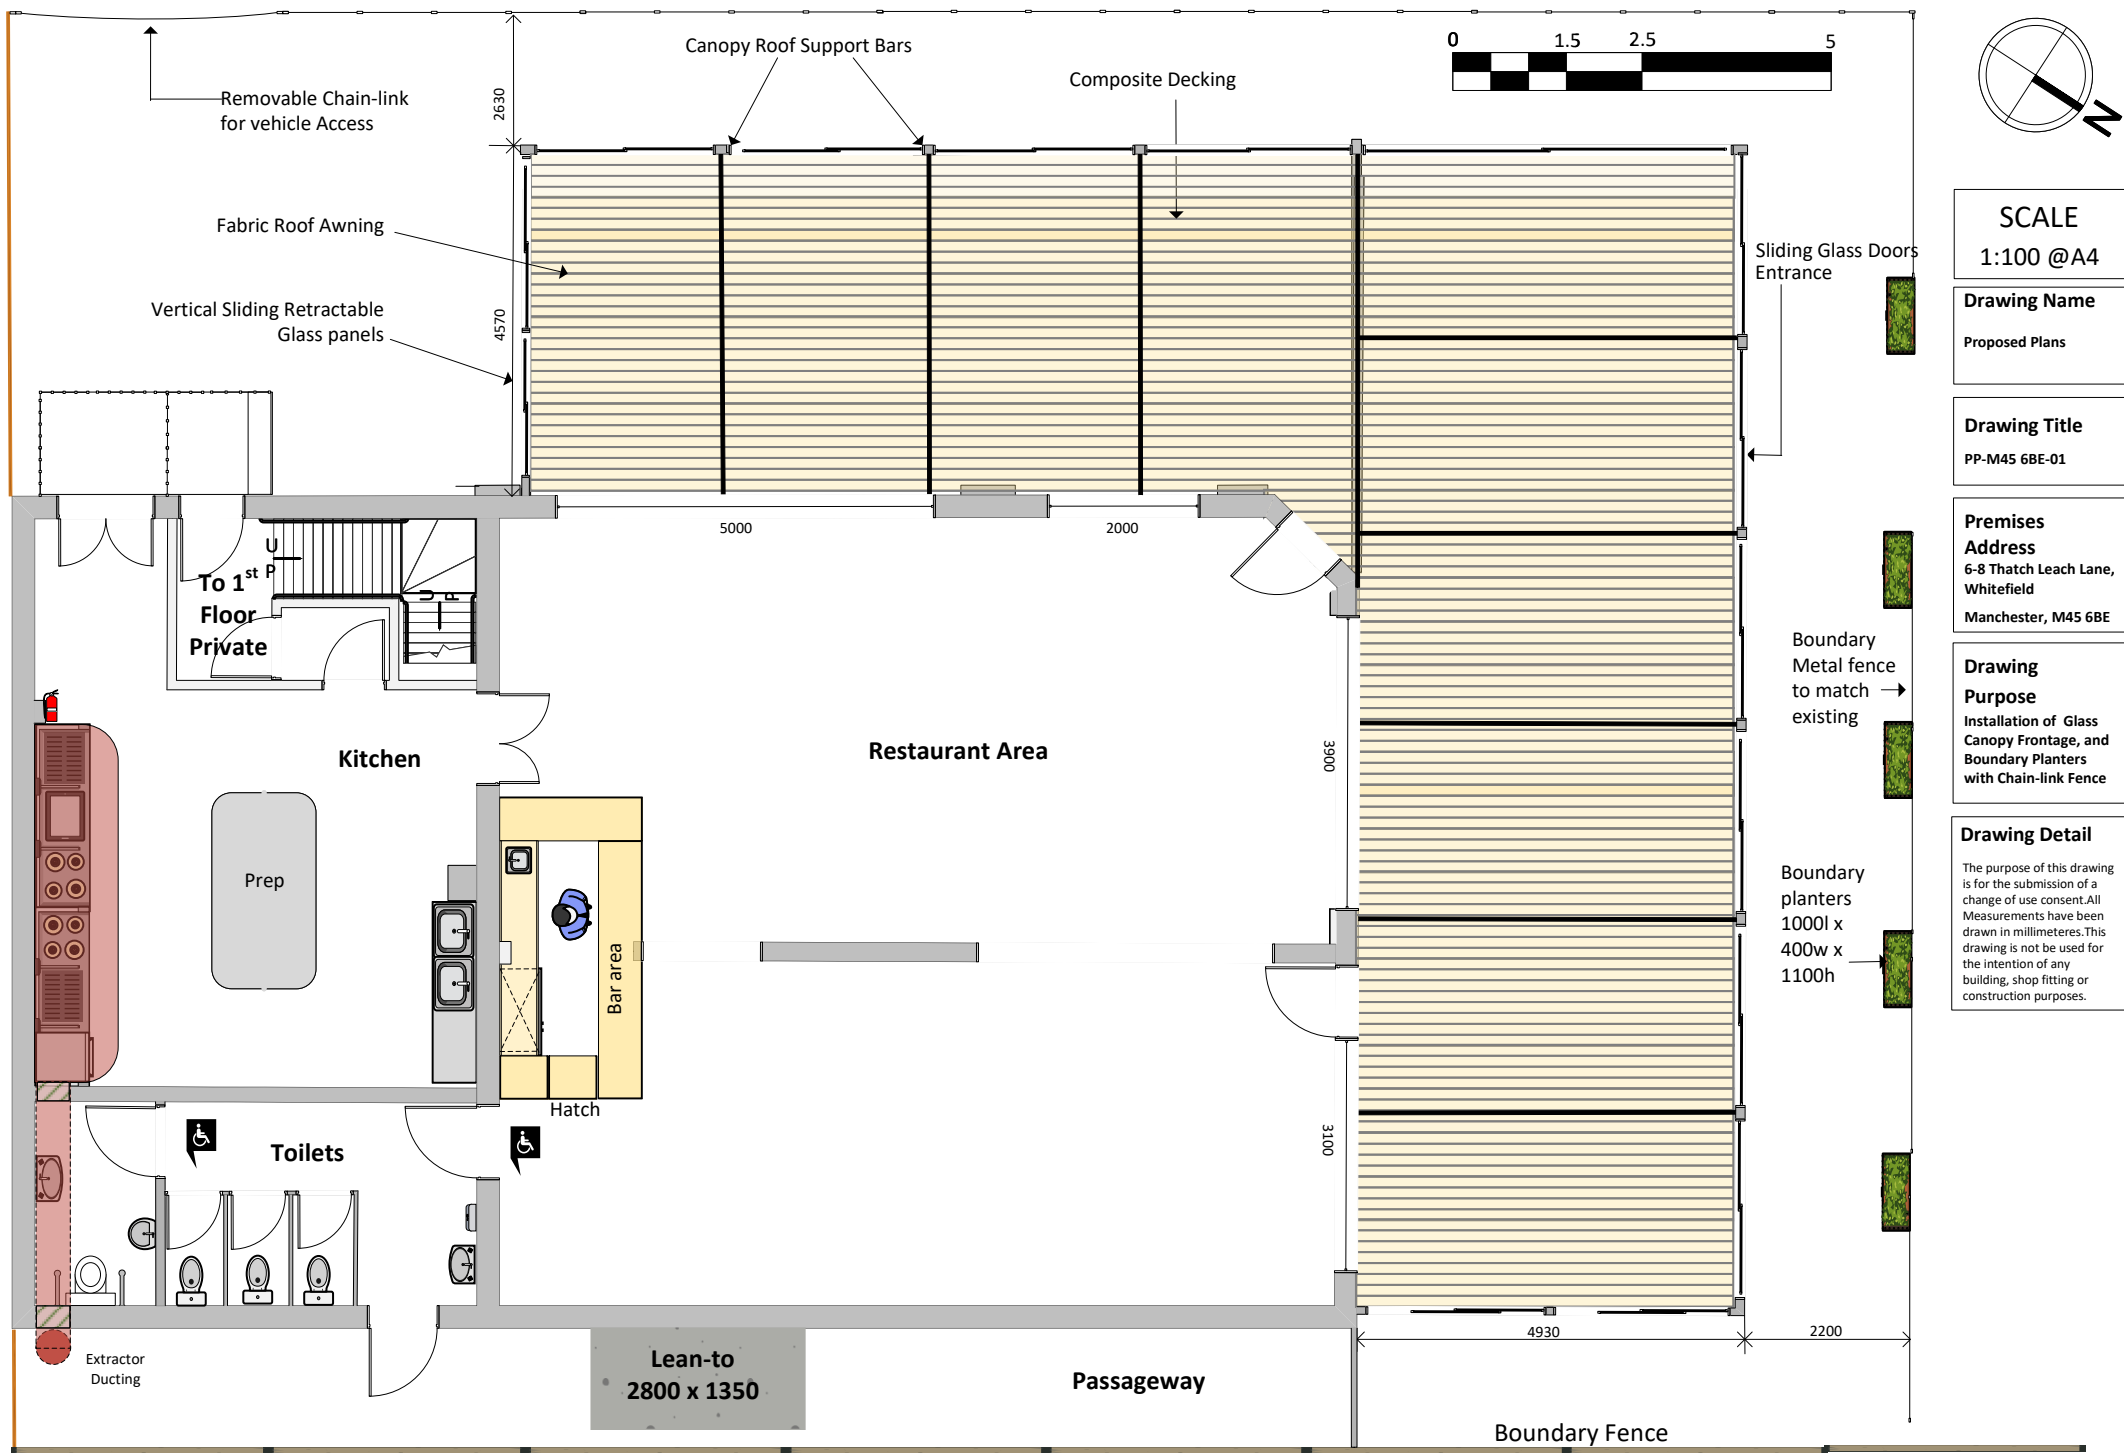

SCALE
1:100 @A4

Drawing Name
Proposed Plans

Drawing Title
PP-M45 6BE-01

Premises Address
6-8 Thatch Leach Lane,
Whitefield
Manchester, M45 6BE

Drawing Purpose
Installation of Glass
Canopy Frontage, and
Boundary Planters
with Chain-link Fence

Drawing Detail
The purpose of this drawing
is for the submission of a
change of use consent. All
Measurements have been
drawn in millimeters. This
drawing is not to be used for
the intention of any
building, shop fitting or
construction purposes.