


214 Parr Lane, Bury, BL9 8JS

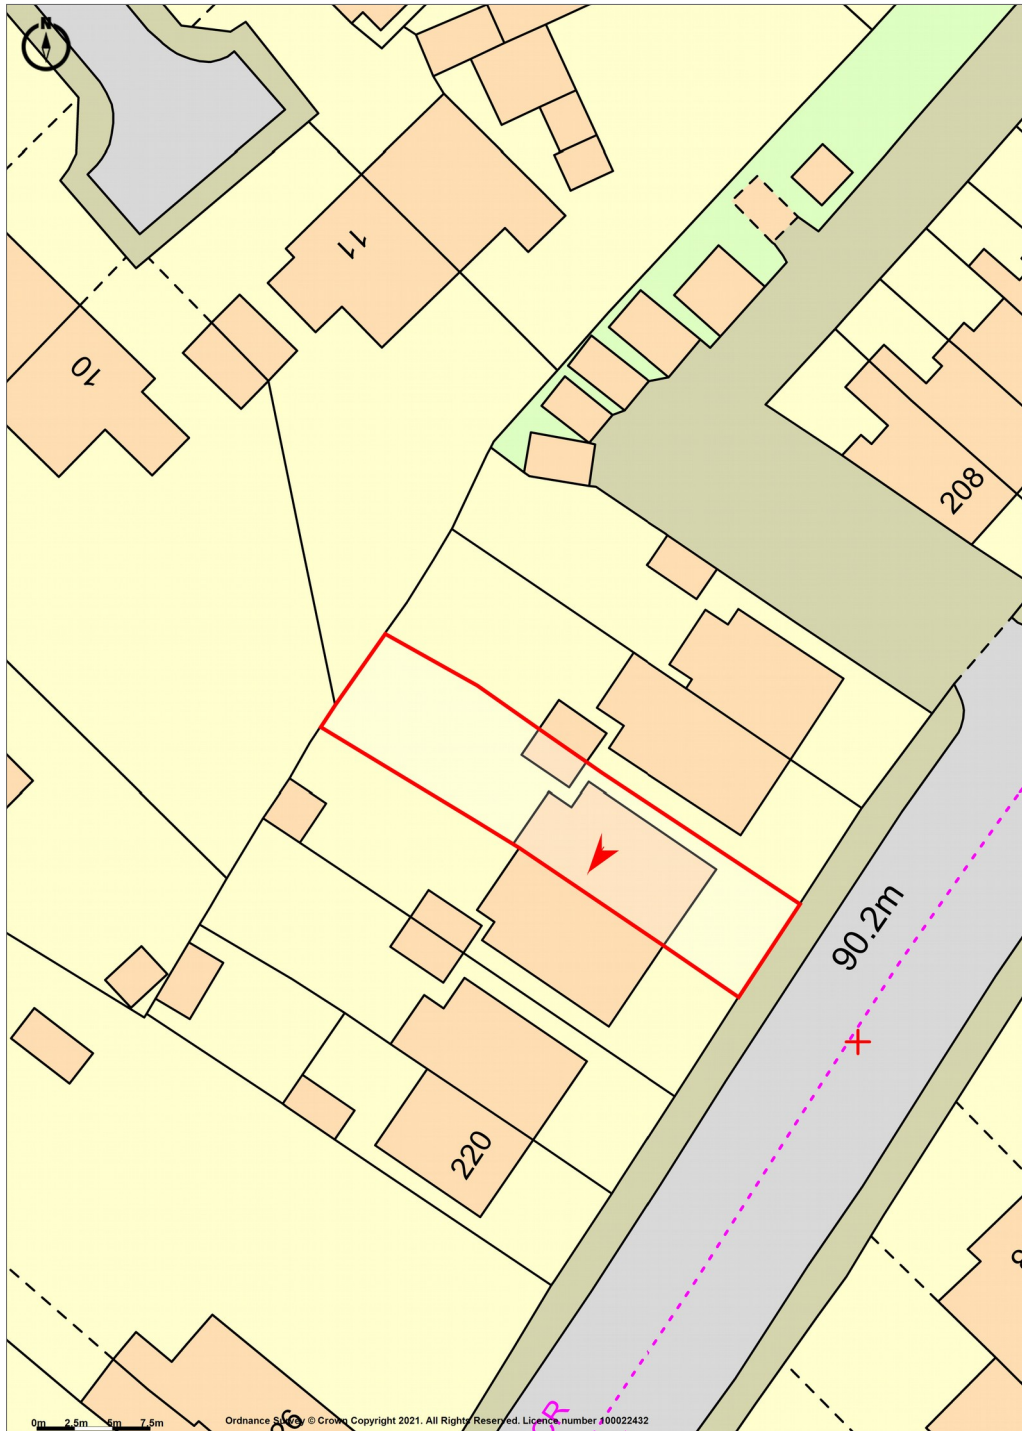

Promap
LANDMARK INFORMATION

Ordnance Survey Crown Copyright 2021. All rights reserved.
Licence number 100022432.
Plotted Scale - 1:500. Paper Size - A4