


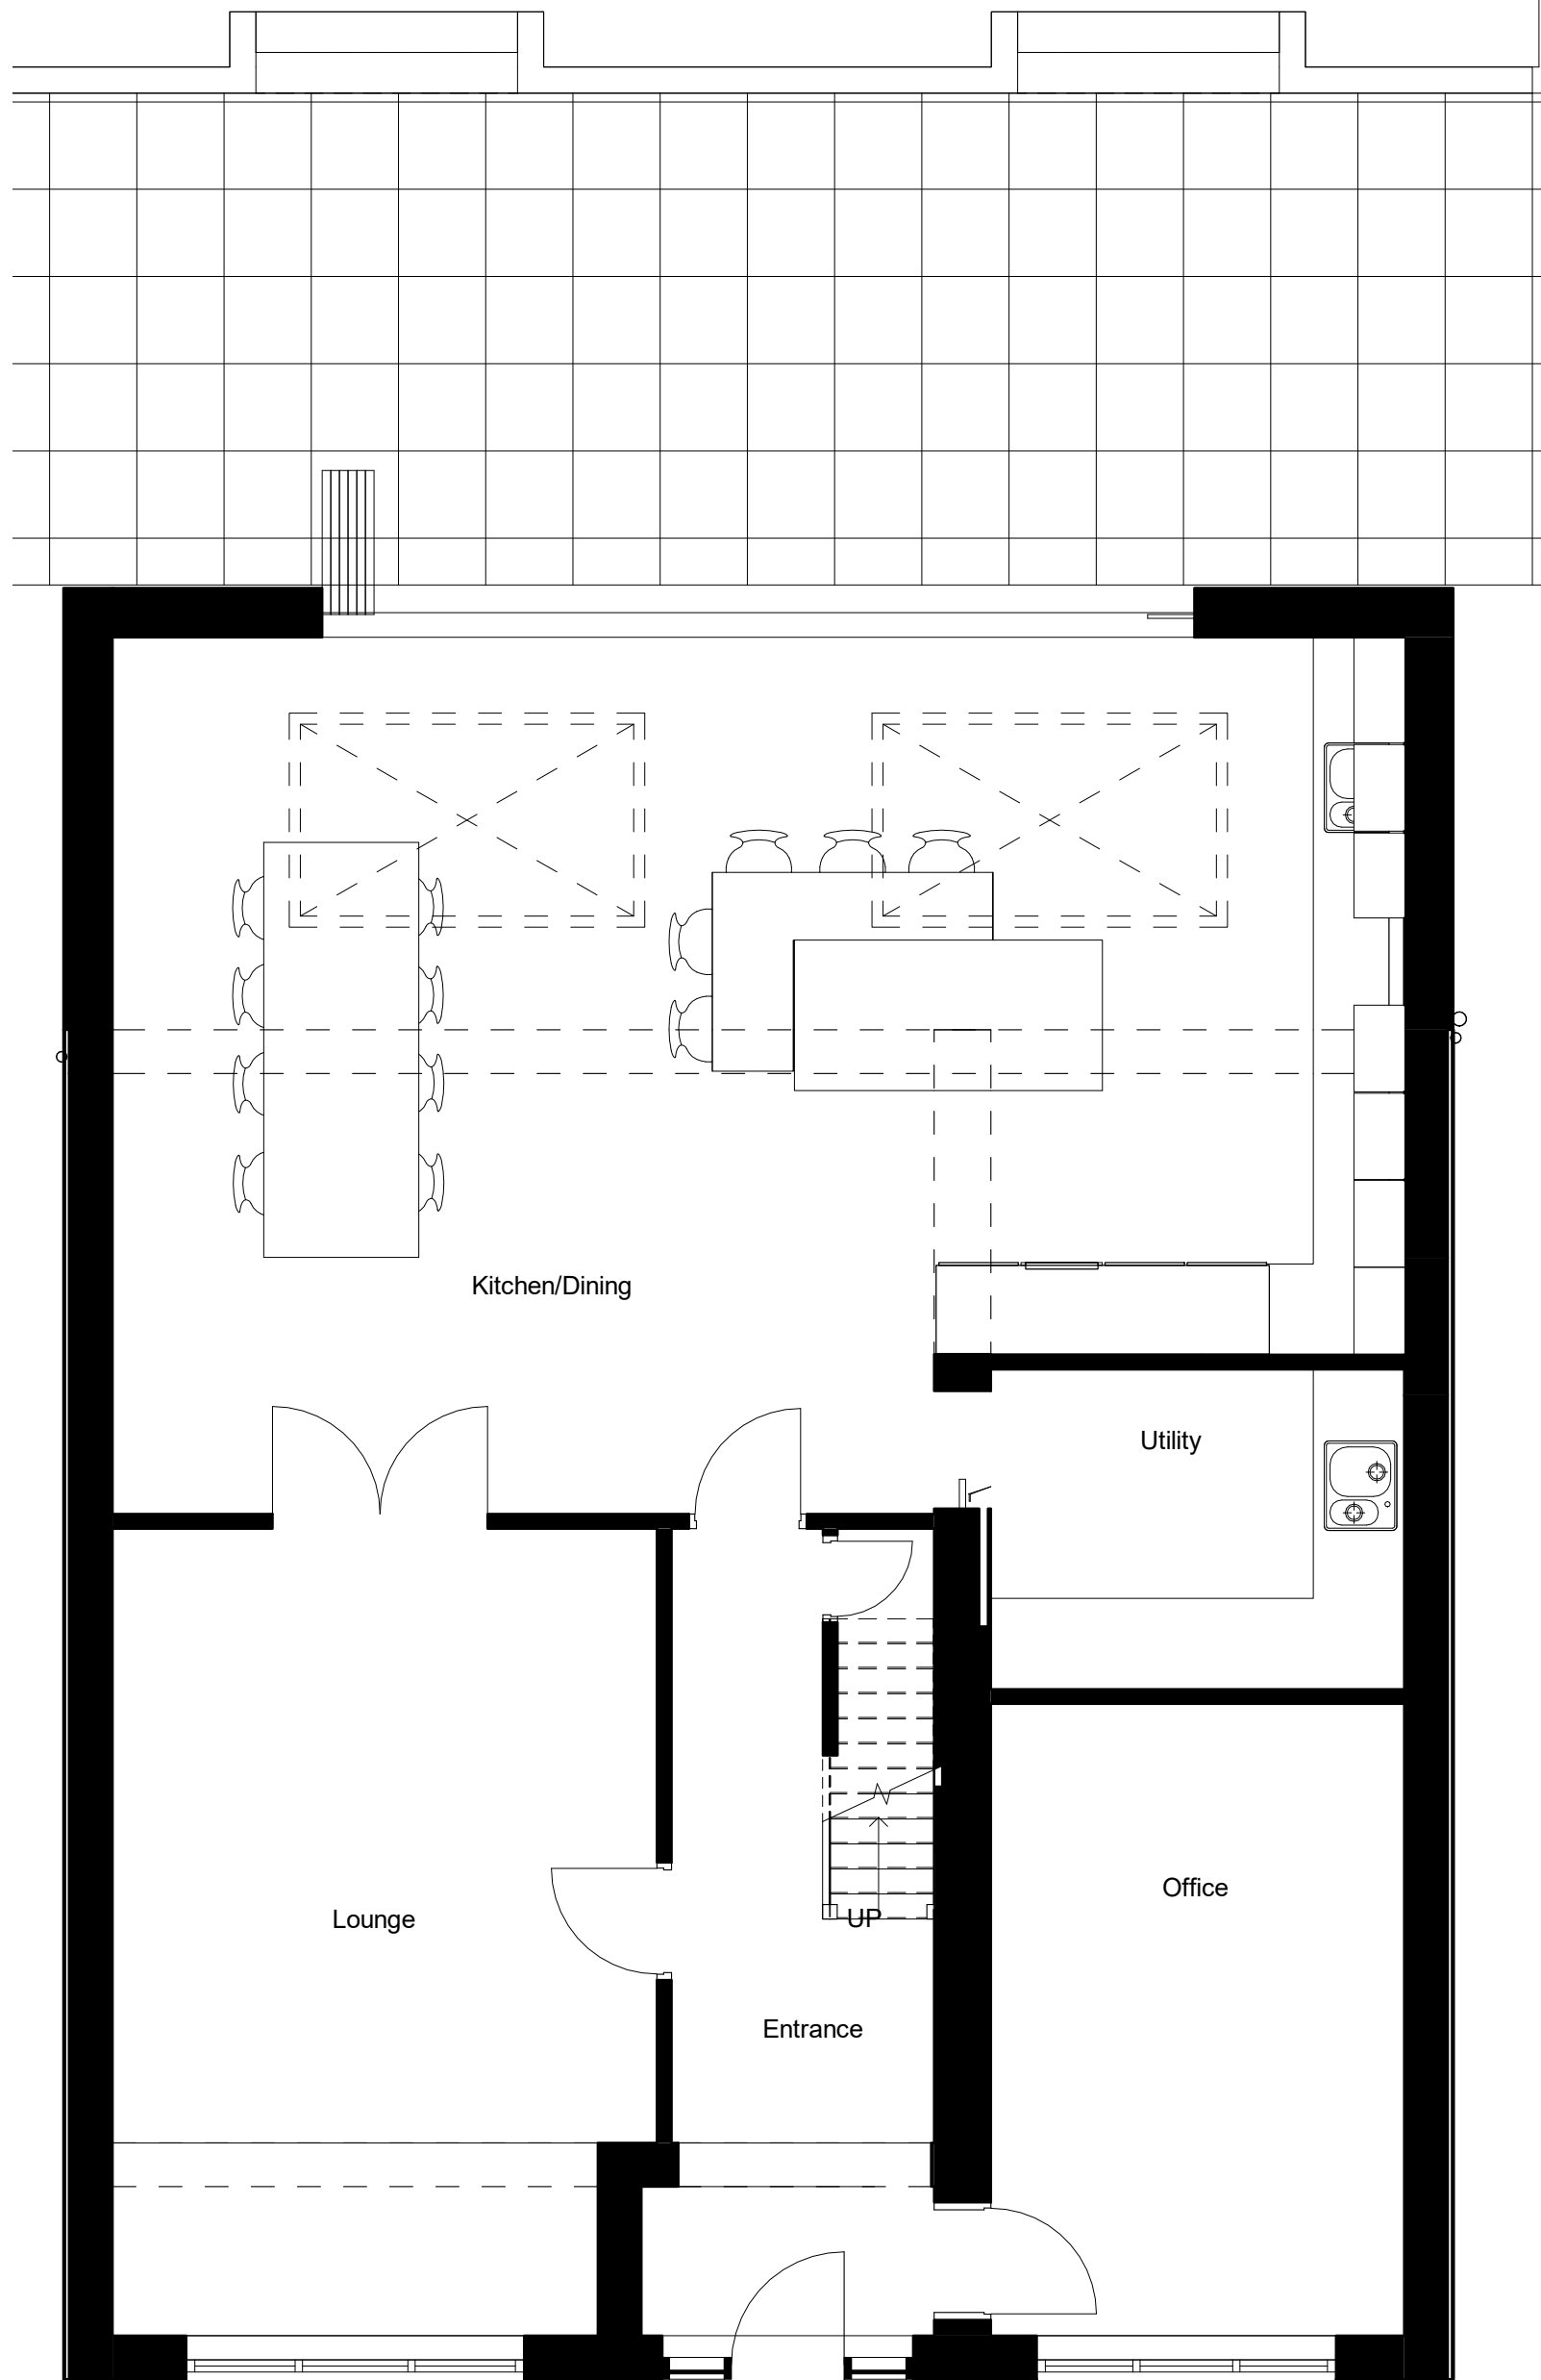

1. Level 0 GA Proposed
1:50




7. 3D Proposed Front




2. 3D Proposed Rear



3. Front - GA Proposed
1:100

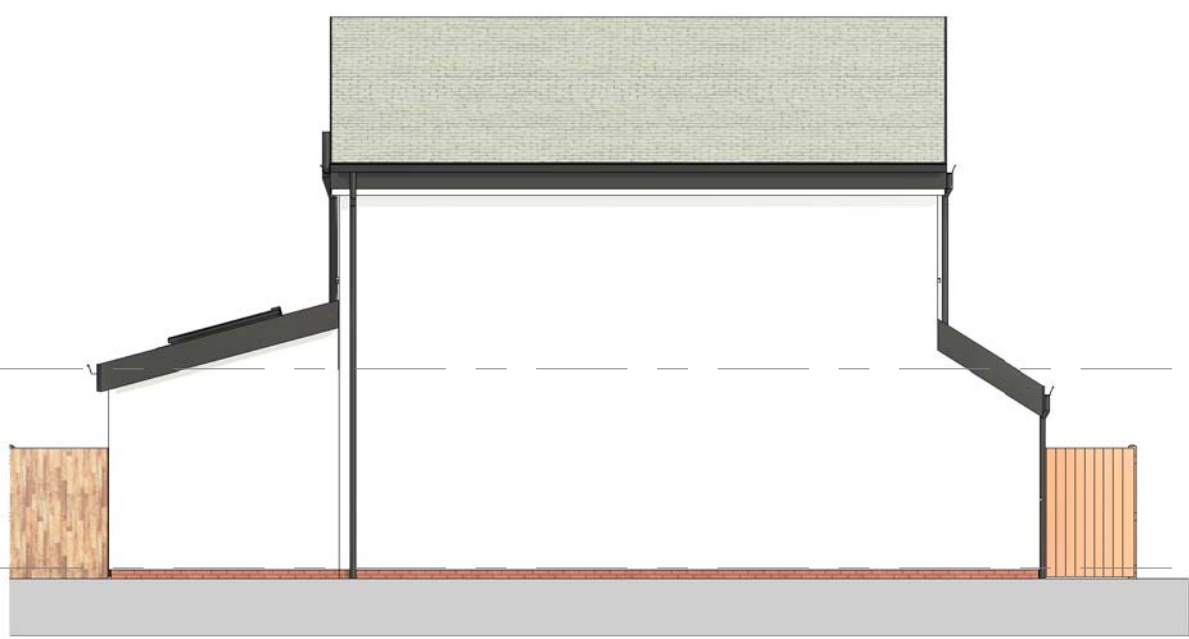


4. Left Side - GA Proposed
1:100

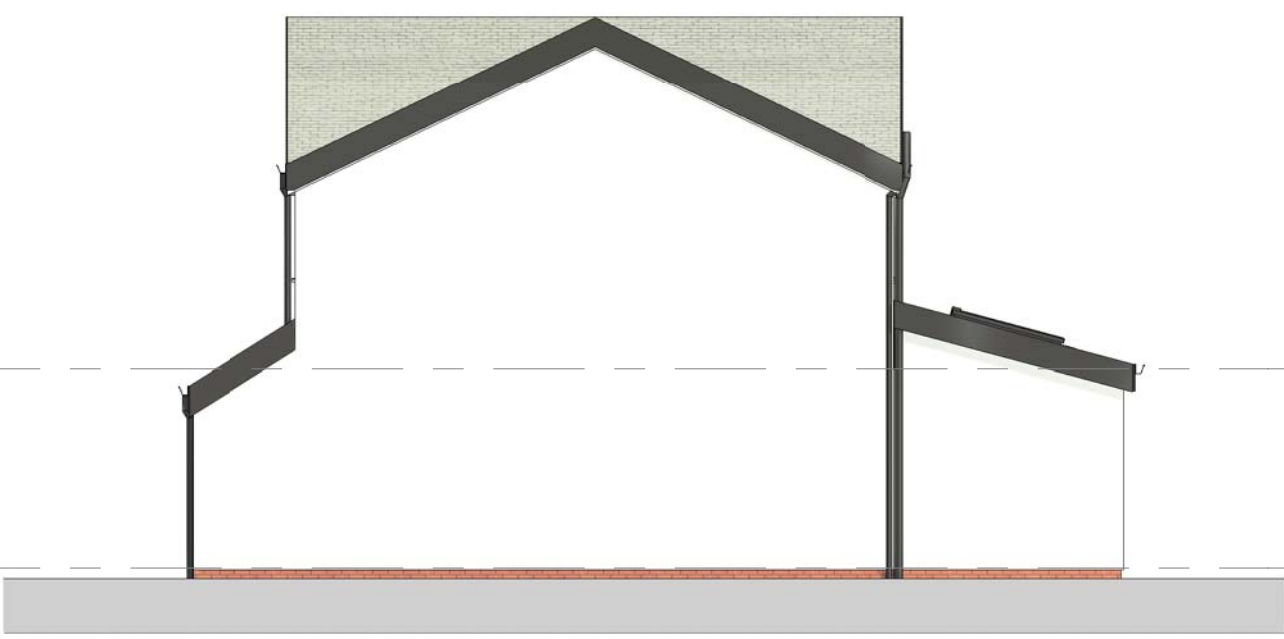

6. Right Side - GA Proposed
1:100



5. Rear - GA Proposed
1:100

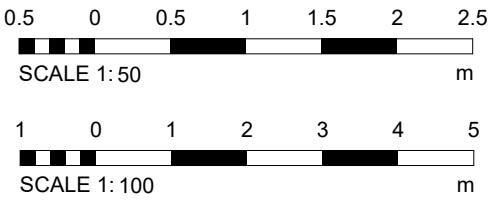

DURBAN
design studio

United Kingdom
Manchester
lummy@durbandesign.co.uk
+44 (0) 778 8626143
https://durbandesign.co.uk/

PROJECT Mr & Mrs Munford

PROJECT DDS2128 3 Rye Croft

TITLE Proposed GA Plans and Elevations

SCALE As indicated
PROJECT No. DDS2128
DRAWING No. 004

REV. DATE 25/10/2021 11:12:18 STATUS PLANNING

© COPYRIGHT - ALL RIGHTS RESERVED THIS DRAWING MUST NOT BE REPRODUCED WITHOUT PERMISSION.
ALL DIMENSIONS RELATIVE TO THIS DRAWING TO BE CHECKED ON SITE. DESIGNER TO BE NOTIFIED OF ANY DISCREPANCIES. SEWER INVERT LEVELS MUST BE VISITED BEFORE WORK COMMENCES. THIS DRAWING MUST BE CHECKED AGAINST ANY OTHER STRUCTURAL SPECIALIST DRAWINGS PROVIDED. THIS DRAWING MUST NOT BE USED FOR CONSTRUCTION UNLESS ISSUED FOR CONSTRUCTION. ALL DIMENSIONS ON THIS DRAWING ARE IN MILLIMETRES UNLESS OTHERWISE STATED.