
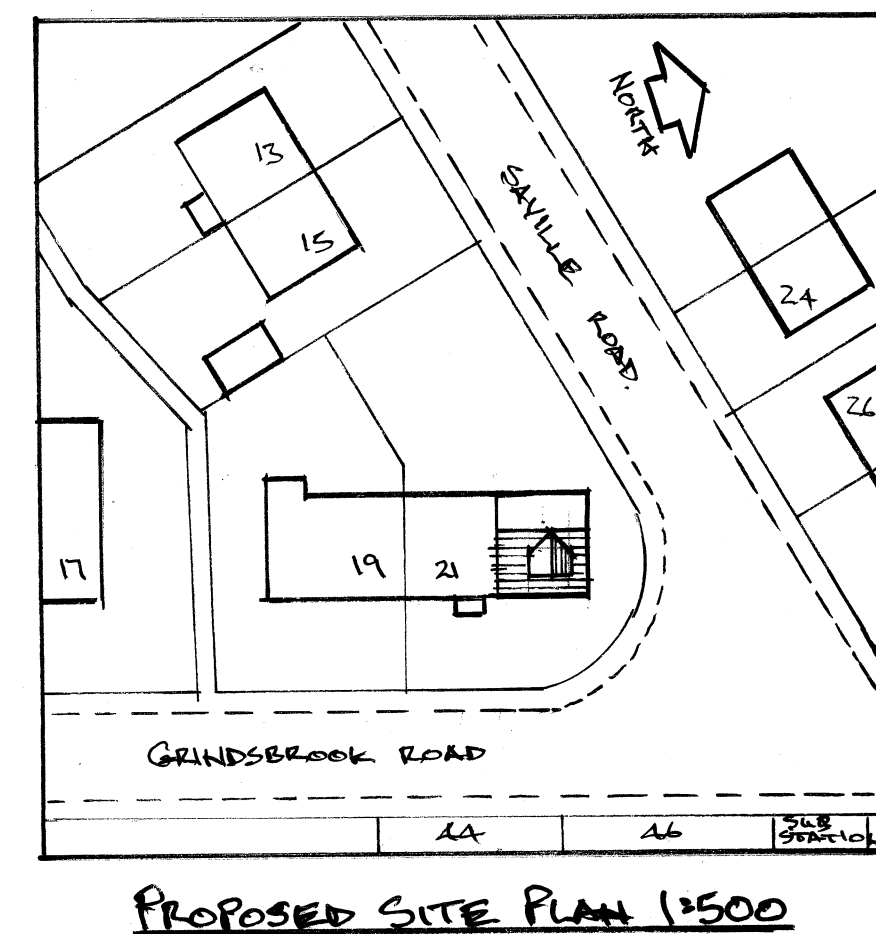
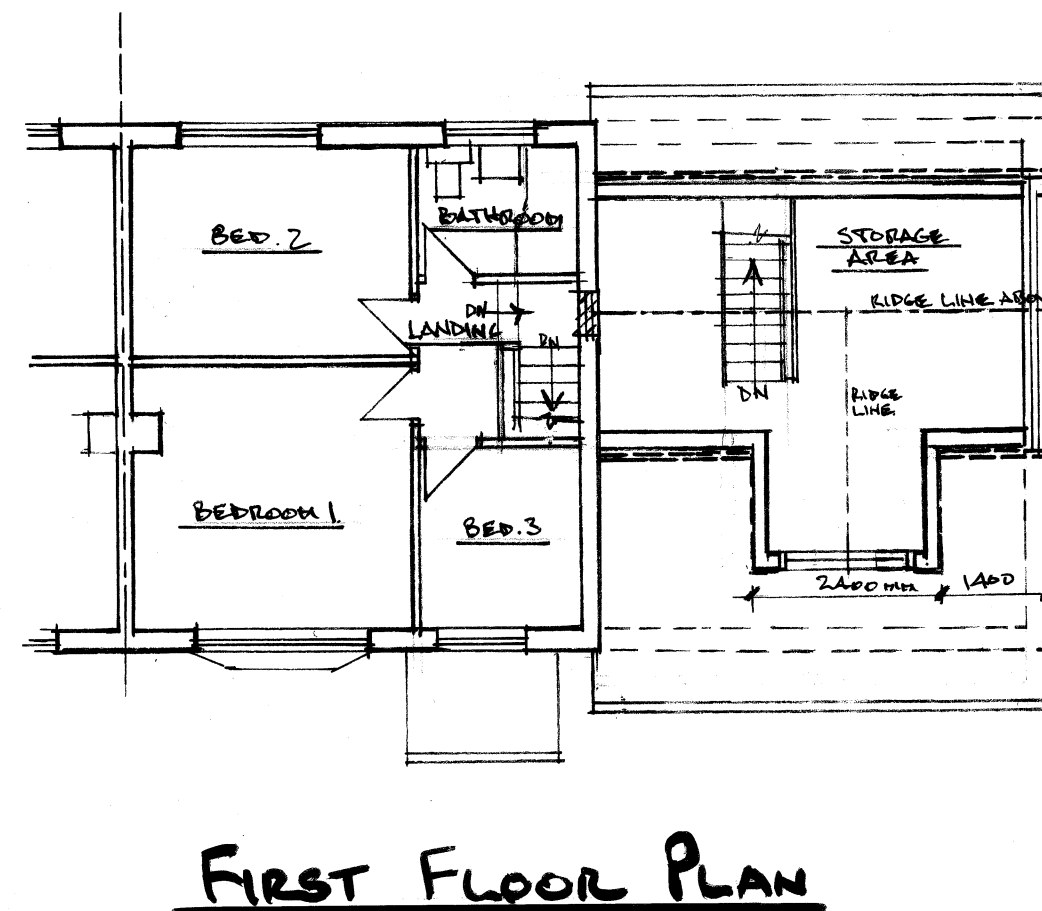
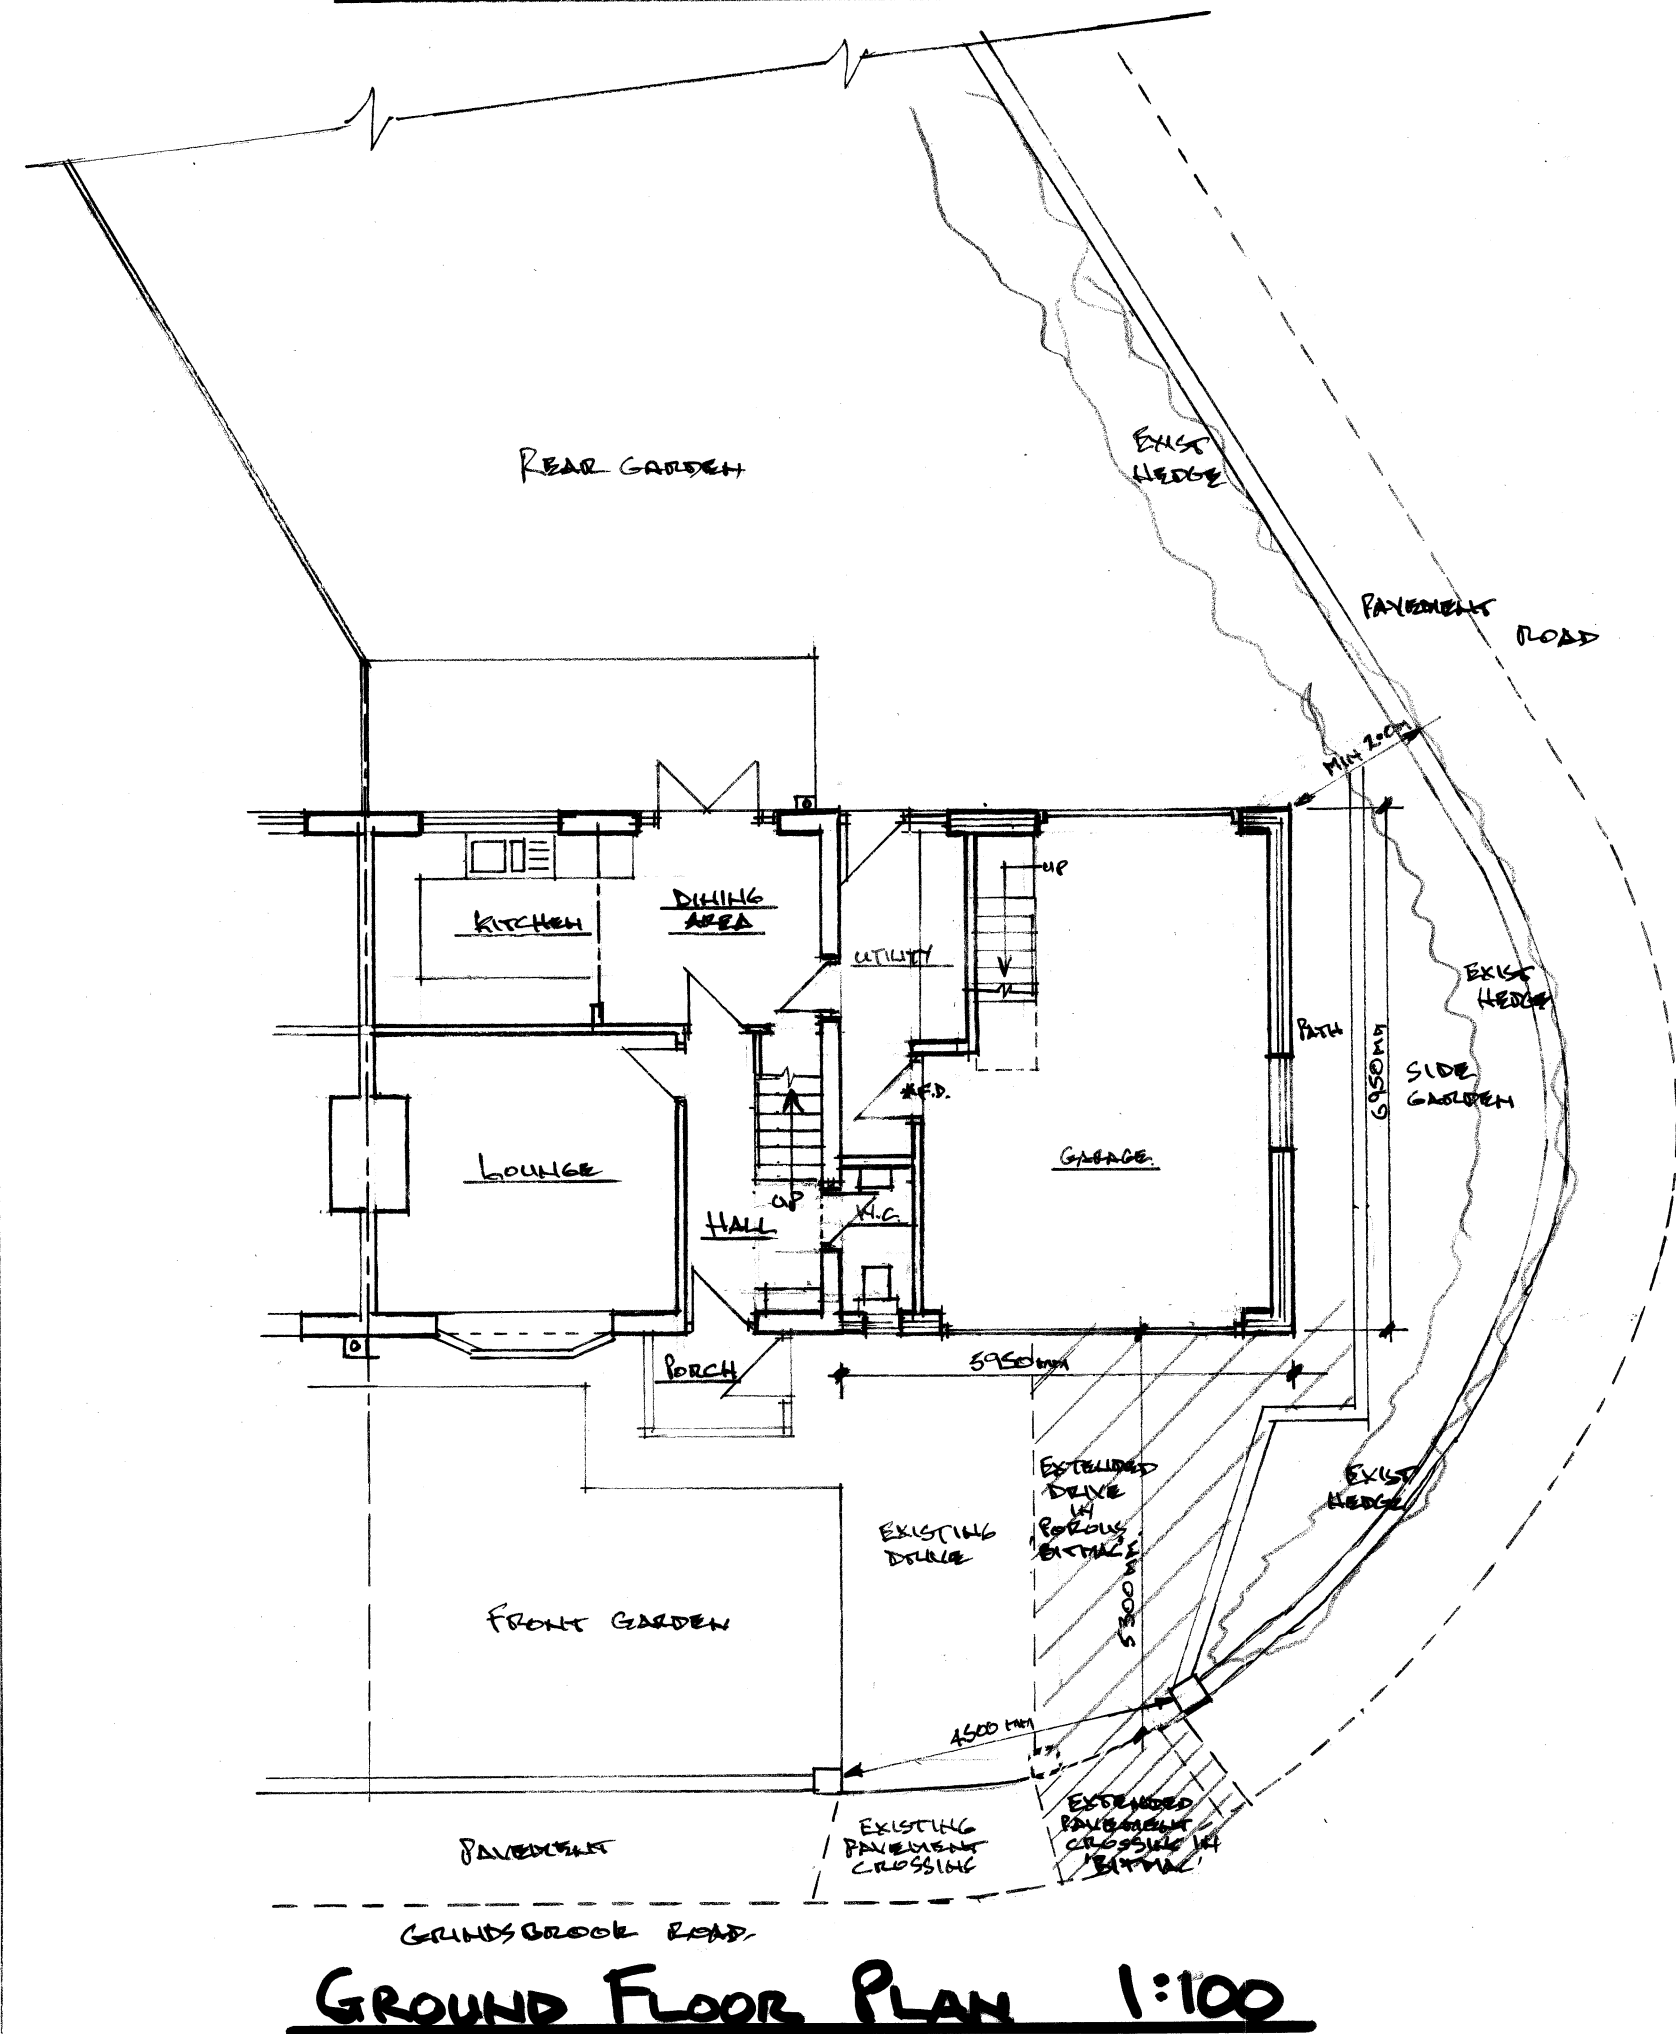


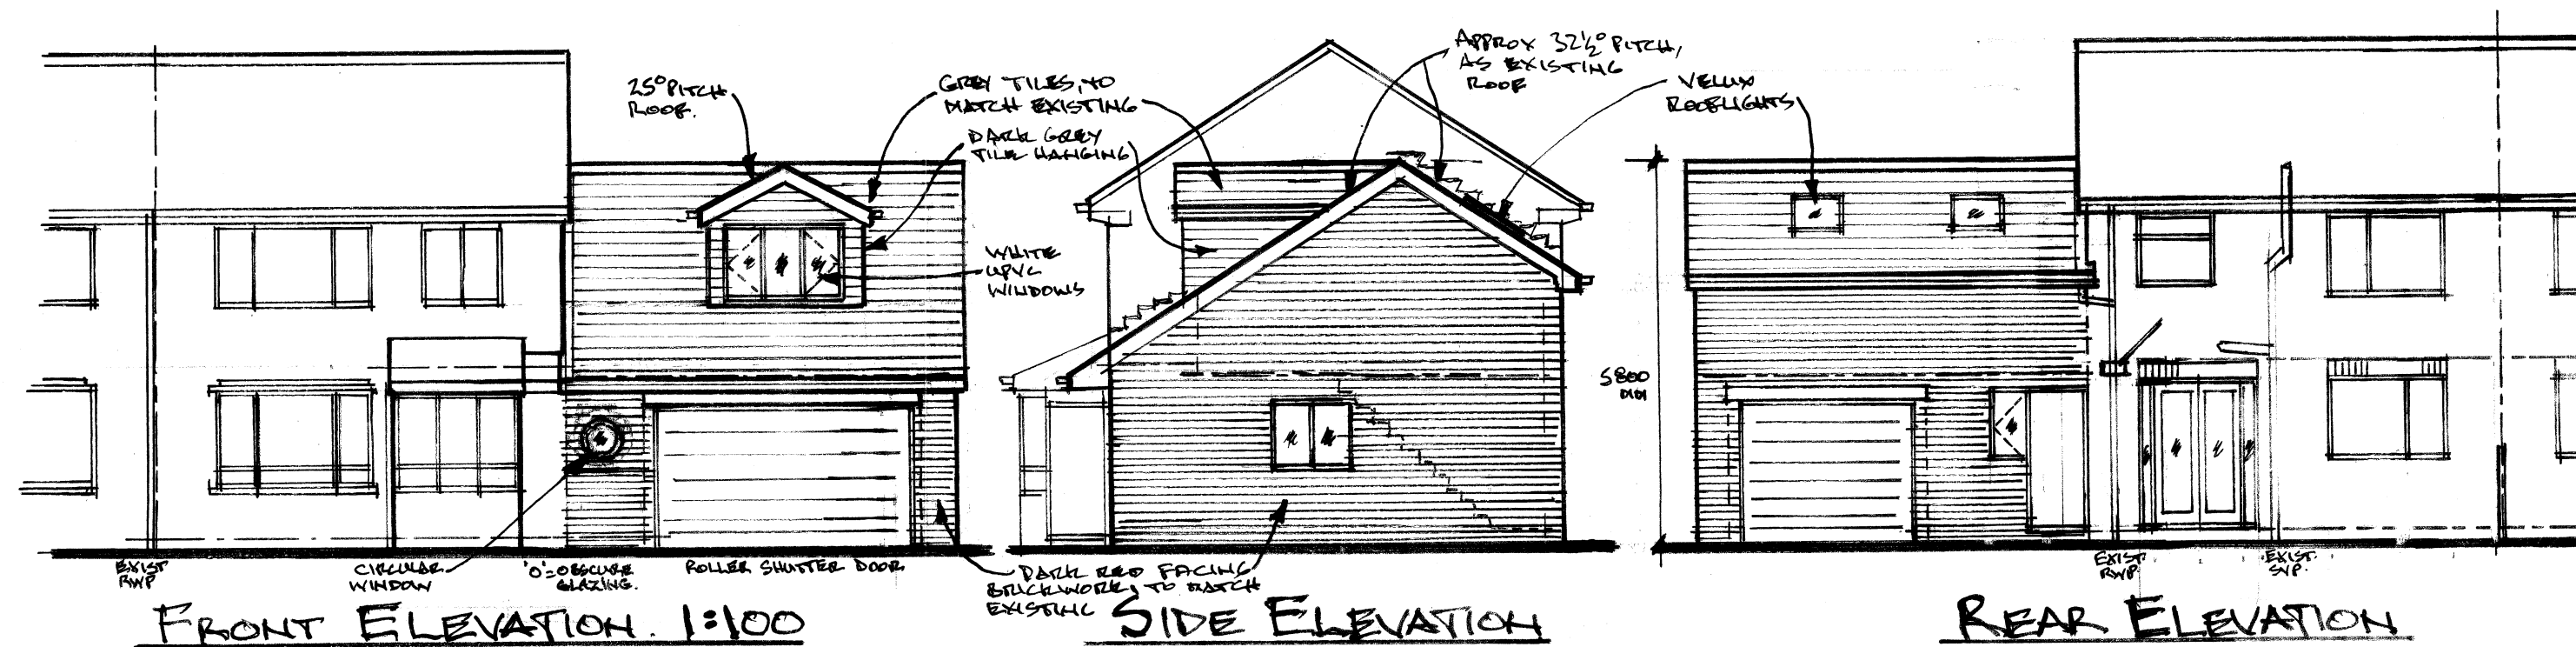

Architectural & Building Services			
NEIL BUTTERWORTH			
Tel: 07785 275463			
89 Higher Ainsworth Road, Radcliffe, Manchester, M26 4JJ.			
Job Title PROPOSED TWO STOREY SIDE EXTENSION & EXTENDED DRIVE/PAVEMENT CROSSING AT 21 GRINDSBROOK RD, RADCLIFFE			
Drawing Title PLANS & ELEVATIONS (PROPOSED)			
Scale	Date	Drawn by	Drawing No.
1:100	JUNE 25	N.B.	2