


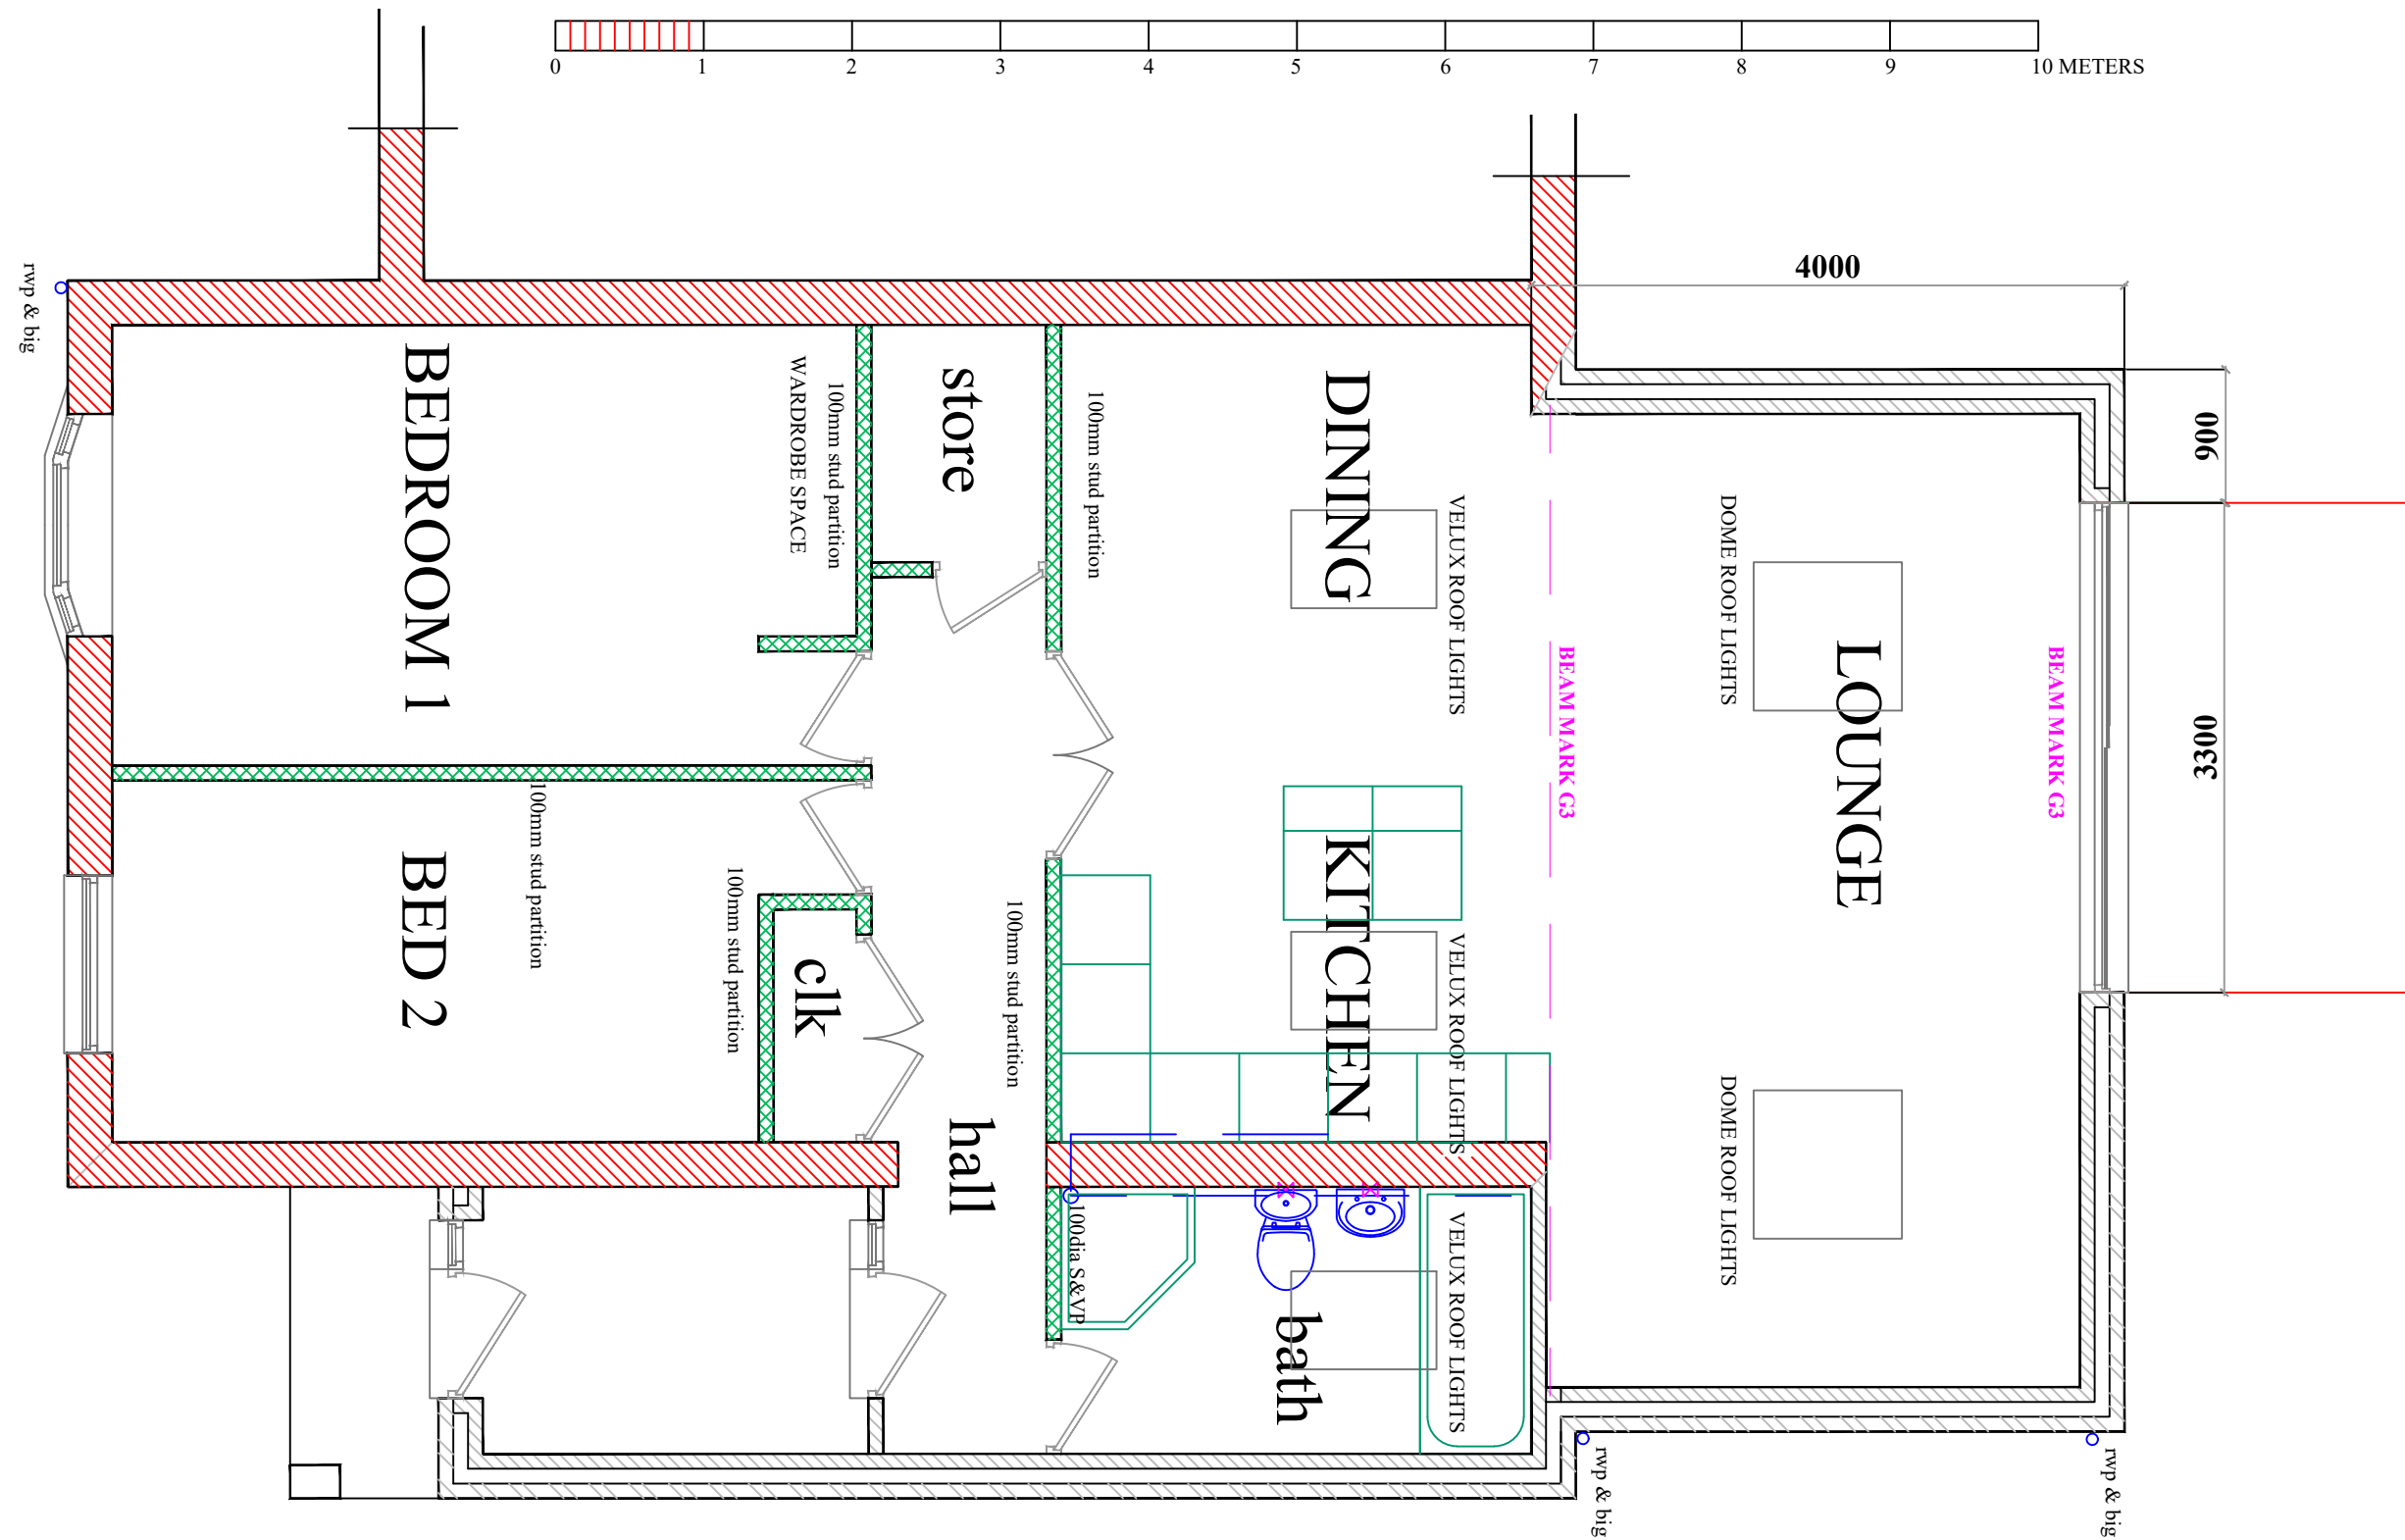

PROPOSED PLAN

SEAL DESIGN
INTERIOR AND ARCHITECTURAL DESIGNERS

CLIENT
130 PRESTWICH HILLS
PRESTWICH
M25 9PY

PROJECT
PROPOSED SIDE and REAR
EXTENSION

scale
1:50@A3
date
JANUARY 2022

DRAWING REF
1051/23/501

REVISION