


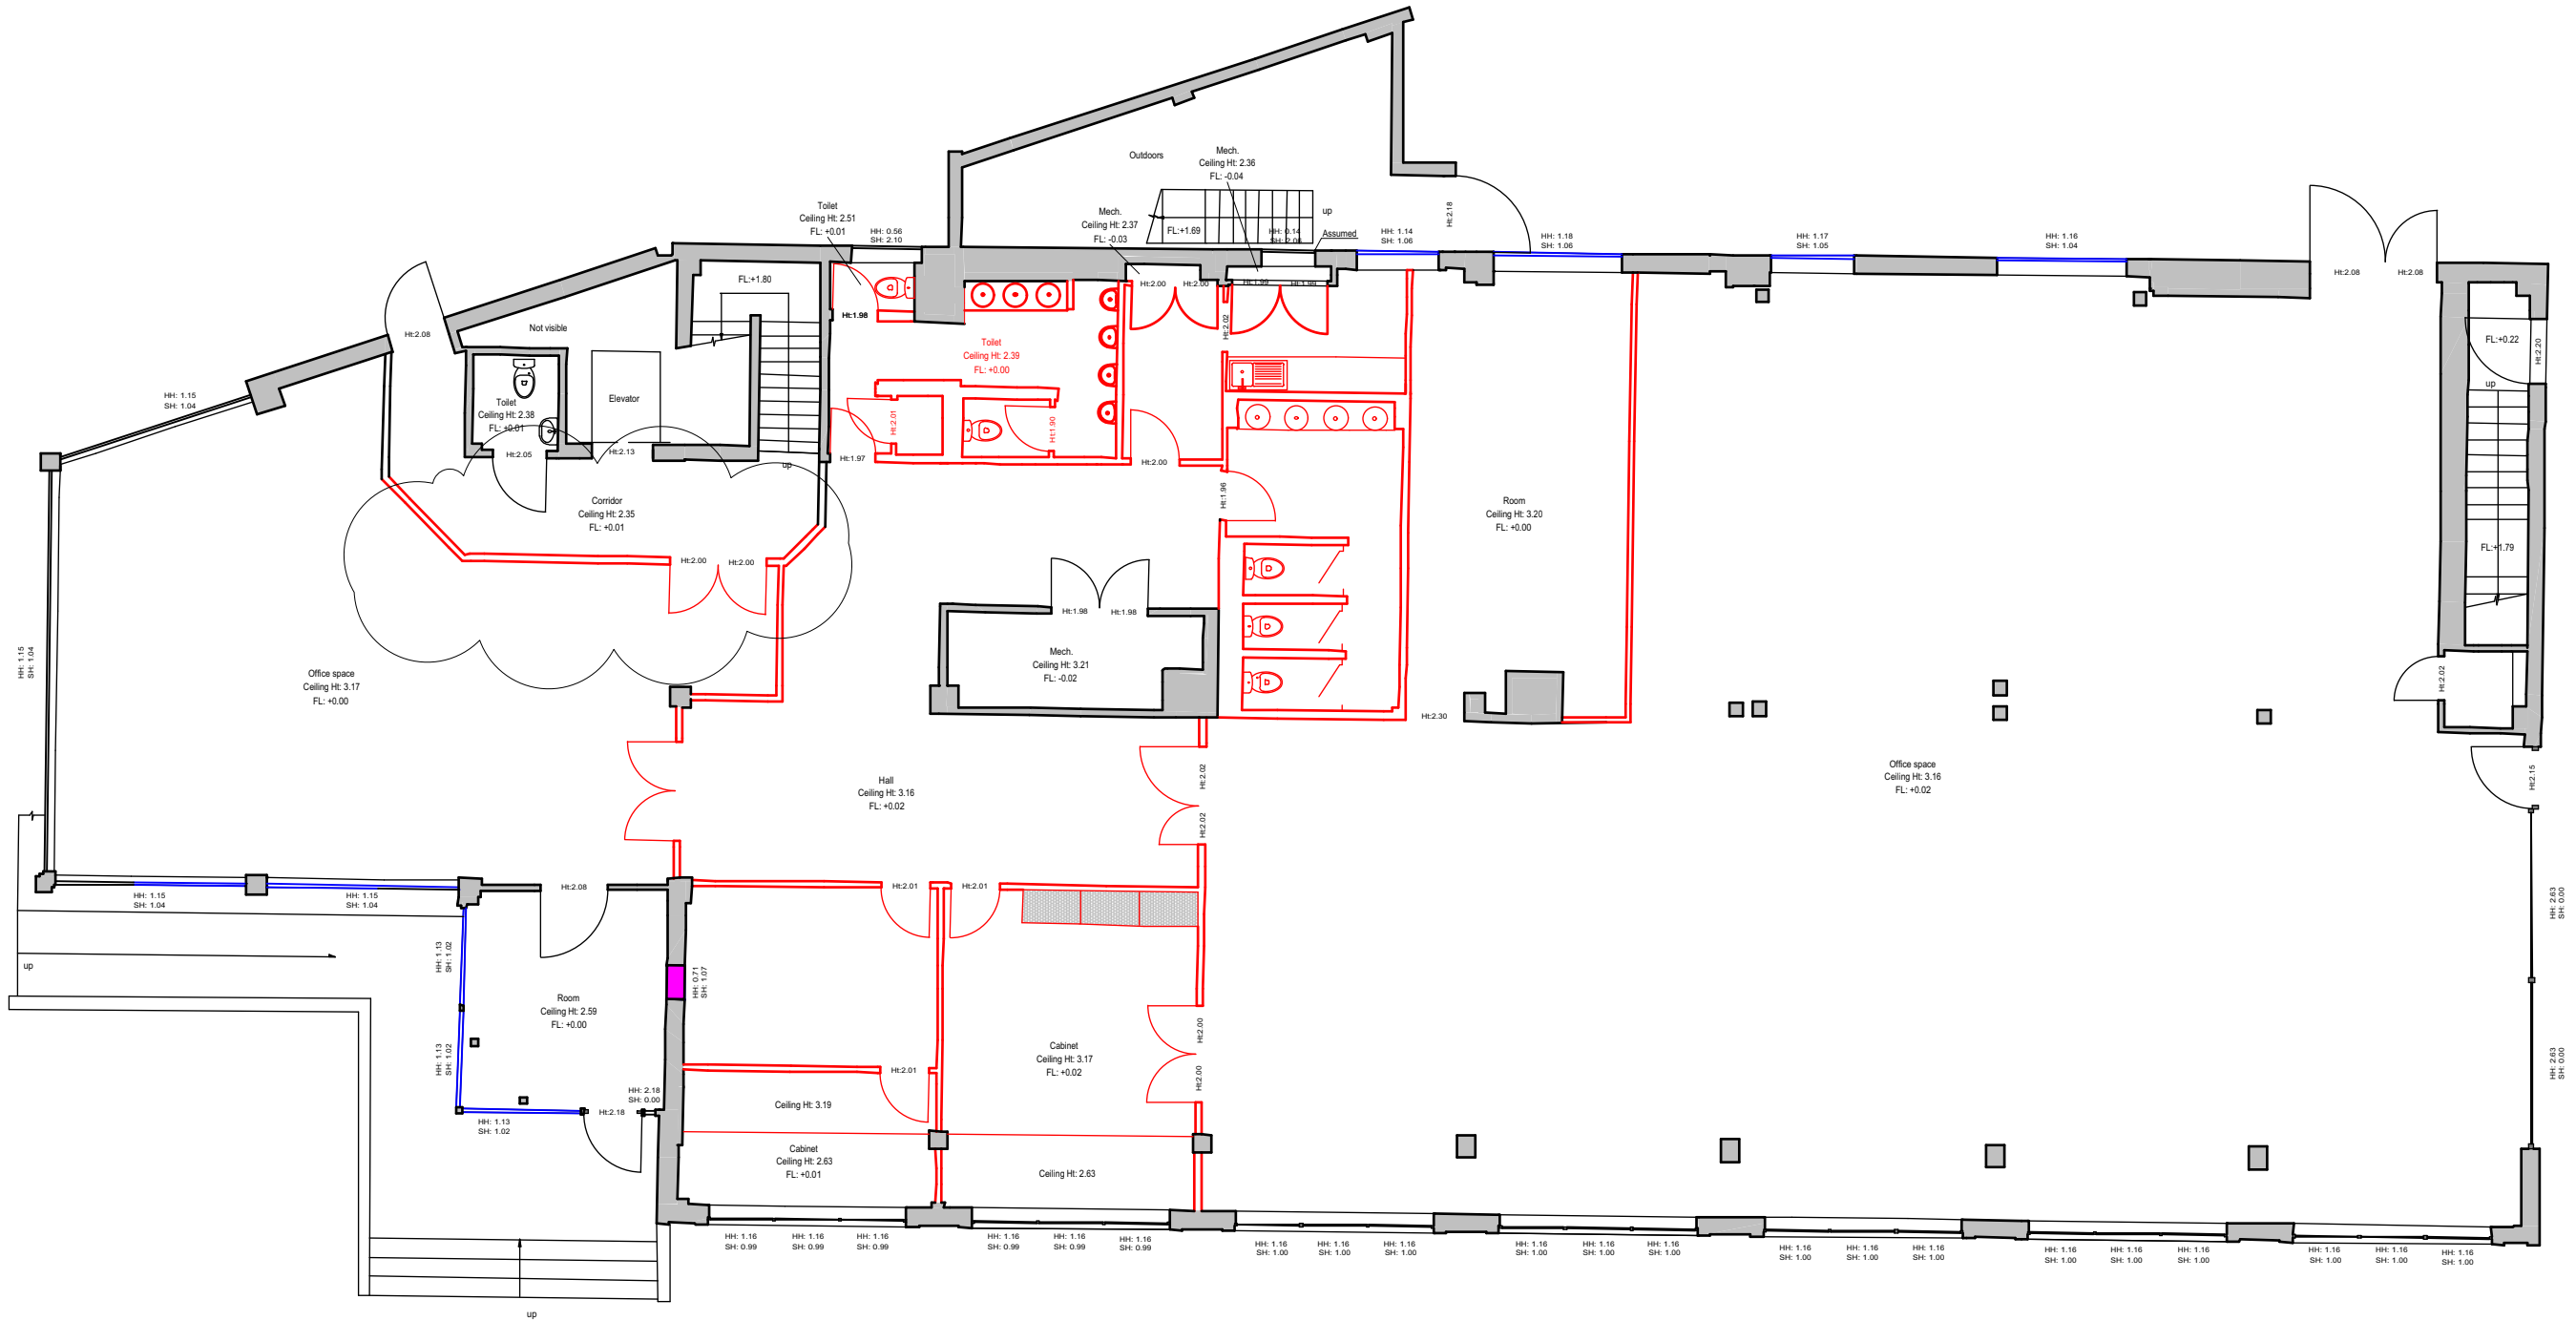

1 Proposed Ground Floor Demolition layout
Scale: 1:125

NOTES		KEY		PURPOSE OF DRAWING			PROJECT	
1. This drawing indicates elements of the proposed sites interior and fascia" design, (where applicable)", for approval and/or tender purposes only. The Contractor shall be responsible for all quantities, locations, positions and final details of all related construction information, furniture, fittings and equipment. The Contractor shall obtain final approval from theproject manager/ design team on all such constructional and working information before the work commences. 2. All indicative mechanical and electrical services are as shown on the consultant engineers' drawings and are described in the M&E Performance Specification. All construction information/drawingsare to be read in conjunction with and coordinated with the principal M & E sub-contractors drawings and the consultant engineer's drawings and performance specification. Any anomalies are to be brought to the attention of the project manager/ design team before work commences. No dimensions to be scaled from this drawing, all dimensions are to be checked by the contractor on site prior to manufacture and any discrepancies reported to the designer who will advise any necessary action.		DEMOLITION / RIP OUT MAKE GOOD	☐ PRELIMINARY ☐ INFO - ONLY ☐ APPROVAL ☐ TENDER ☒ CONSTRUCTION ☐ PLANNING ☐ BUILDING REGULATIONS ☐ RECORD DRAWING			HUKD_BURY		
			LOCATION			HUKD, LINK HOUSE, 35 WALMERSLEY ROAD, BURY		
			TITLE			PROPOSED GROUND FLOOR DEMOLITION PLAN		
			DWG NO		VT289_03	REV	A	
			SCALE		1:125 @ A3	DATE	19/07/22	
			DWG BY		VRT	CHECK BY	—	
			is!n HUKD GOLF					