
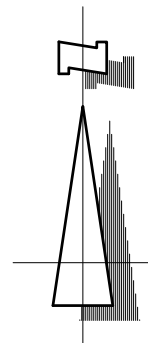


SITE LOCATION PLAN 1-1250

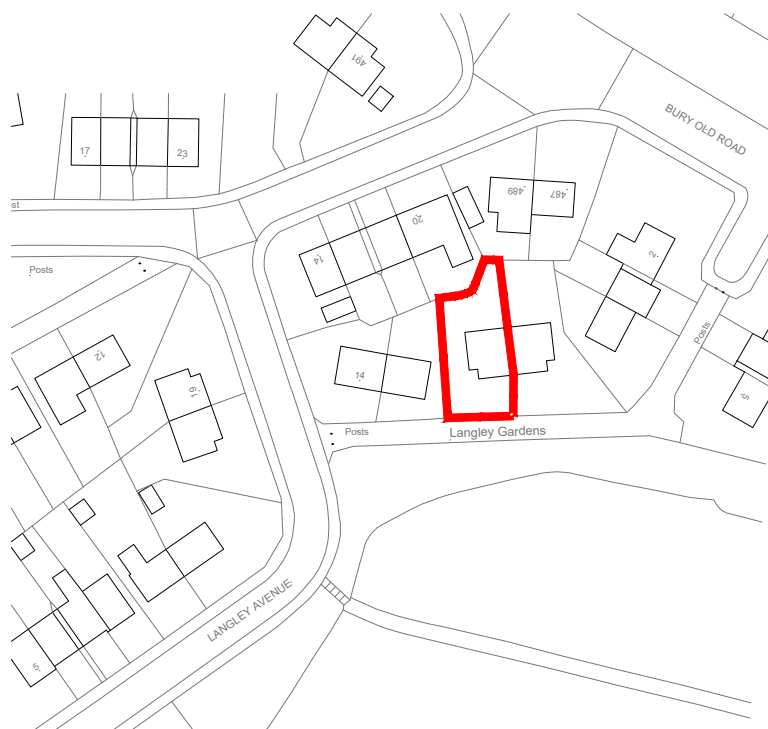

Crown Copyright and database rights 2023 OS Licence no. AC0000849896

CLIENT Richard Beckett	TITLE Site Location Plan				DATE 2A BANK STREET BURY LANCASHIRE BL9 0LA T : 0161 797 2077 F : 0161 797 2088 E : info@equilibriumarchitects.co.uk
PROJECT Proposed Extension of 10 Langley Gardens, Prestwich, M25 3EF	SCALE 1:1250@A4	DATE June 2023	DRAWN PM	CHECKED -	
	DRAWING NO. R-0771-SLP	CAD REFERENCE NO.		REVISION	