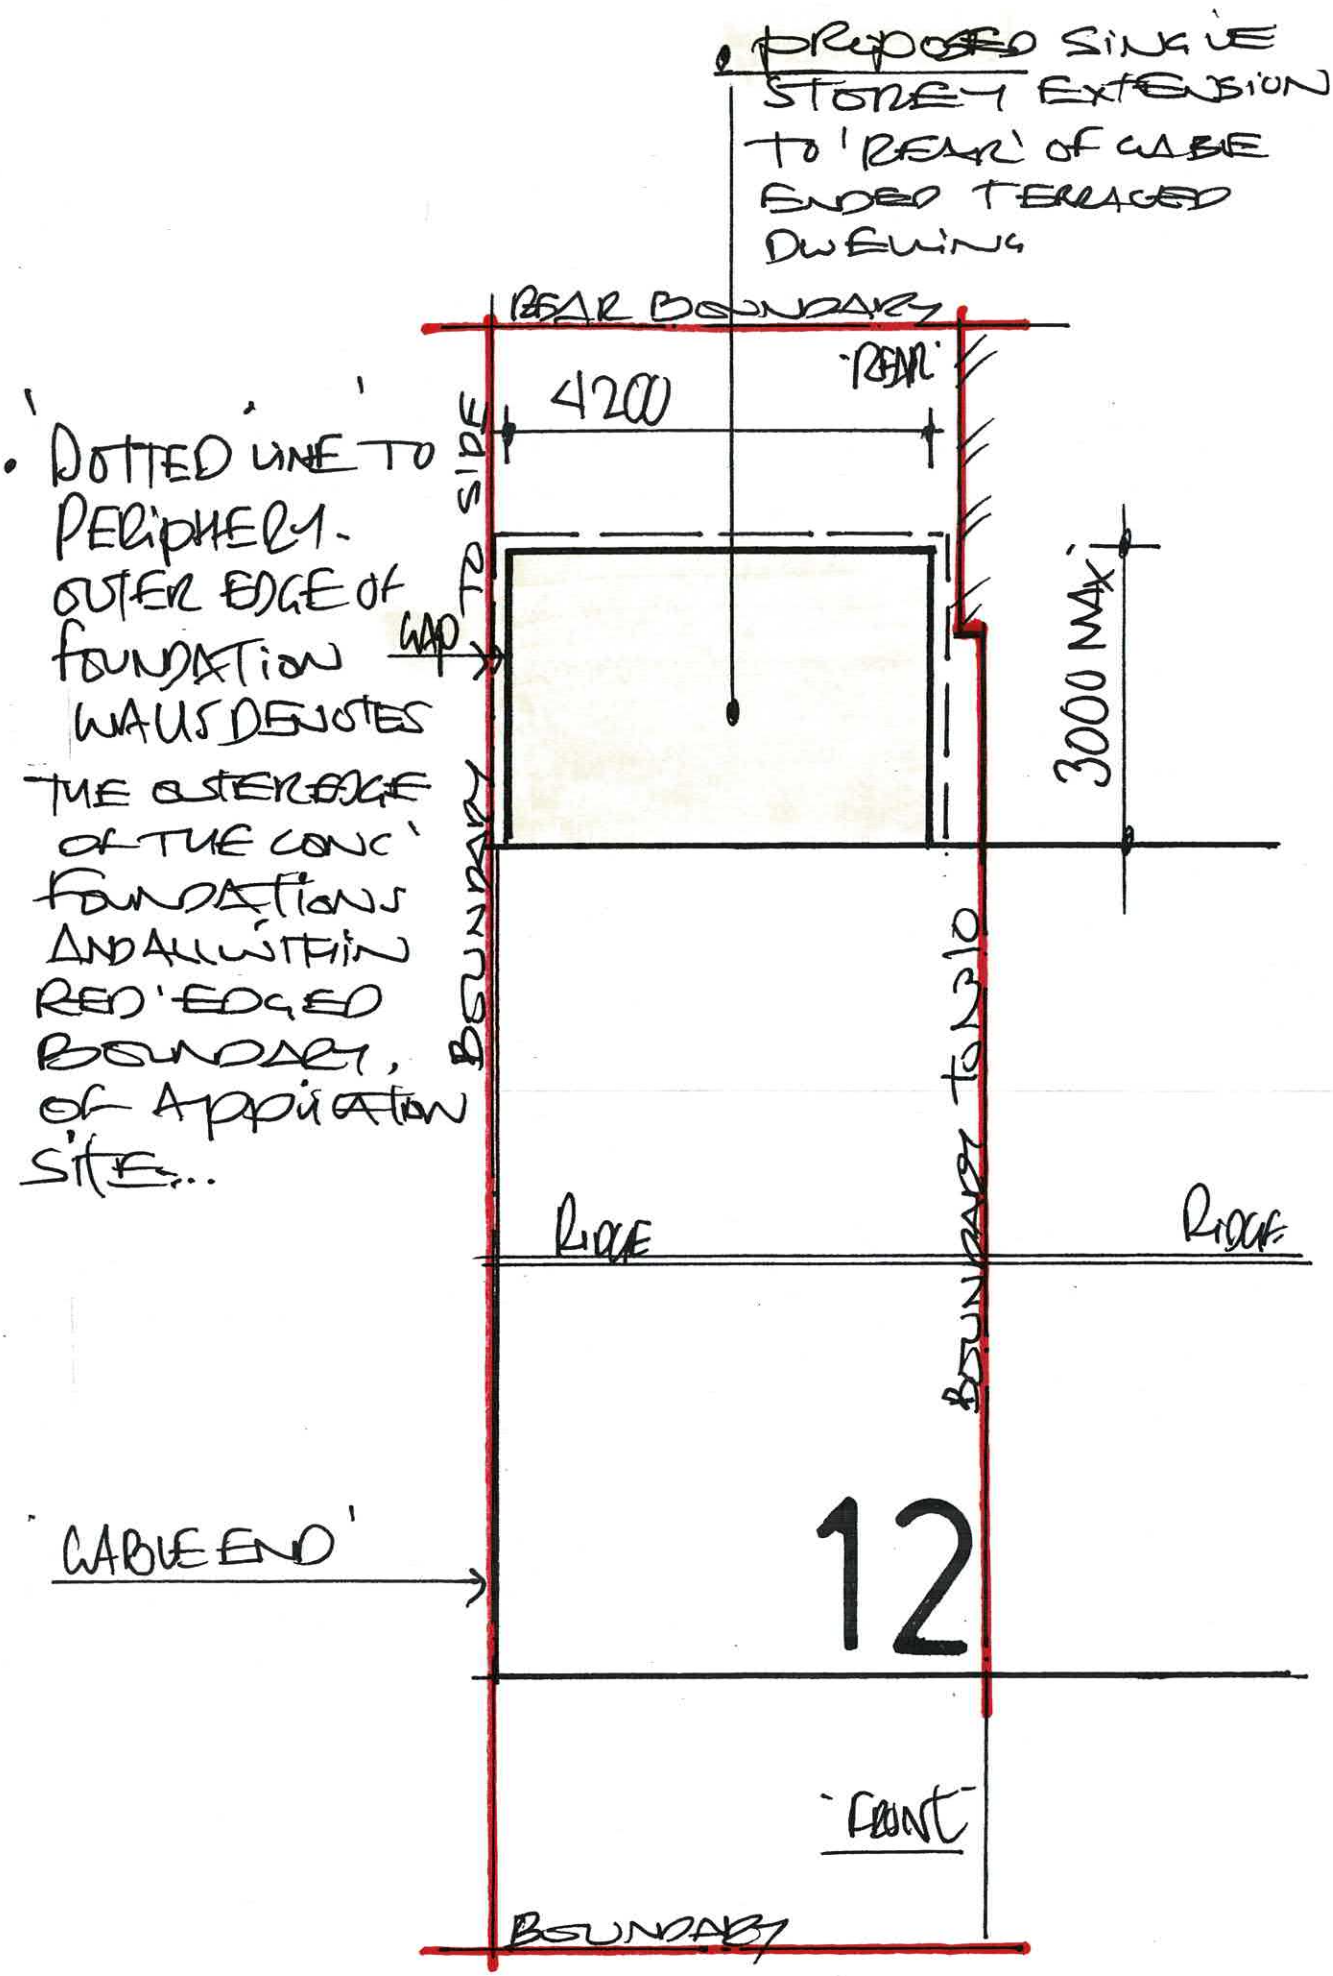

1:75 PROPOSED - "BLOCK-PLAN."