


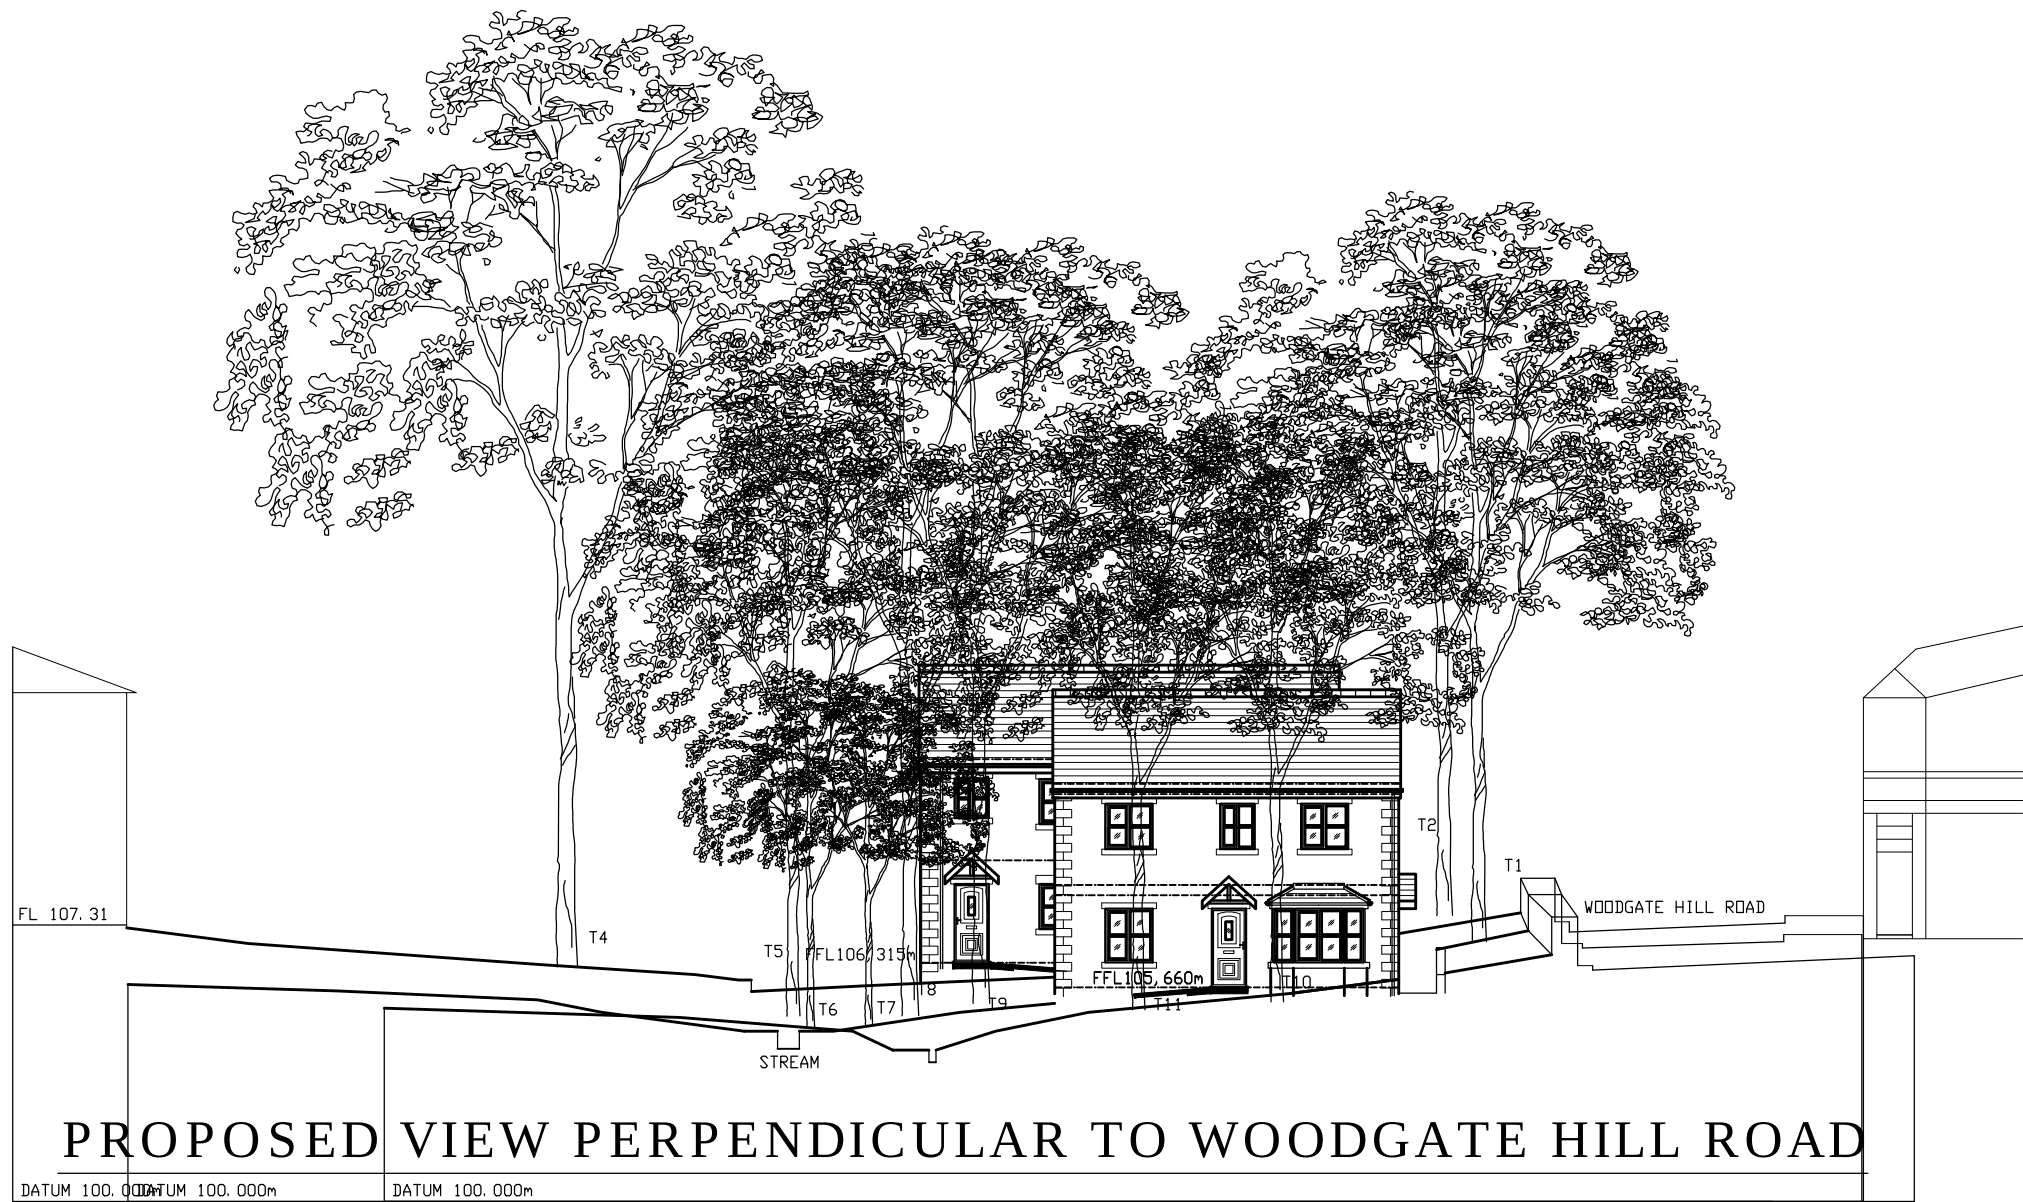

PROPOSED VIEW PERPENDICULAR TO WOODGATE HILL ROAD




Corner of Woodgate Hill Rd & Rochdale Rd..



Houses on Rochdale Rd.



Corner of Woodgate Hill Rd & Rochdale Rd..

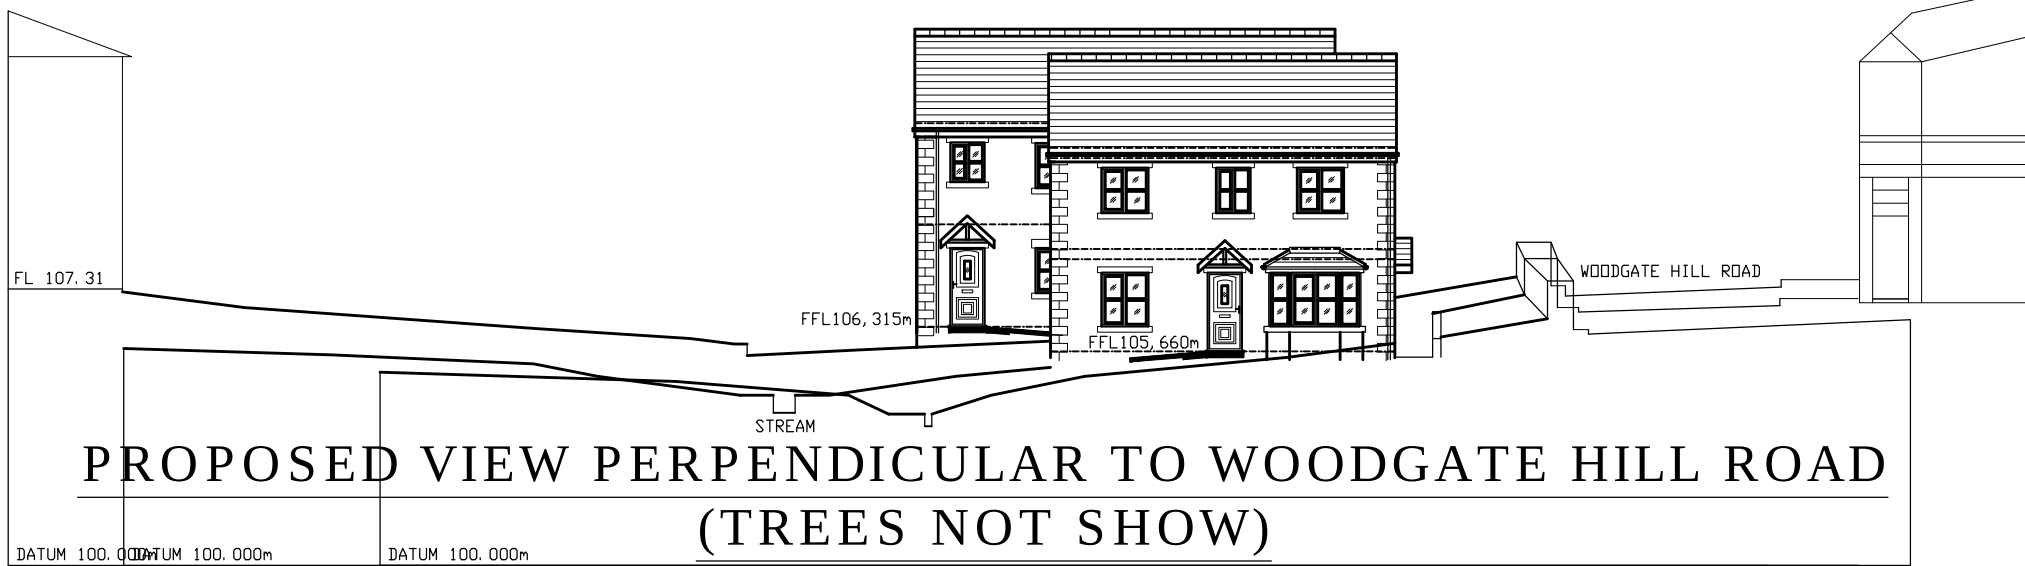

PROPOSED VIEW PERPENDICULAR TO WOODGATE HILL ROAD
(TREES NOT SHOW)



SECTION THROUGH D-D
PROPOSED VIEW FROM WOODGATE HILL ROAD



View towards Fern Grove House



Rear of houses on Rochdale Rd.



Houses on Woodgate Hill Rd.



View down Woodgate Hill Rd.

METRES
0 2 4

SCALE 1:200

PLANNING

A	20-11-21	Houses amended to 2 storey, windows amended	
REV	DATE	AMENDMENTS	INT
Harry Jackson Surveyors Limited			
Unit 4A Farnworth Park Industrial Estate Wellington Street, Farnworth, Bolton BL4 7BY Tel: 01204 701740 Mobile: 07931 321879			
CLIENT	Mr Fergus Park LGC Properties		
ADDRESS	LAND BETWEEN FERN GROVE AND WOODGATE HILL RD. BURY		
PROJECT	5 No. NEW DWELLINGS		
TITLE	PROPOSED STREET VIEWS		
DRAWING No.	12	REV	A
SCALES	1:200	DATE	NOV 2020
DRAWN BY	BE	SHEET SIZE	
CHECKED BY	HJ	COPYRIGHT	©