

WALMERSLEY OLD ROAD, BURY PROPOSED SALES AREA SIGNAGE LAYOUT




BAR LIGHT TO
ILLUMINATE SIGNAGE



DETAIL A
TYPICAL ILLUMINATED V-STACK AND FLAG & POLE

Anwyl Homes - Main development sign 2021

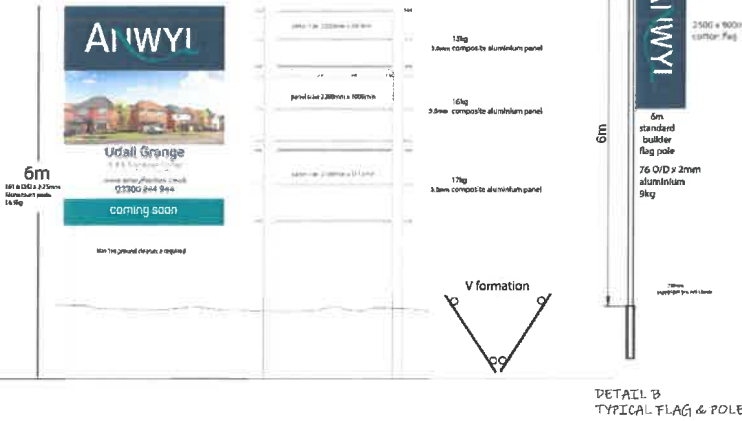


DRAWING LEGEND

- Soft landscaped areas
- Temporary parking facility
- Feature rear garden landscaping
- Plot/garage left down
- Plots to be occupied
- Illuminated Sales Stackboard ('V' board) (refer to Detail A)
- Sales signage (refer to Details C & D)
- Anwyl Flag & Pole (refer to Detail B)
- Uplighter (LED) to be placed within low level planted areas where possible
- LED Lighting Bollard ground mounted to concrete base (not to be mounted on paving slabs)
- 0.6m Knee rail fencing (refer to dwg no:SCD-05-001)
- 1.2m Estate railings (refer to dwg no:SCD1200R)
- 1.8m Timber screen fence with 1.8m timber gate (refer to dwg no:SCD-05-006)
- 1.8m Facing brick screen wall (refer to dwg no:SCD-05-010)
- Boundary hedge planting (refer to landscape details)




TEMPORARY SALES CABIN EXAMPLE

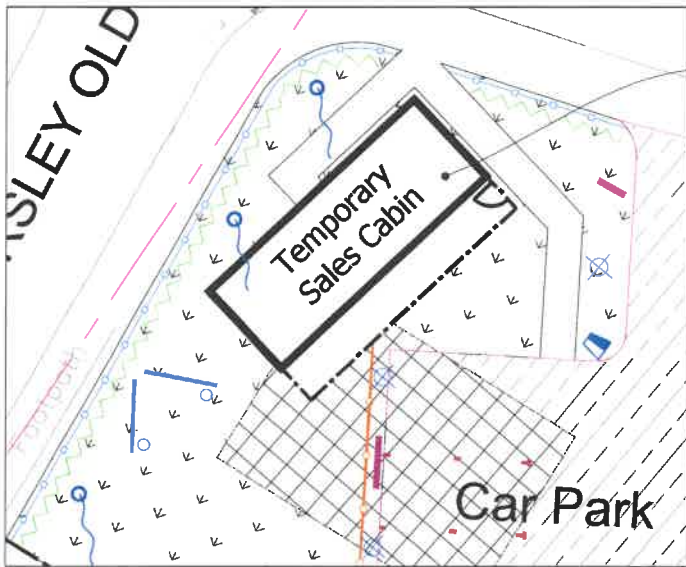

PLAN EXTRACT TO SHOW TEMPORARY SALES CABIN AREA

TEMPORARY SALES CABIN WHILST SHOW HOMES AND SALES CENTRE ARE BUILT. AREA TO BE REINSTATED AND LANDSCAPED ONCE SHOW HOMES OPEN AS ADJACENT MAIN PLAN

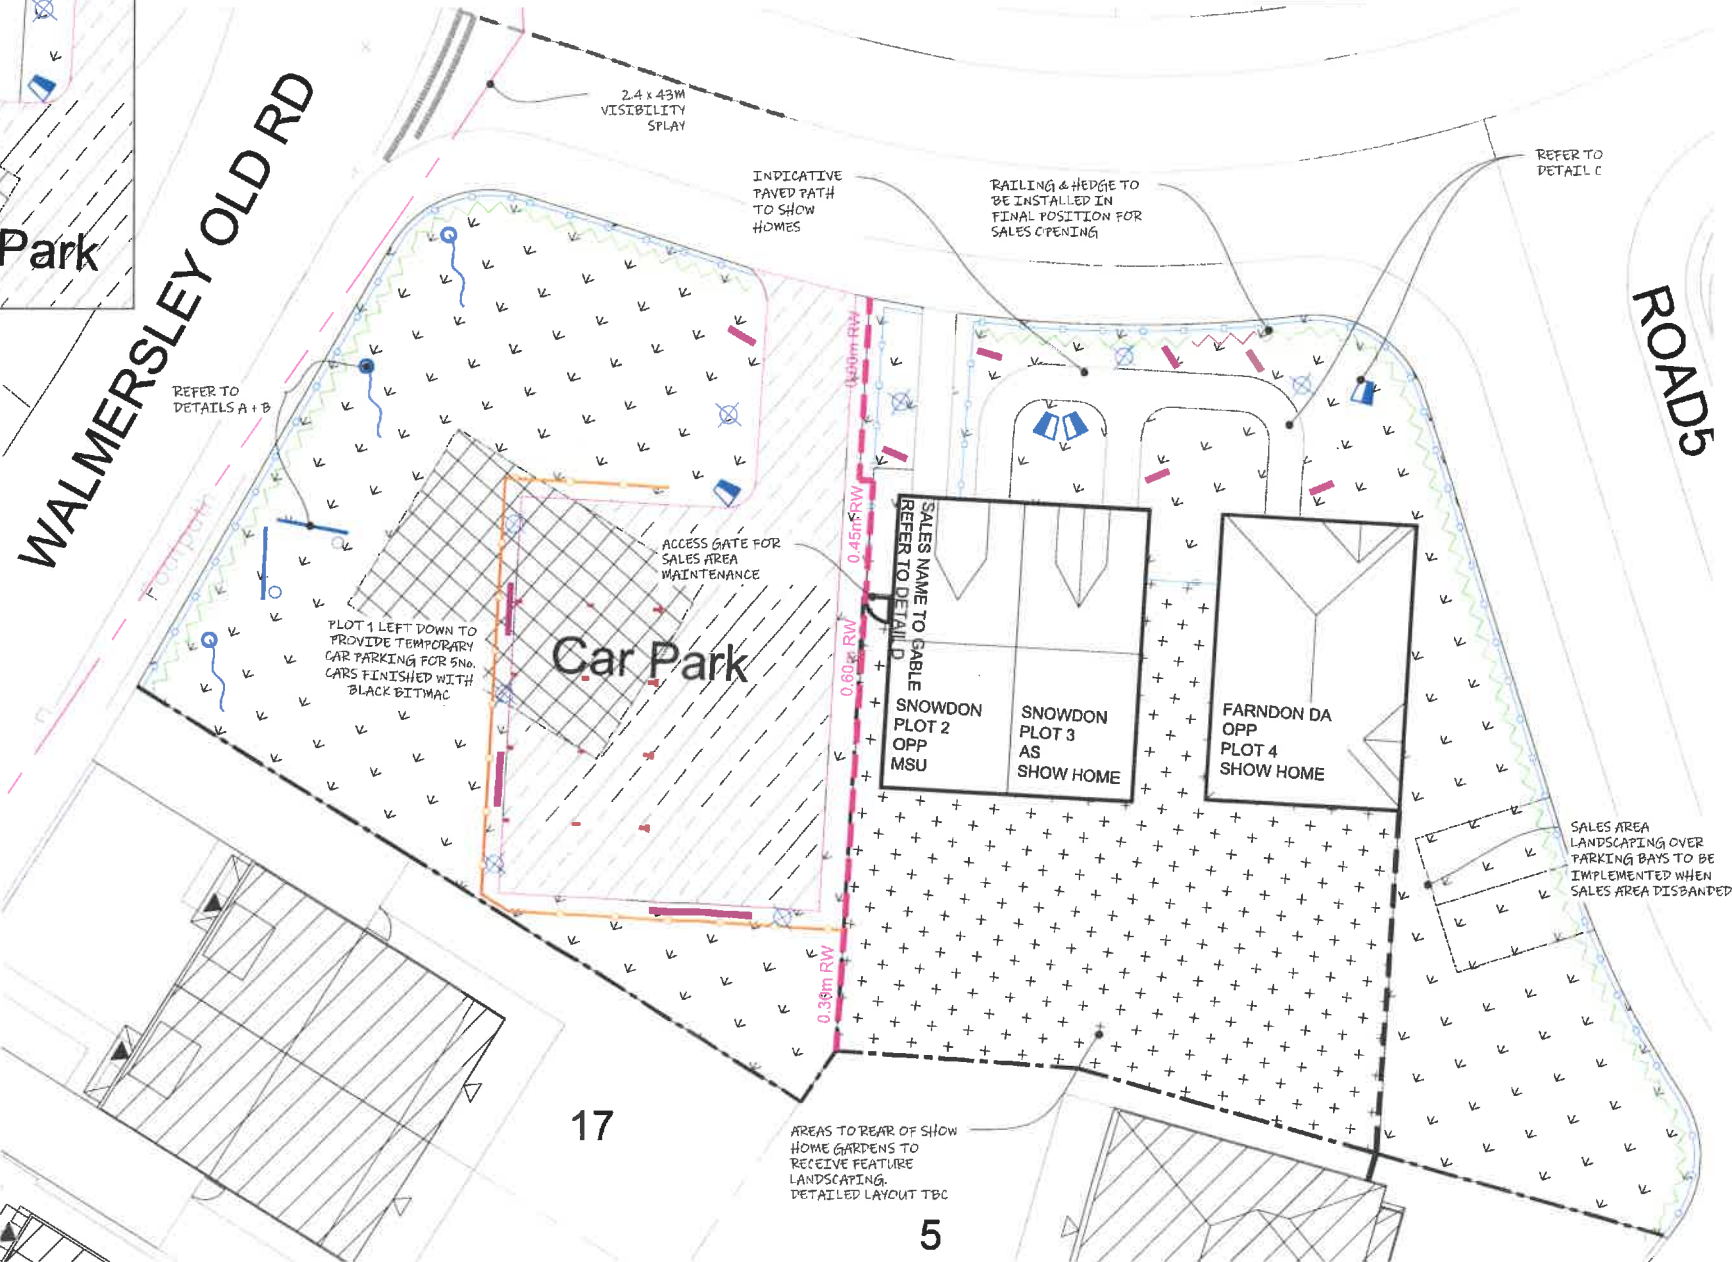

DETAIL C
TYPICAL SALES TRAP PAVING, SALES SIGNAGE AND A MIX OF BOLLARD & SPOT LIGHTING



DETAIL D
TYPICAL GABLE SIGNAGE

A	RB	AS/PLS	Car park signs for temporary temporary sales area - planning - revised 2
	RB	AS/PLS	Proposed Sales Area Signage (Planning) - Layout Rev1
REV	RB	DATE	REVISED BY
PROJECT Walmersley Old Road, Bury			
DRAWING TITLE Proposed Sales Area Layout Signage			
SCALE	NTS	PAPER SIZE	A1
DATE	2022	DRAWN	RB
STATUS	PLANNING		
JOB No:	DRAWING No:		REVISION:
LNP1040	SA-01		B
 <i>thoughtful homes</i>			