

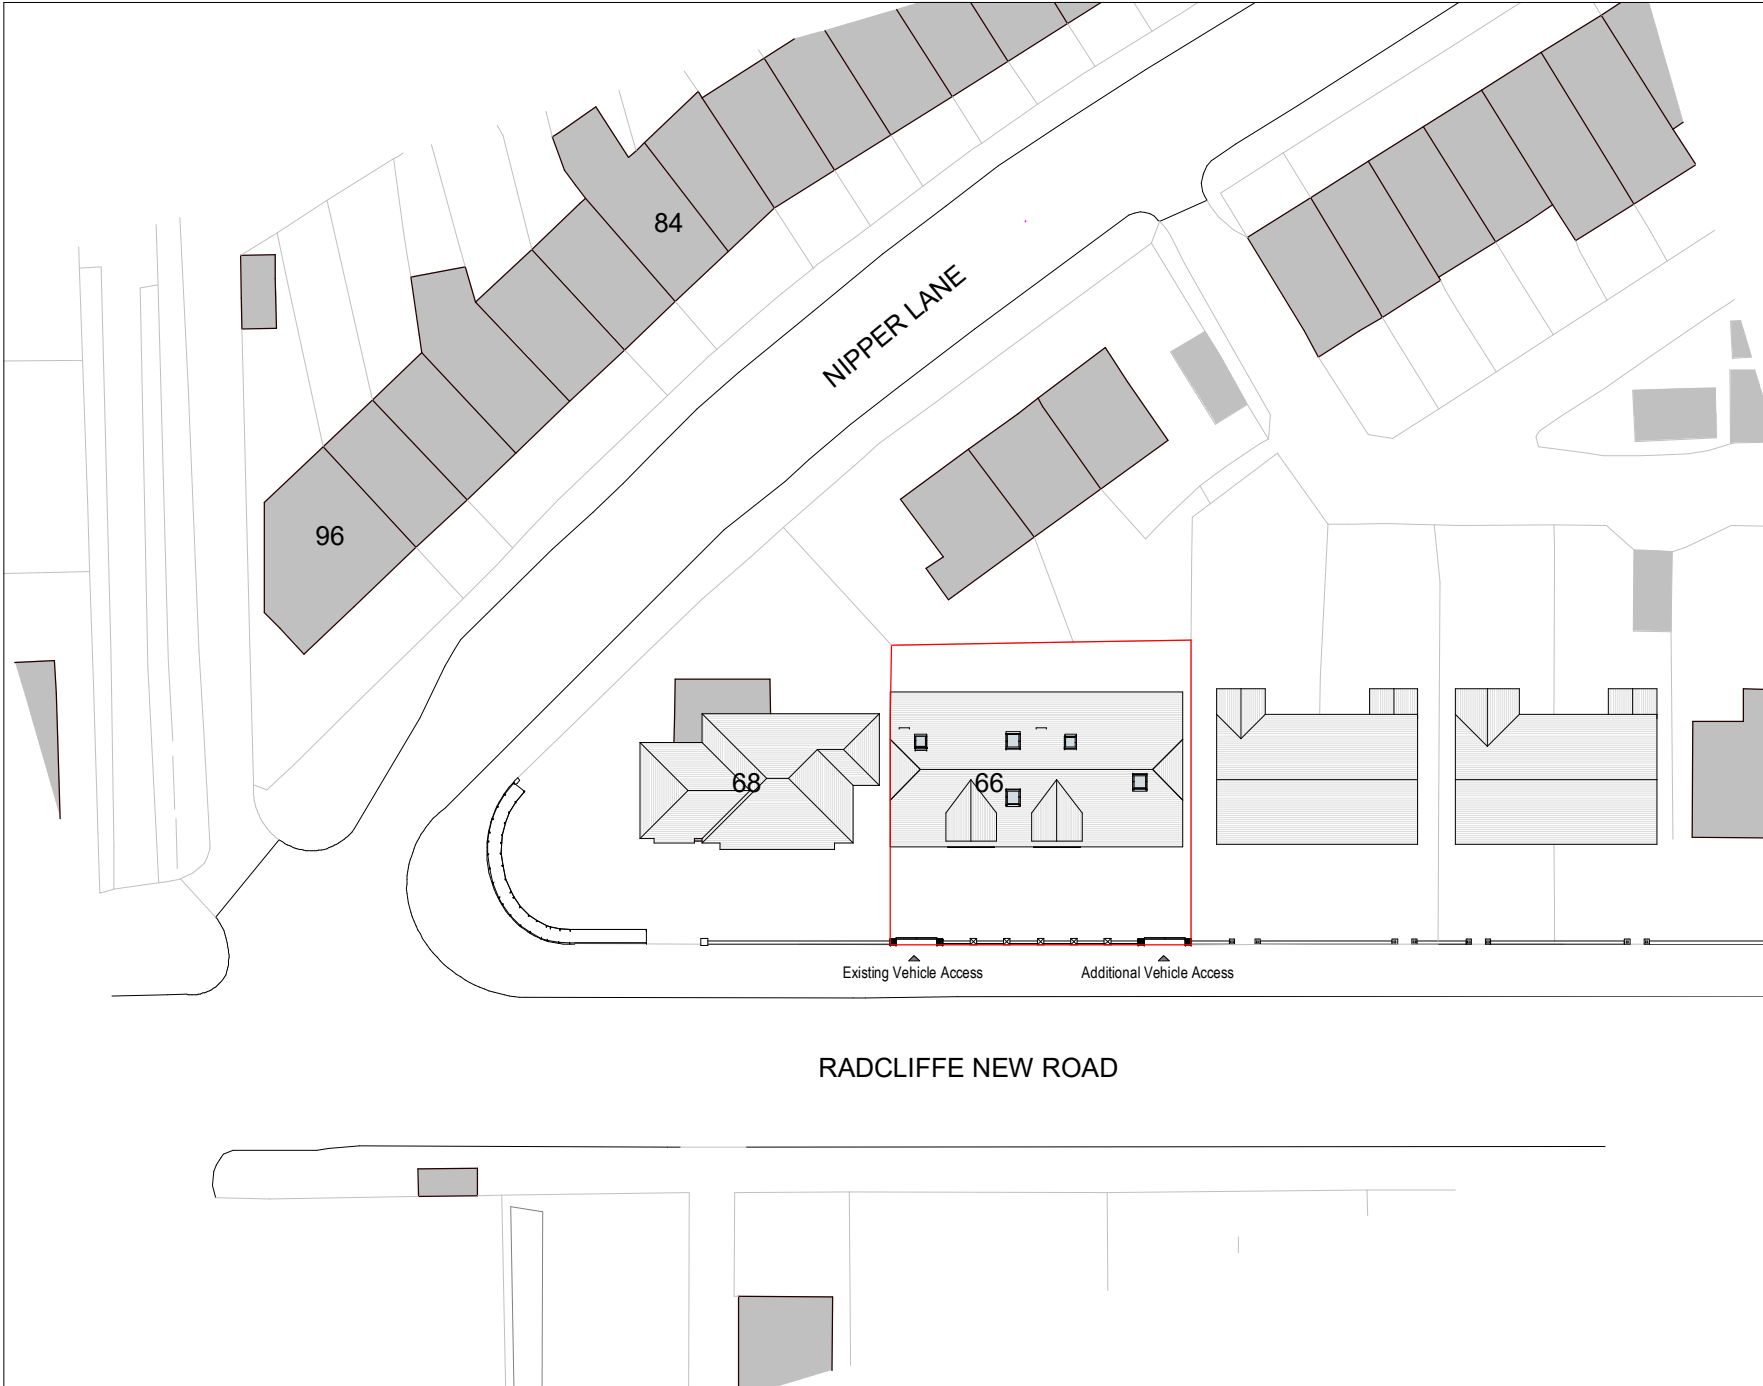


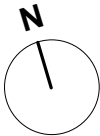

1. Site - Block Plan
1 : 500

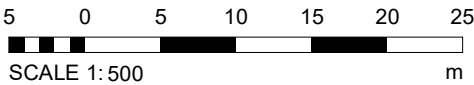


Notes - Boundaries



A Application site boundary determined using OS Data.

Legend - Boundaries

Site Boundary

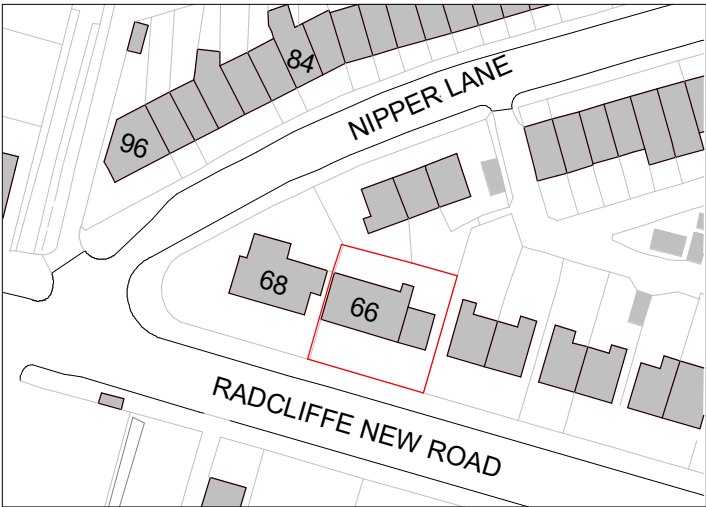

2. Site - Location Plan

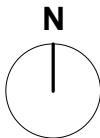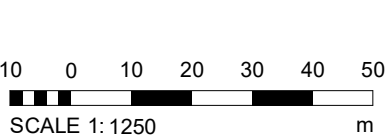

PROJECT	1 Boundary correction		ET 23/05/23
	REV	DESCRIPTION	BY DATE
66 Radcliffe New Road	SCALE @ A3	DATE	DRAWN BY
	As indicated	15 May 2023	ET
CLIENT	STATUS		
Bradley White	PLANNING		
TITLE	PROJECT NO.	DRAWING NO.	REV.
	DA23013.	001.	1
NOTES			
© COPYRIGHT - ALL RIGHTS RESERVED. THIS DRAWING MUST NOT BE REPRODUCED WITHOUT PRIOR WRITTEN CONSENT. DRAWING TO BE USED FOR THE STATUS INDICATED ONLY. ALL DIMENSIONS AND SETTING OUT SHALL BE CHECKED AND CONFIRMED ON SITE. ANY DISCREPANCIES TO BE REPORTED TO THE DESIGNER PRIOR TO THE COMMENCEMENT OF ANY WORK. ALL WORK AND MATERIALS TO BE IN ACCORDANCE WITH CURRENT STATUTORY LEGISLATION, RELEVANT CODES OF PRACTICE AND BRITISH STANDARDS. ALL DIMENSIONS ON THIS DRAWING ARE IN MILLIMETRES (UNLESS OTHERWISE STATED).			

