

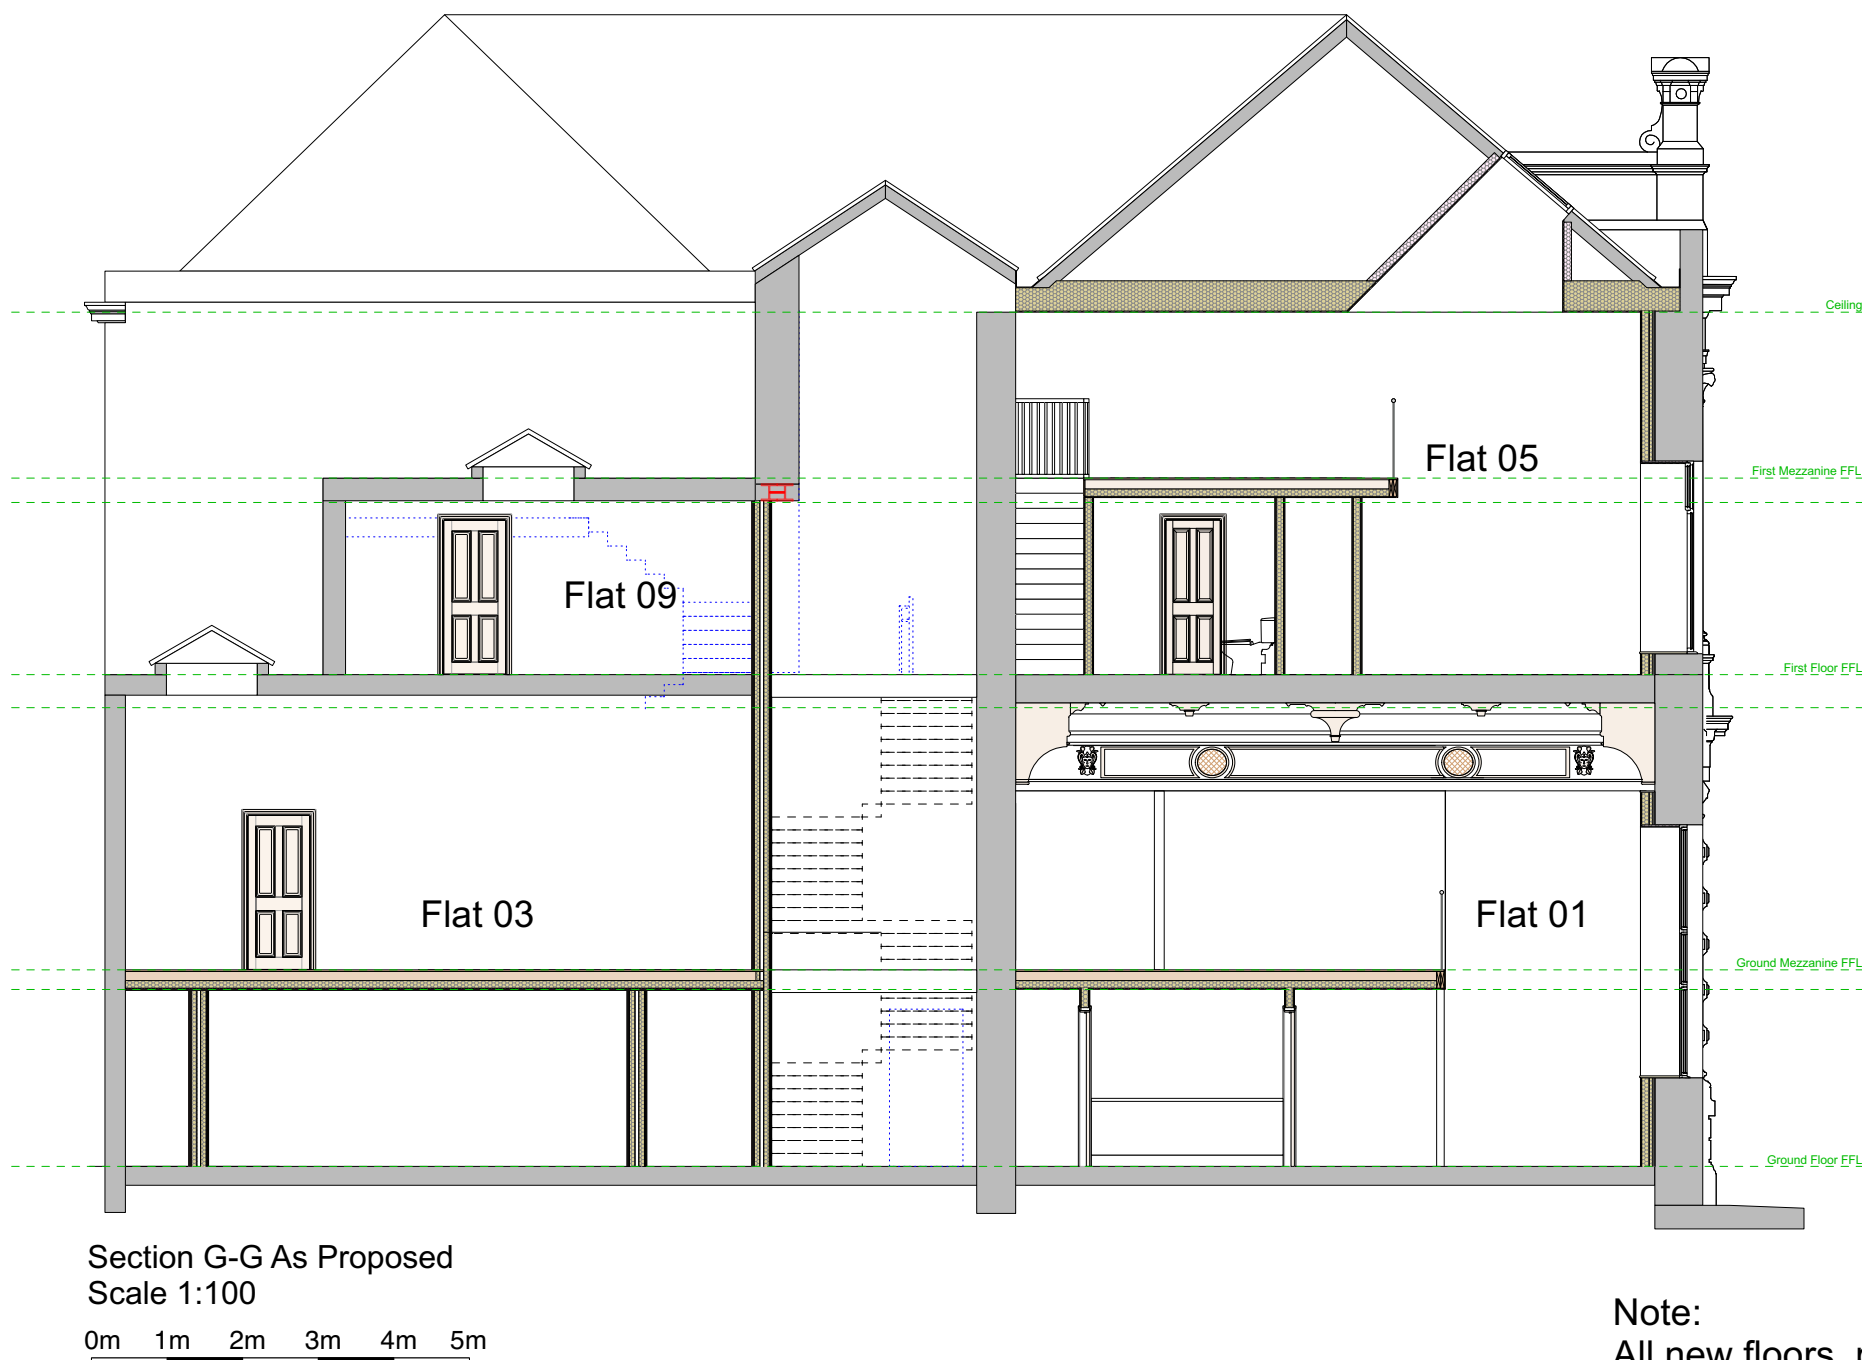
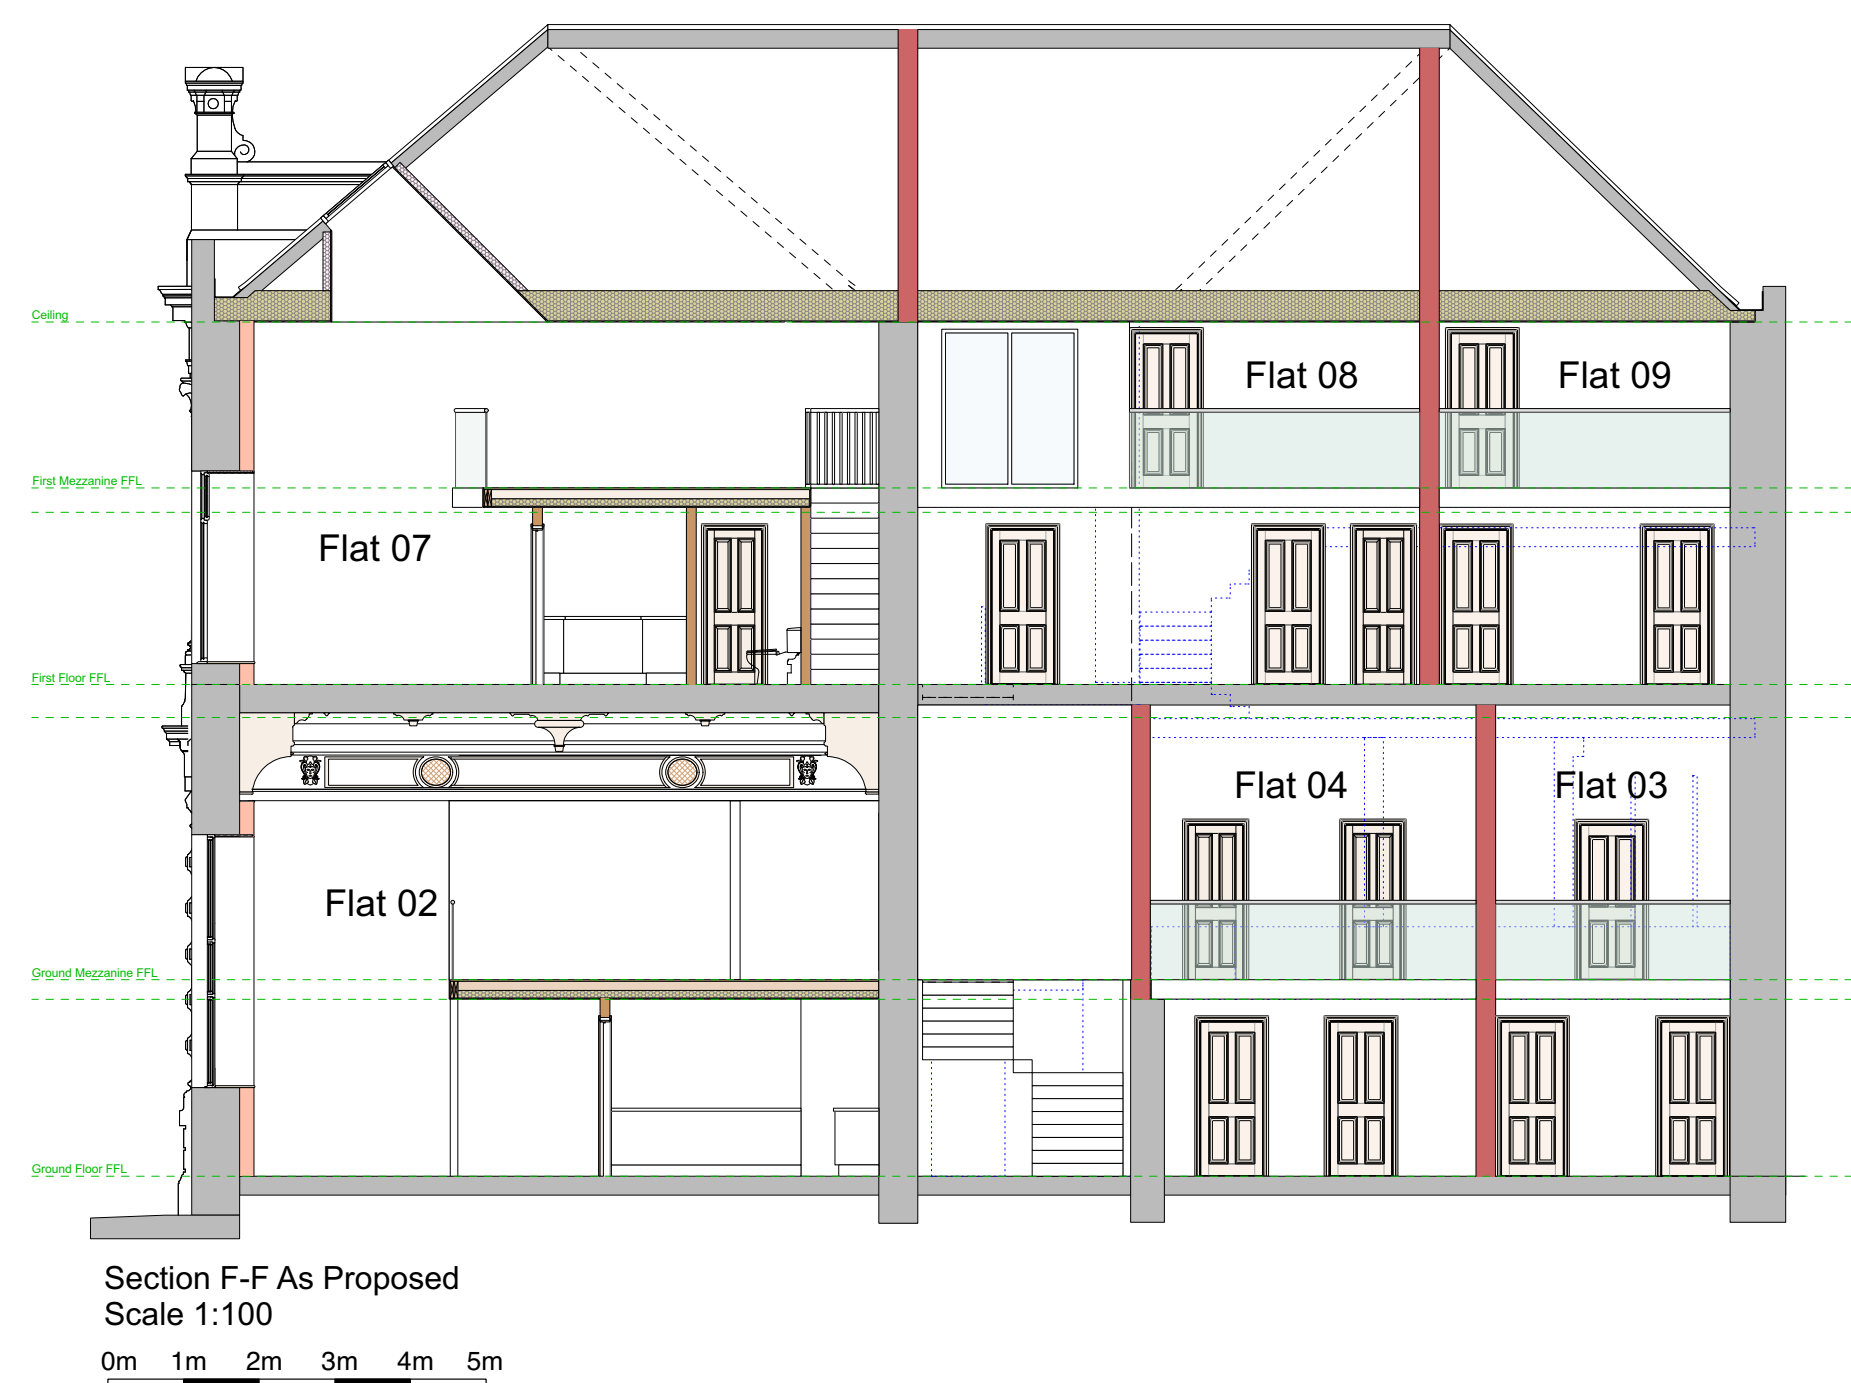
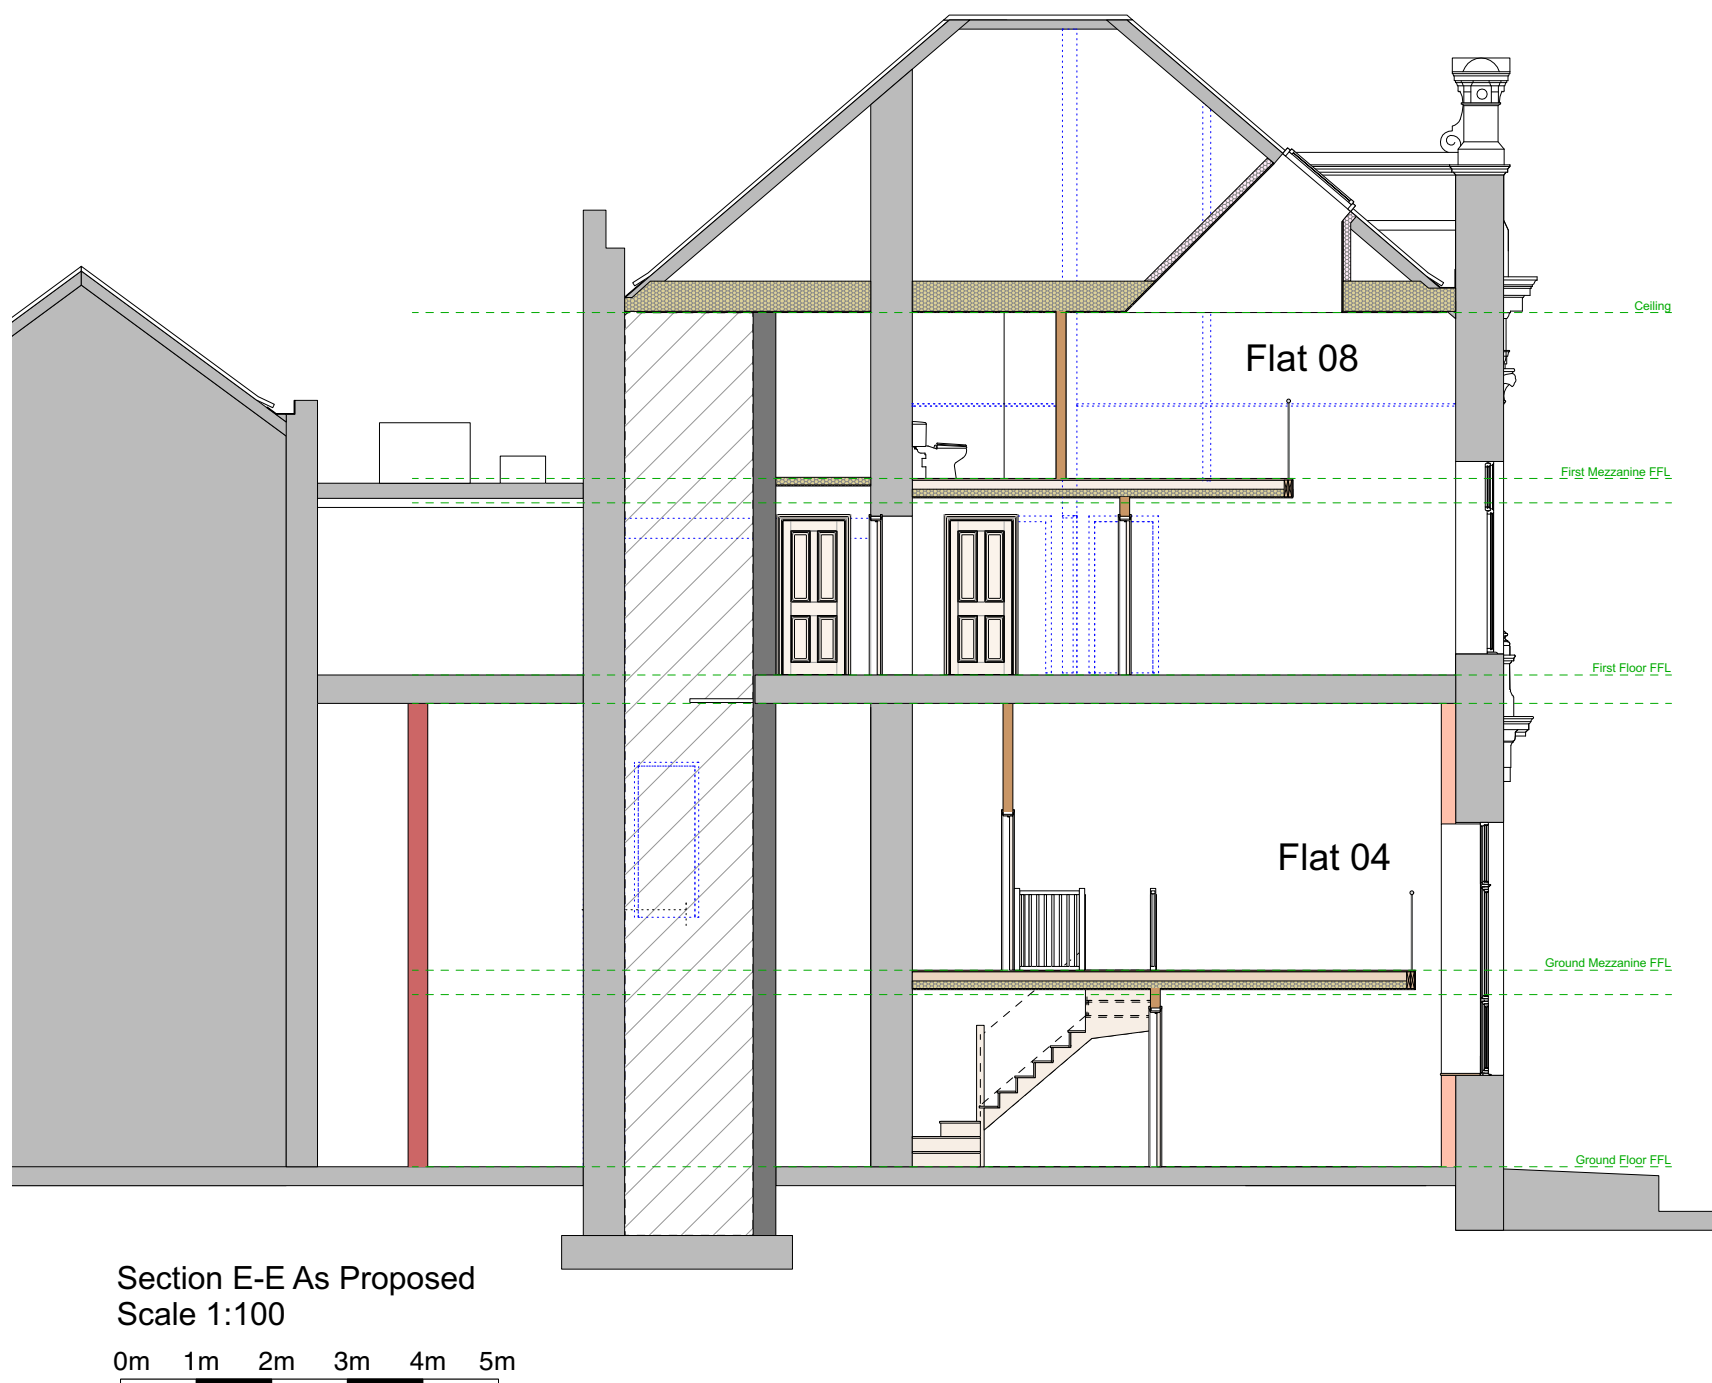
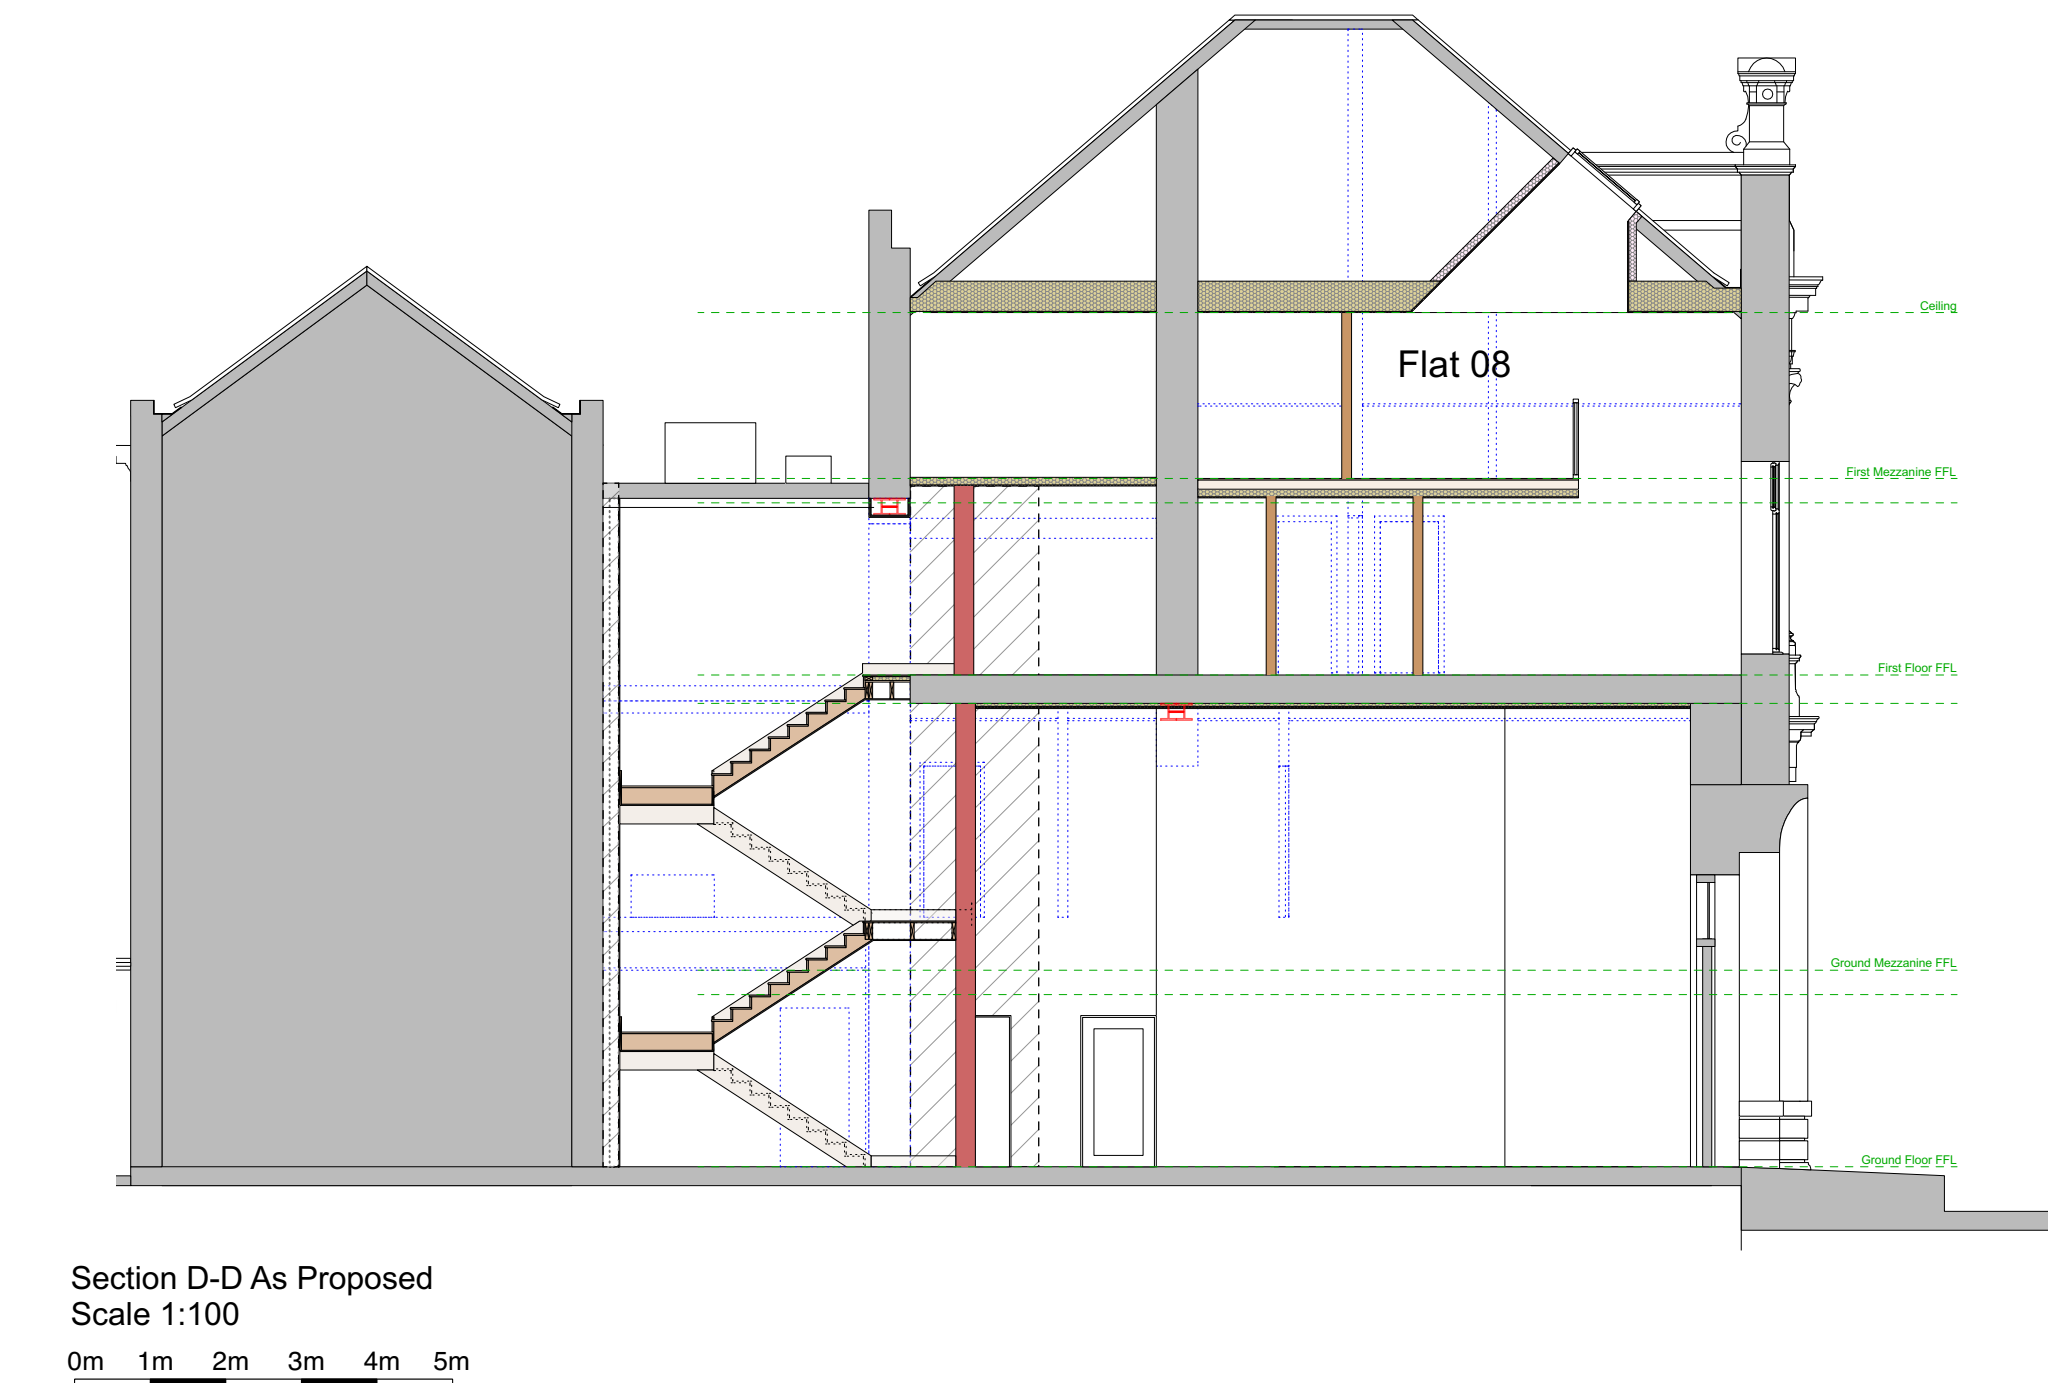
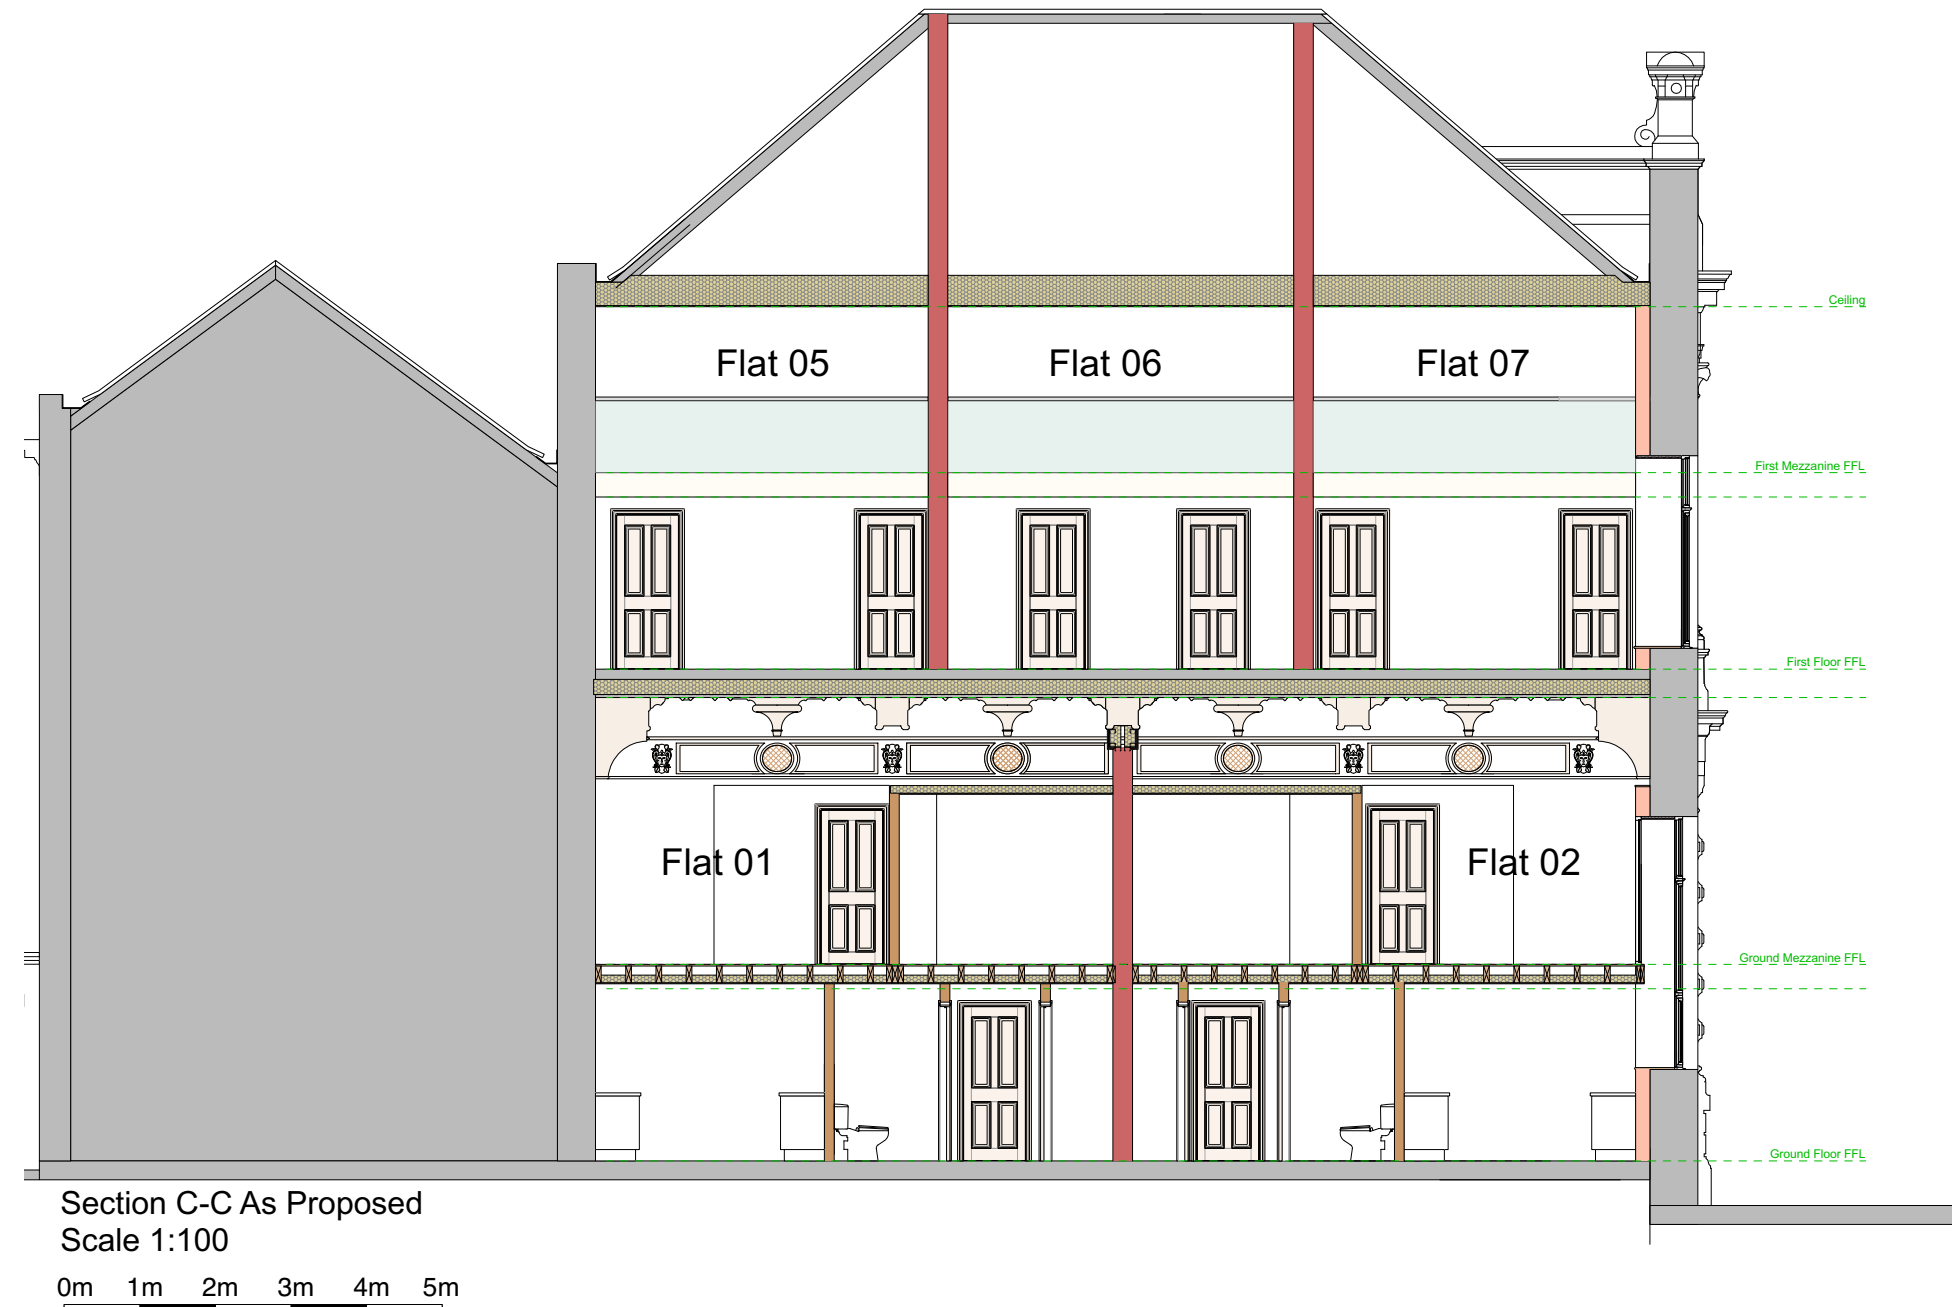


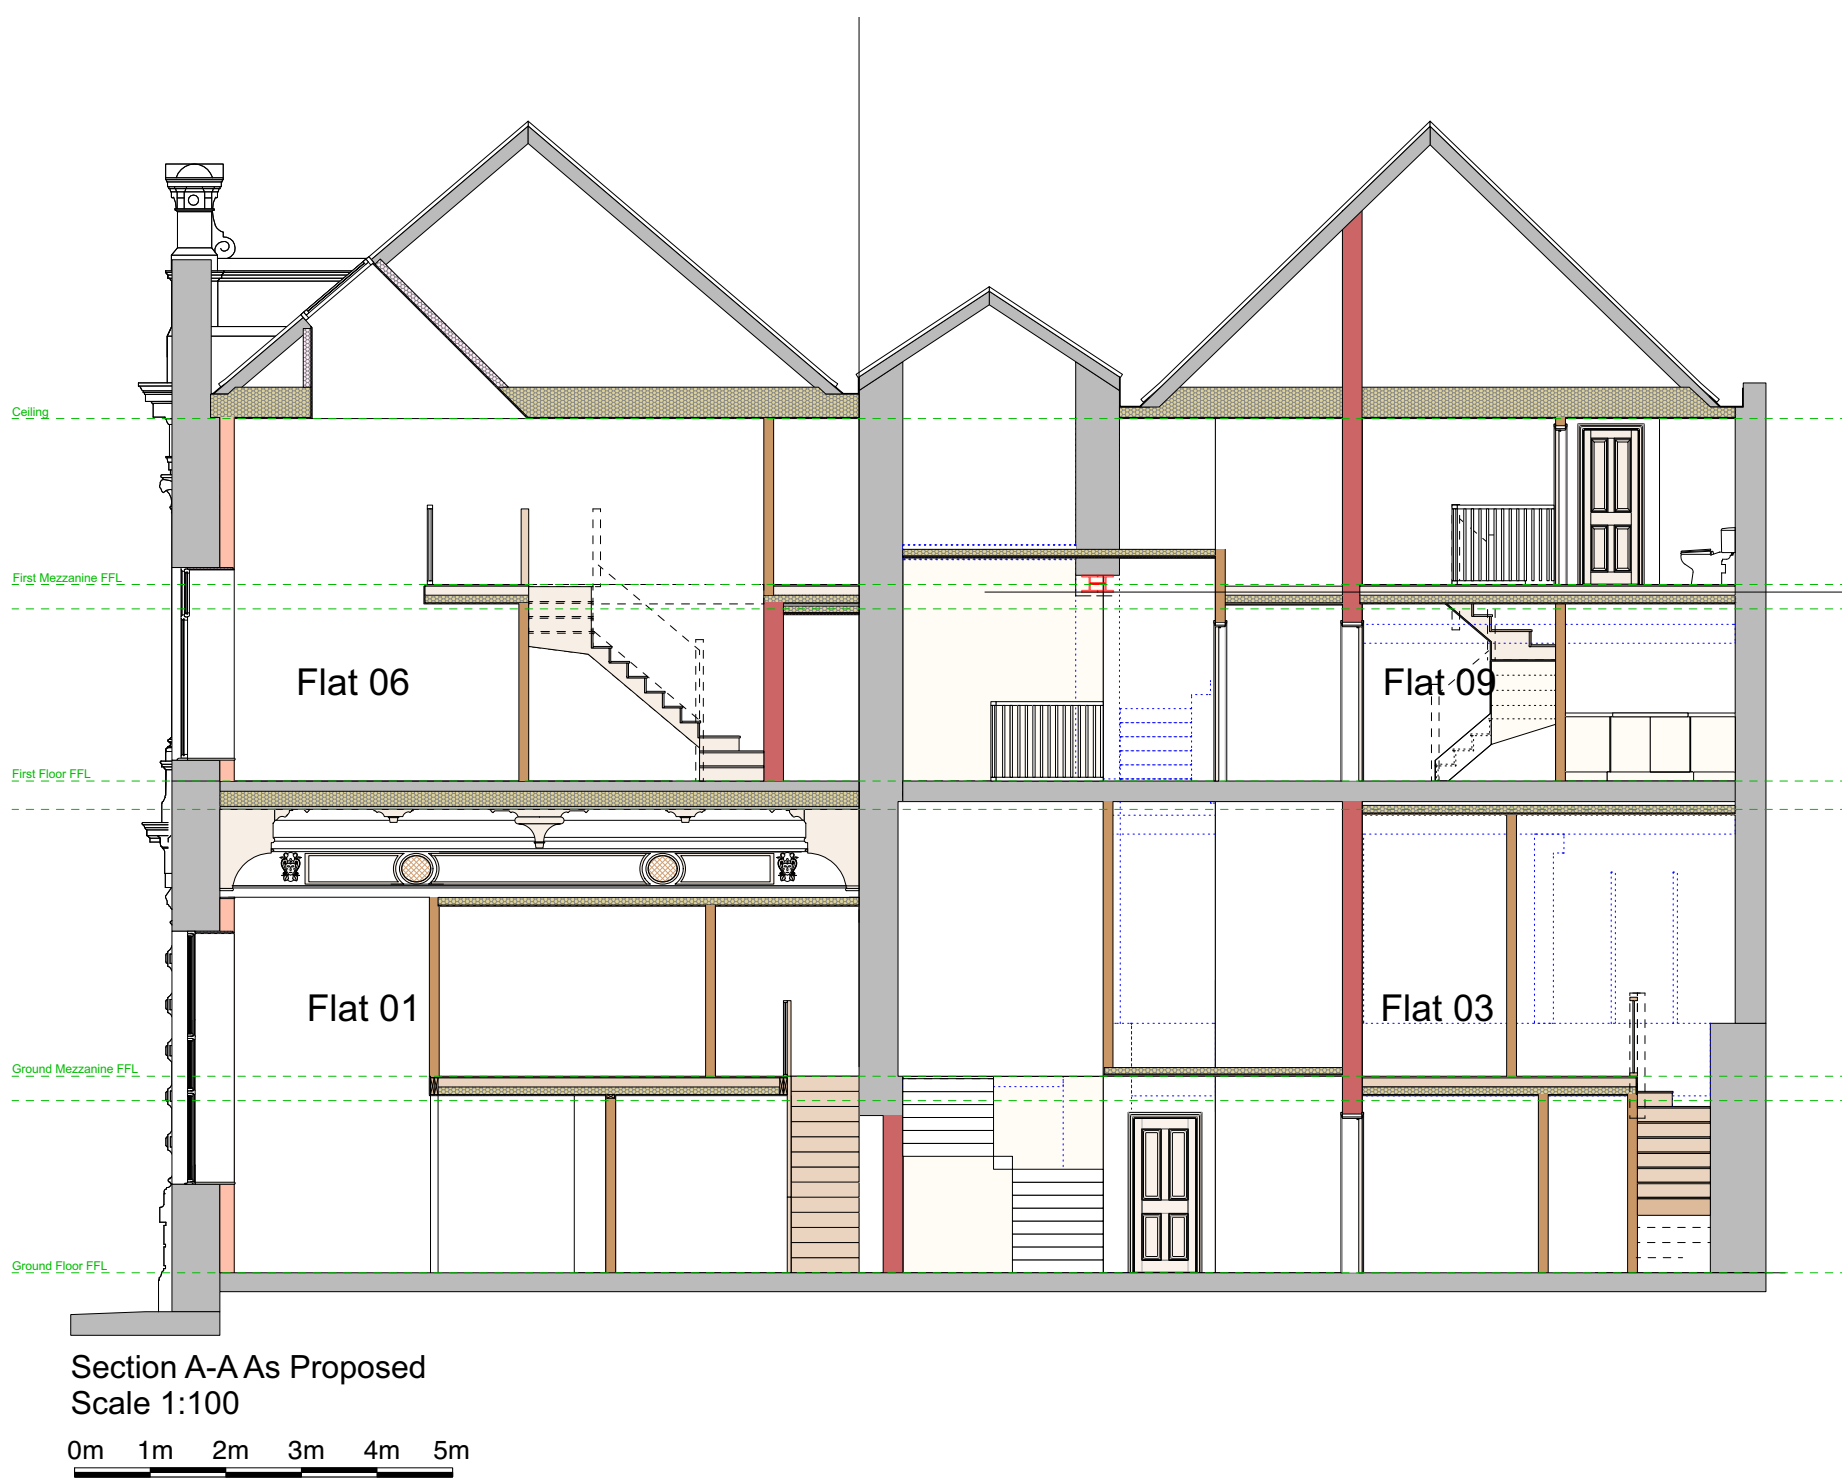

Note:
All new floors, partitions and ceilings to be installed to ensure no damage to the historic fabric of the building and to be completely reversible.

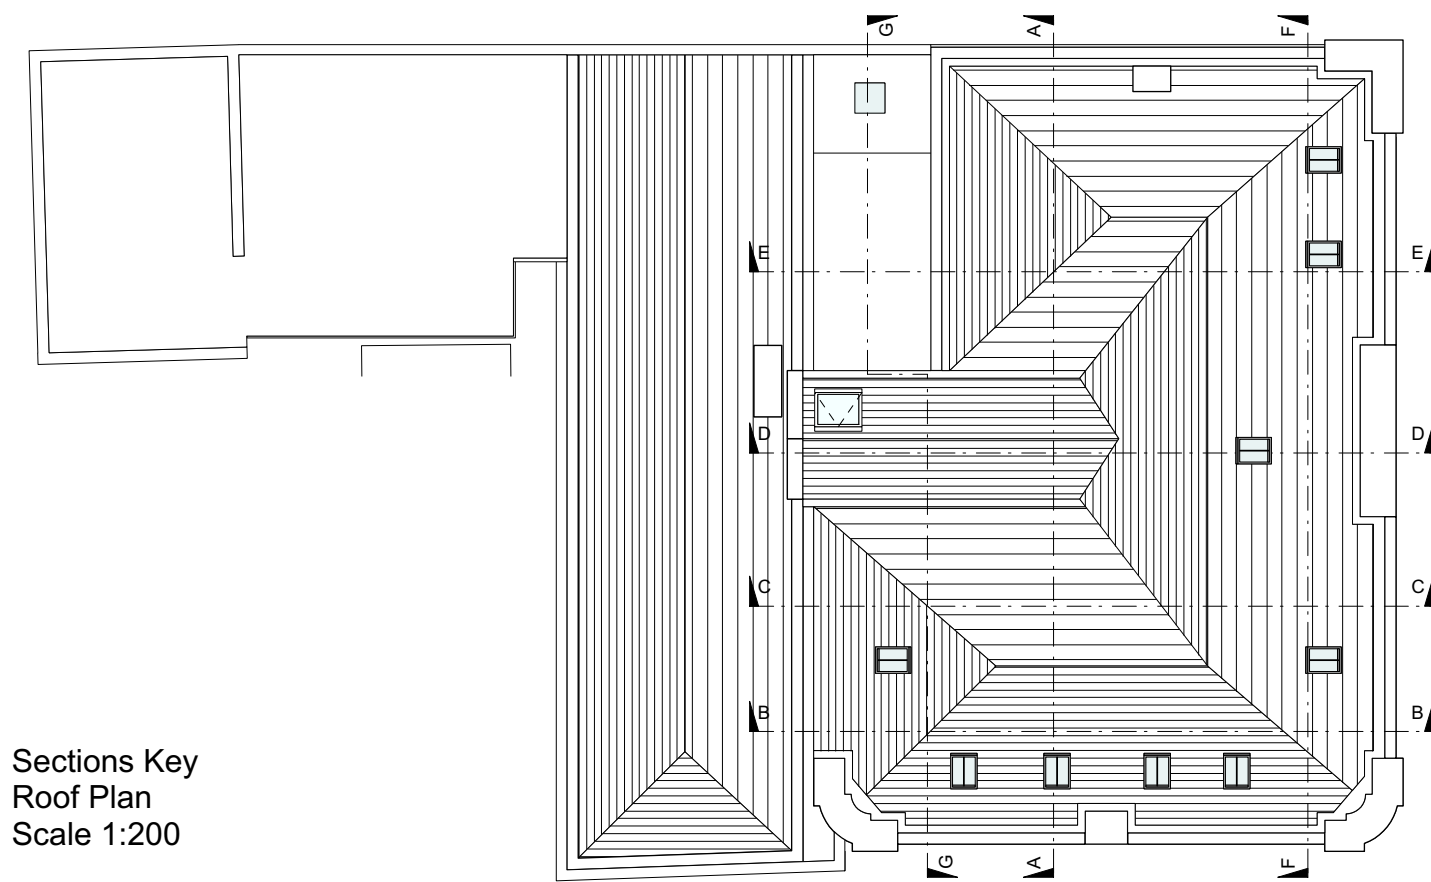

NOTES:
Any errors or omissions to be reported to Code L6 immediately.

This drawing and design is the copyright of Code L6 and is not to be used for any purpose without their consent.

Code L6
Architecture Ltd
No 2 Warehouse, The Wharf,
Sowerby Bridge,
HX6 2AG
T: 01422 648431
E: info@codeL6.com
W: www.CODEL6.com

Project:
26 Silver Street,
Bury,
BL9 0DH
Client:
PICNW
Drawing:
Sections As Proposed

Date:
19/06/26
Scale:
1:100
Size:
A1

Drawing Number:
23-062-212

AS PROPOSED