




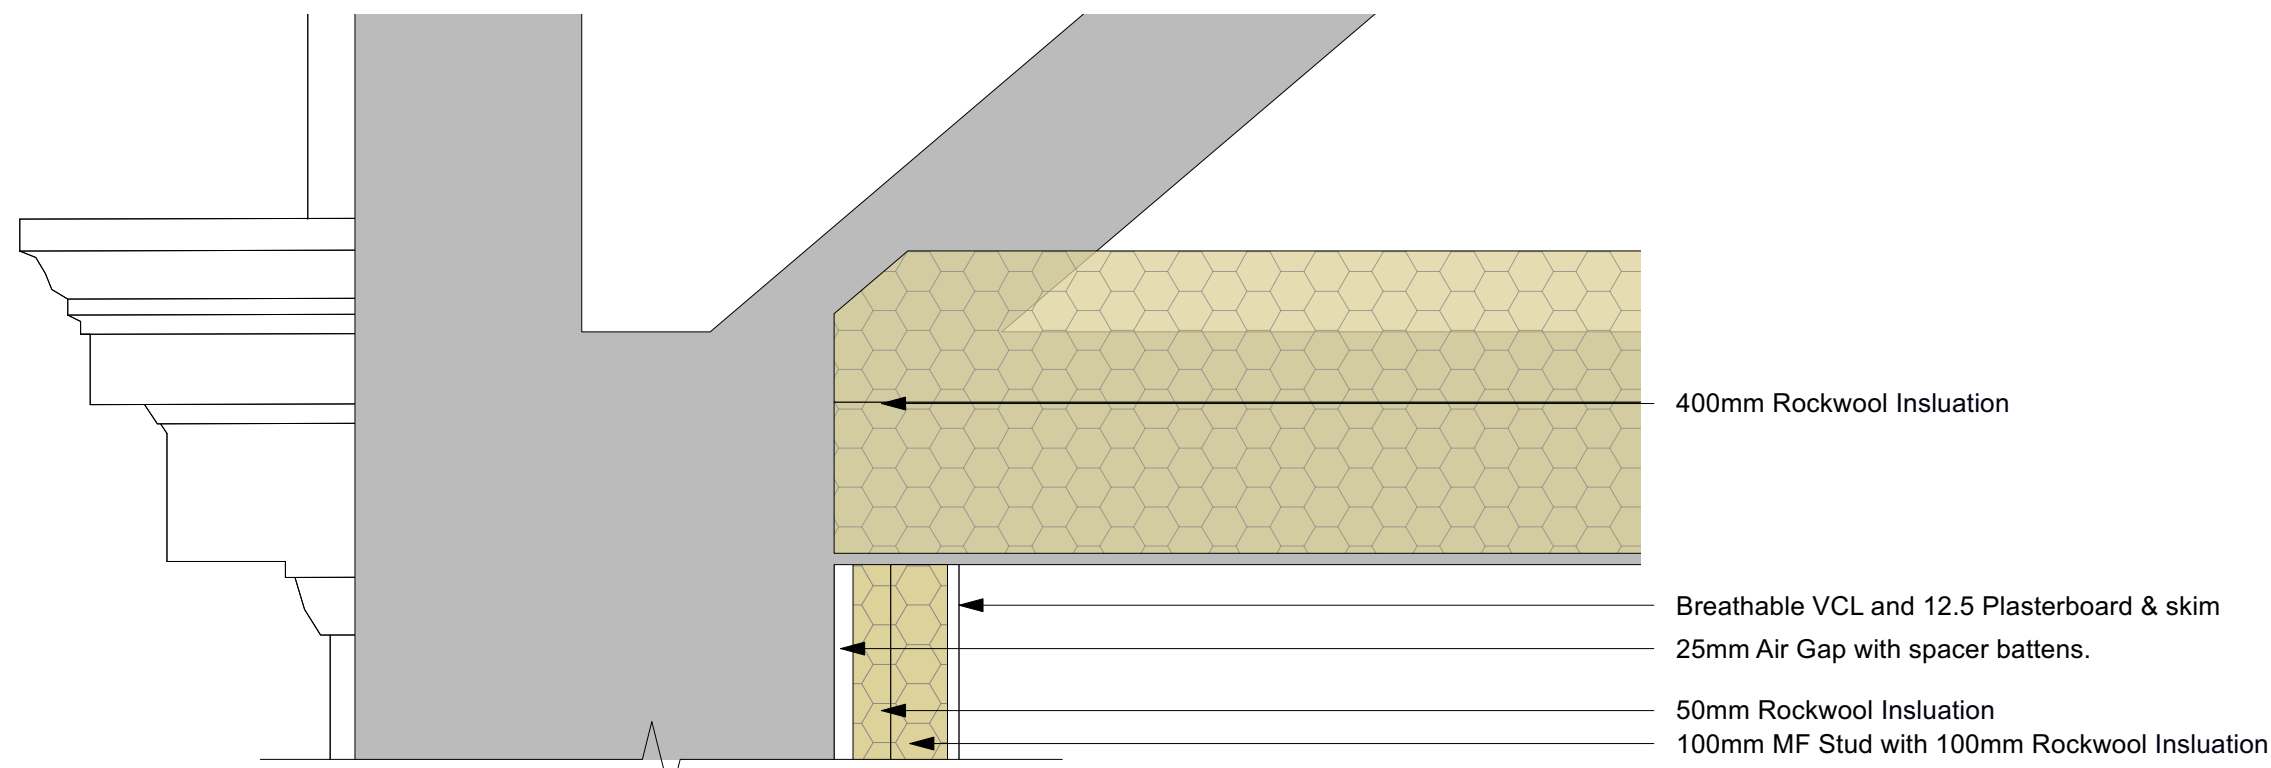


First Floor Roof Eaves and Ceiling Detail
Scale 1:10

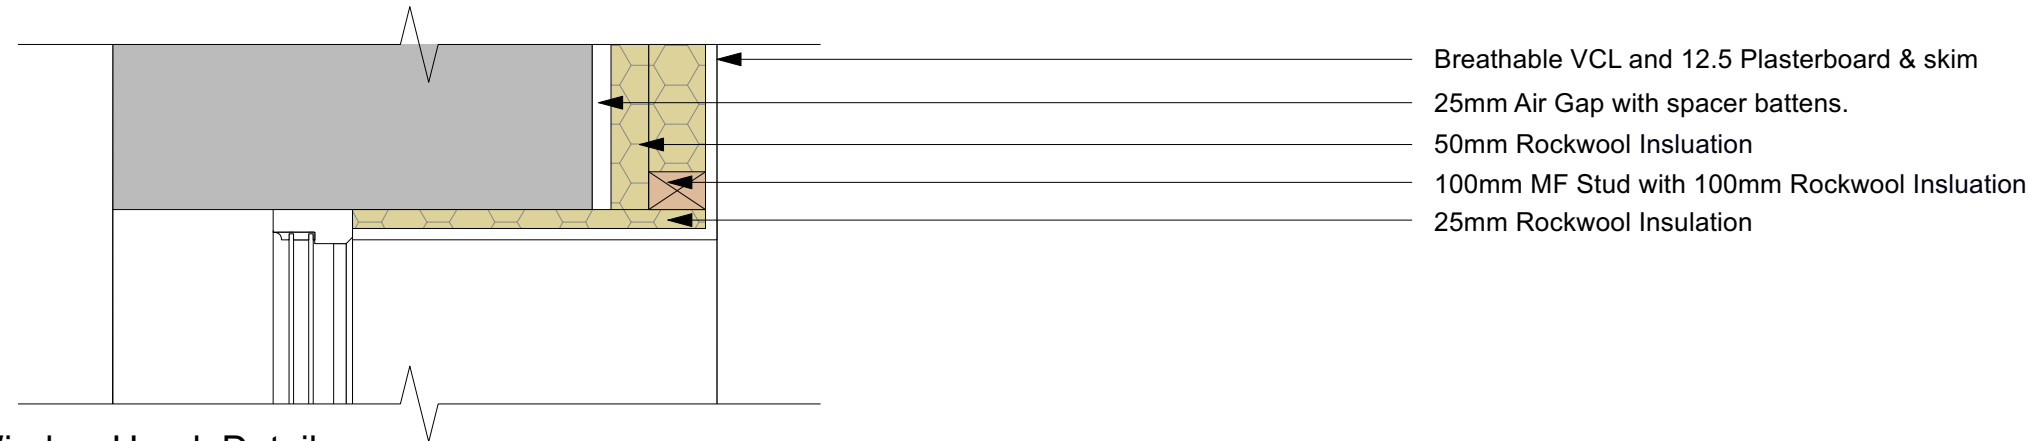

First Floor Window Head Detail
Scale 1:10

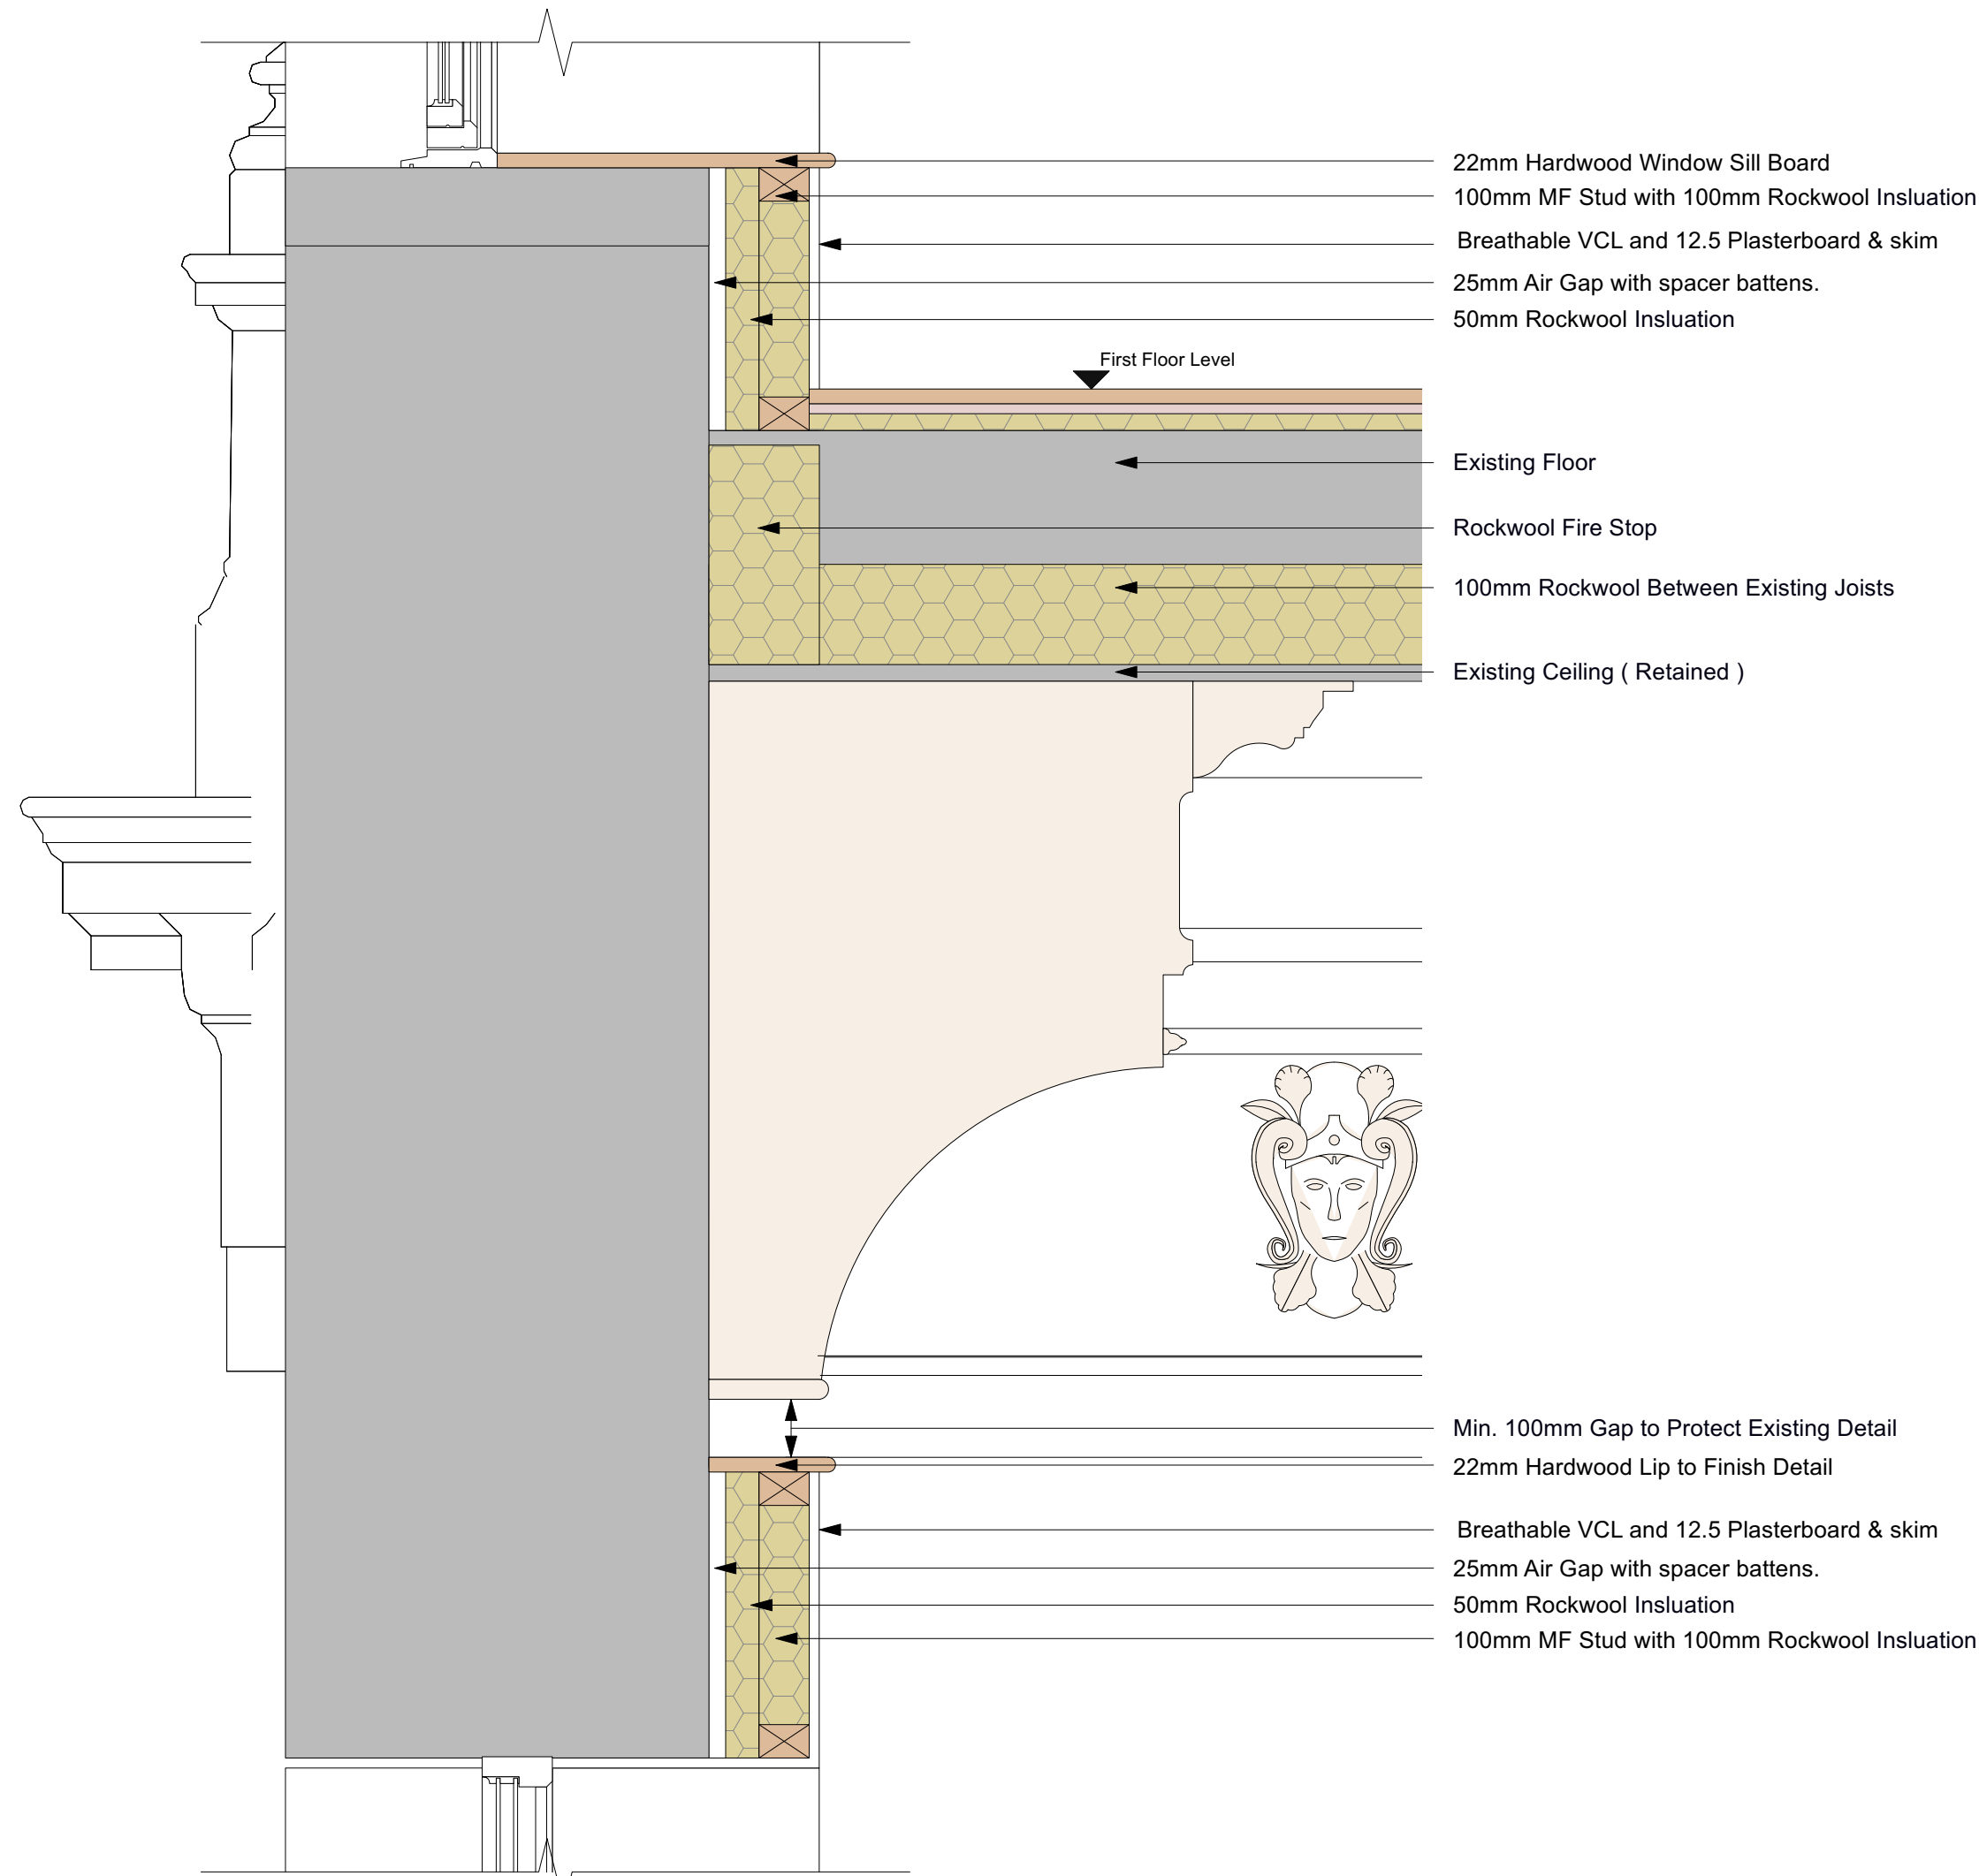


Ground Floor Window Head & Existing Wall and Orate Ceiling Detail + First Floor Window Sill Detail
Scale 1:10

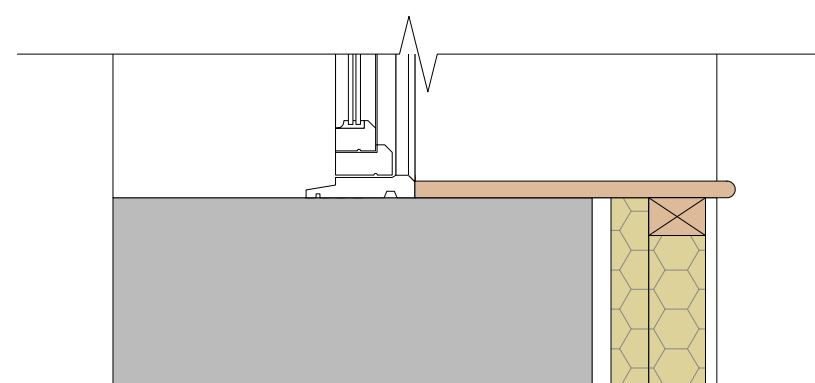


Ground Floor Window Sill & Wall Detail
Scale 1:10

Note:
All new floors, partitions and ceilings to be installed to ensure no damage to the historic fabric of the building and to be completely reversible.

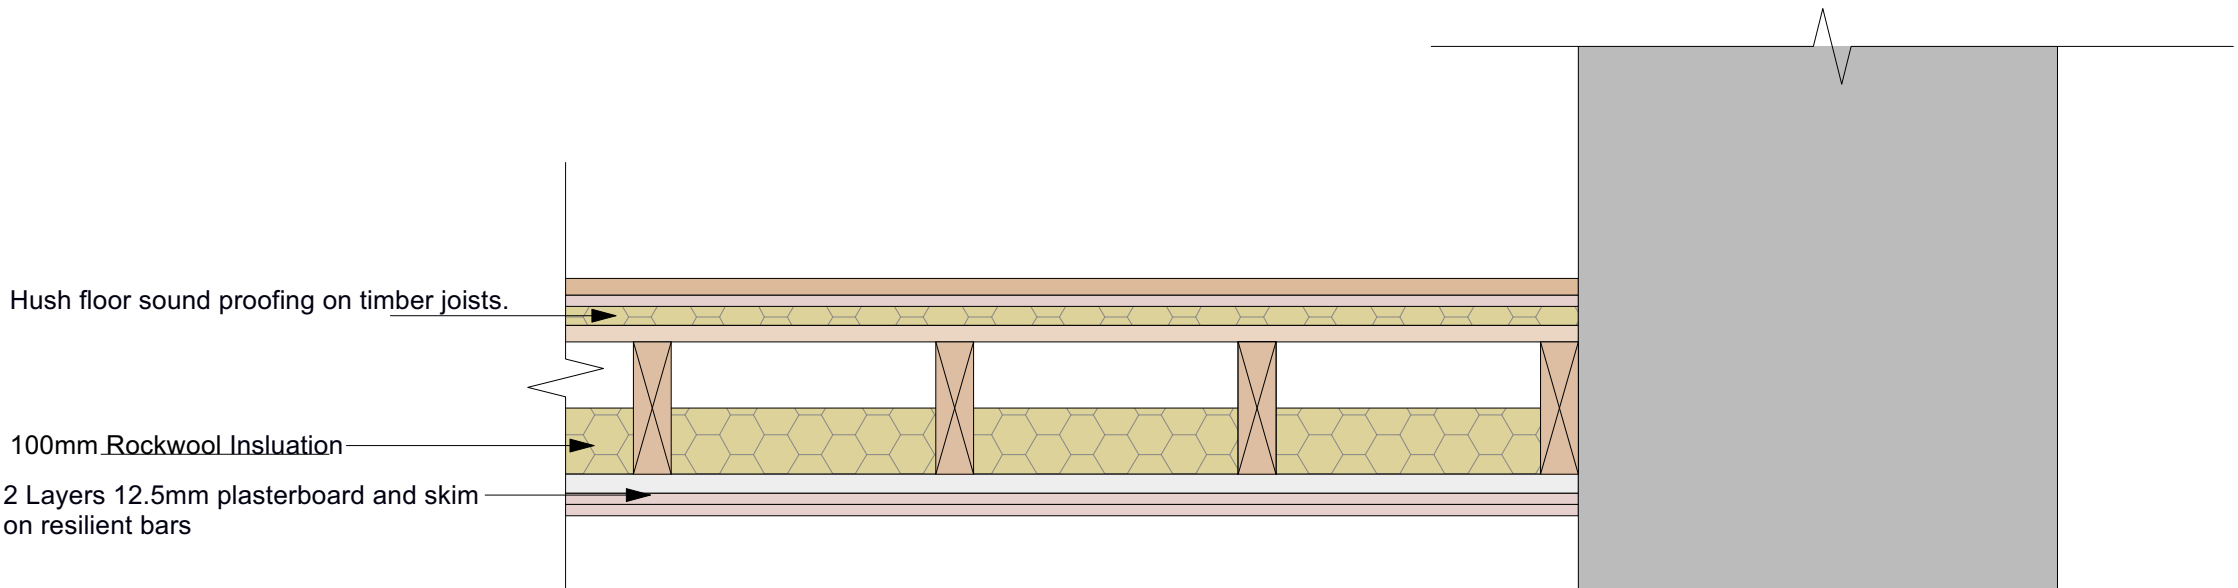

Proposed New Intermediate Floor Detail Between Dwellings
Scale 1:10

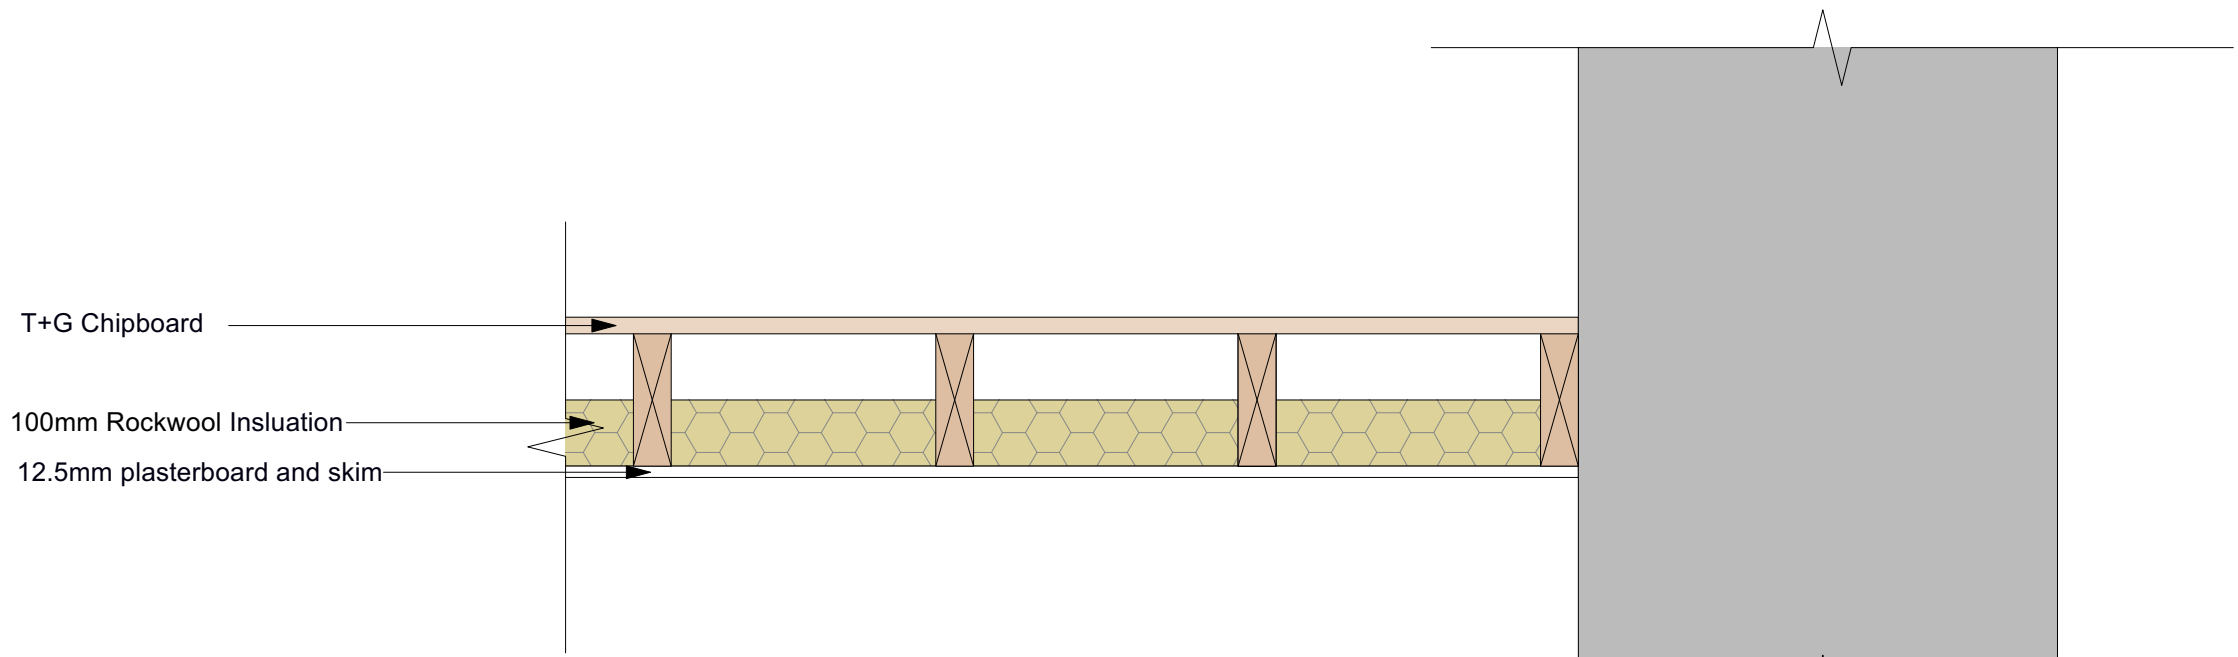

Proposed New Mezzanine Floor Detail
Scale 1:10

NOTES:
Any errors or omissions to be reported to Code L6 immediately.
This drawing and design is the copyright of Code L6 and is not to be used for any purpose without their consent.

rev | details | date

Code L6
Architecture Ltd
No 2 Warehouse, The Wharf,
Sowerby Bridge,
HX6 2AG
T: 01422 648431
E: info@codeL6.com
W: www.CODEL6.com

Project:
**26 Silver Street,
Bury,
BL9 0DH**

Client:
PICNW

Drawing:
Construction As Proposed

Date:
19/06/26

Scale:
1:10

Size:
A1

Drawing Number:
23-062-215

AS PROPOSED