
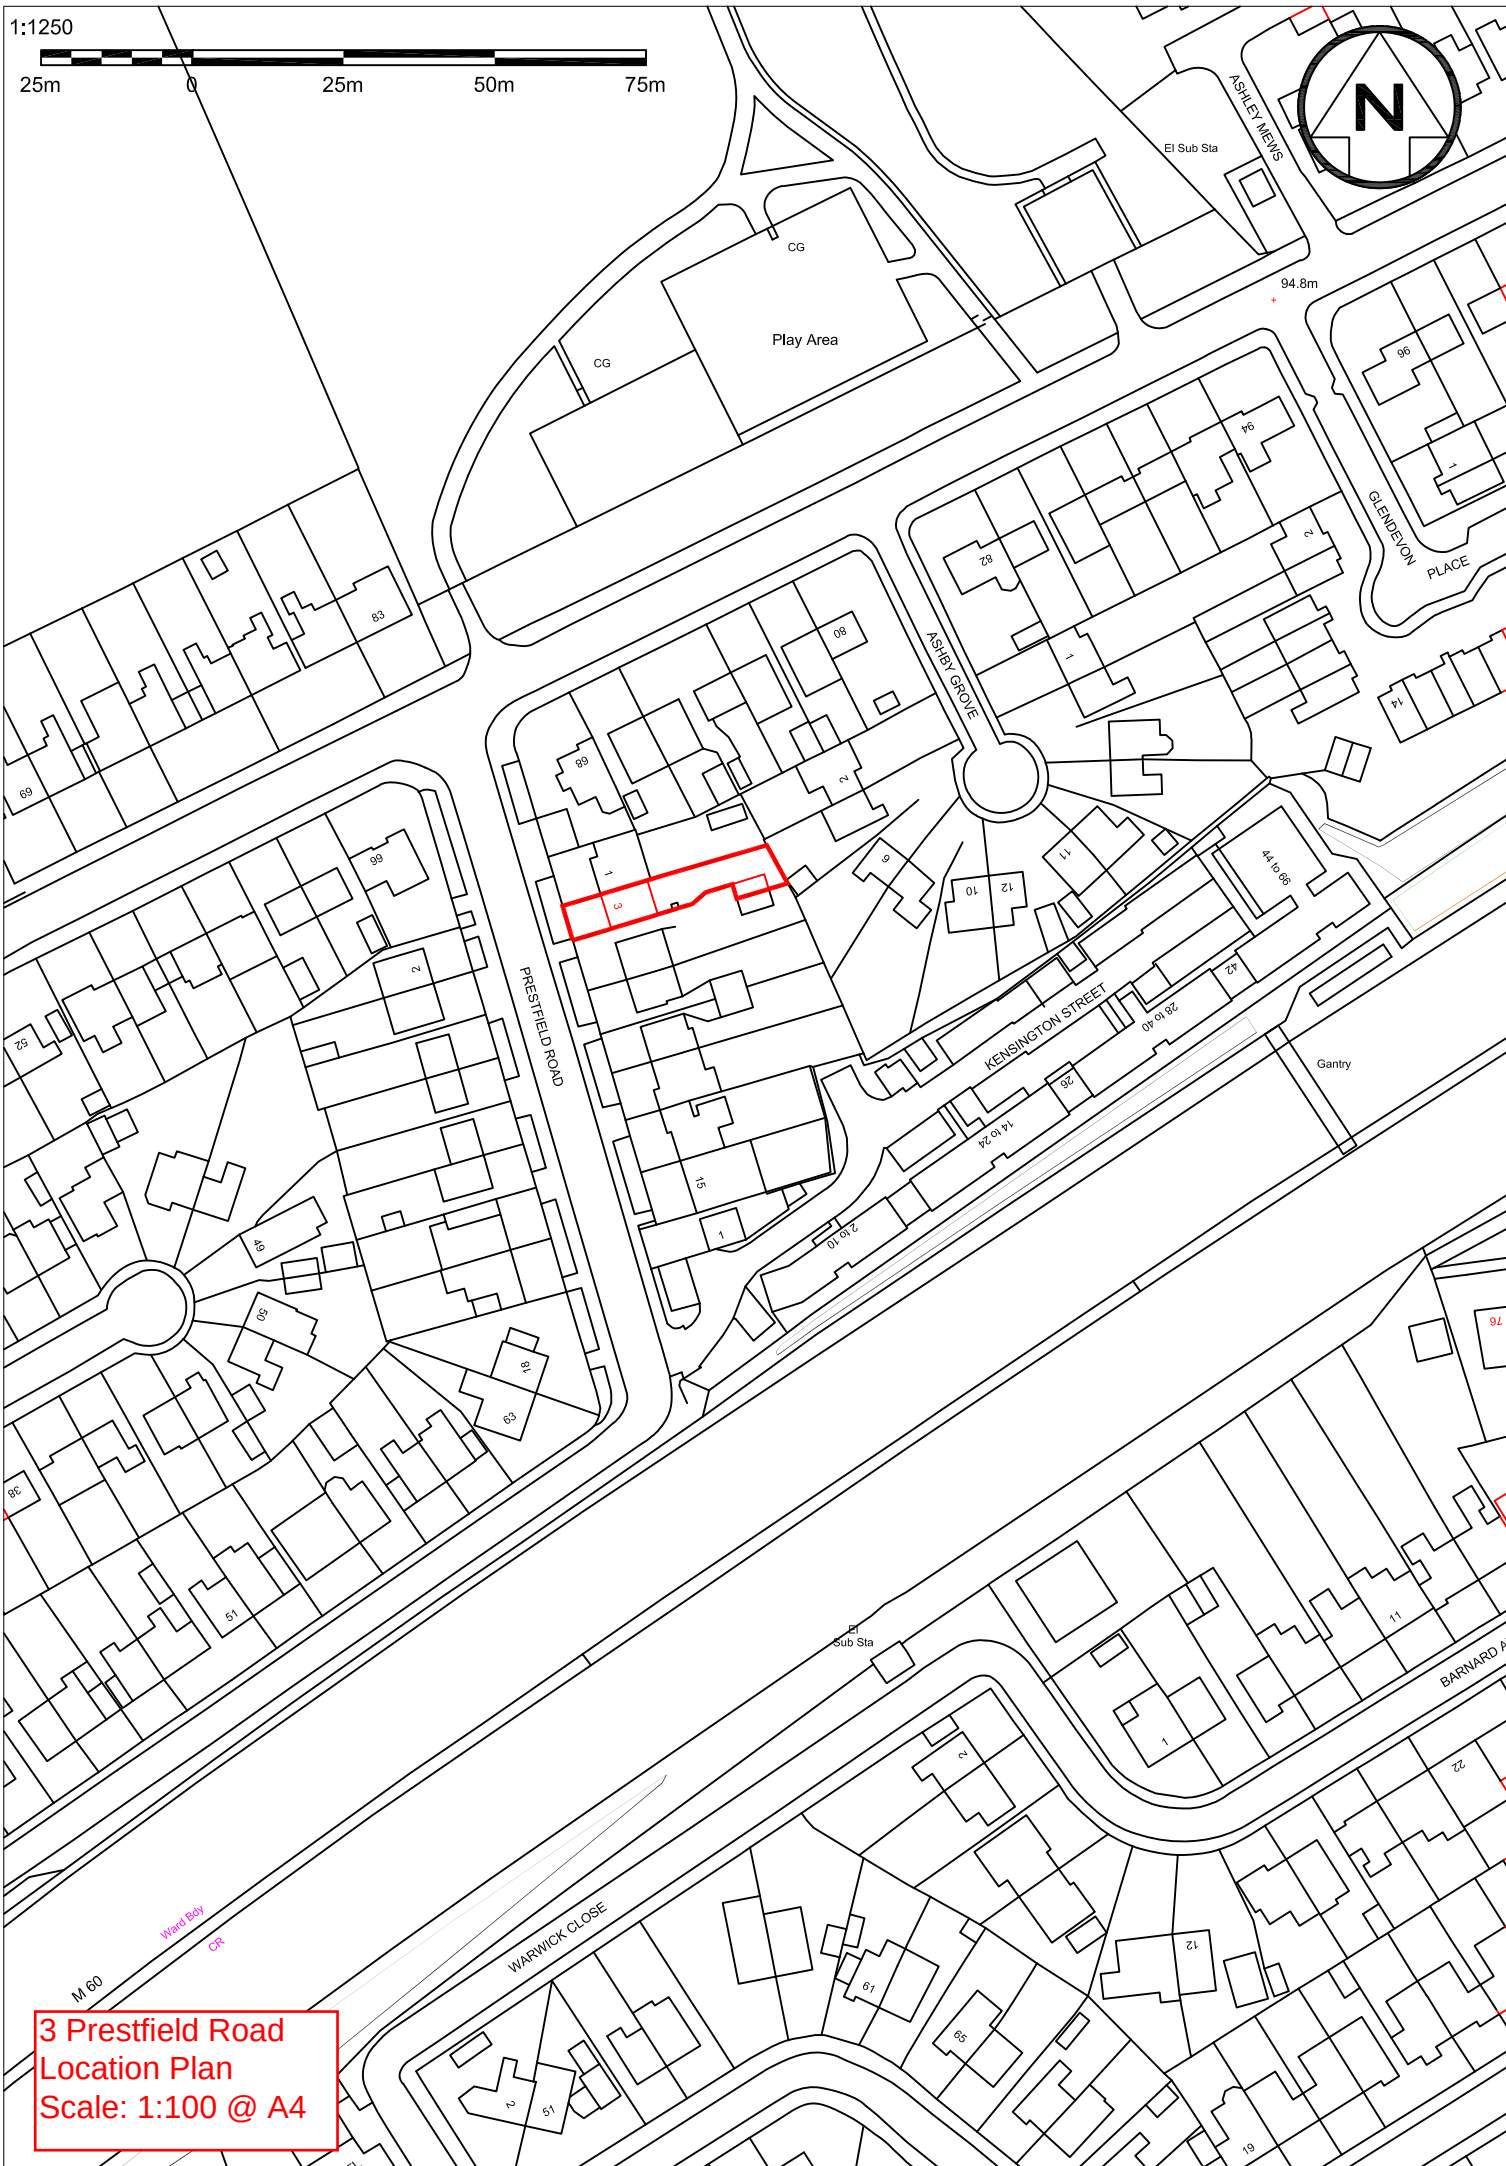
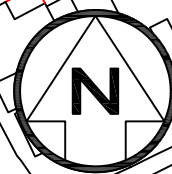


1:1250

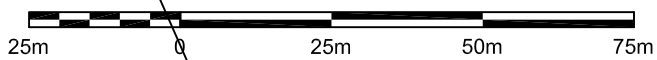

3 Prestfield Road
Location Plan
Scale: 1:100 @ A4