


380443m

72027

380643m

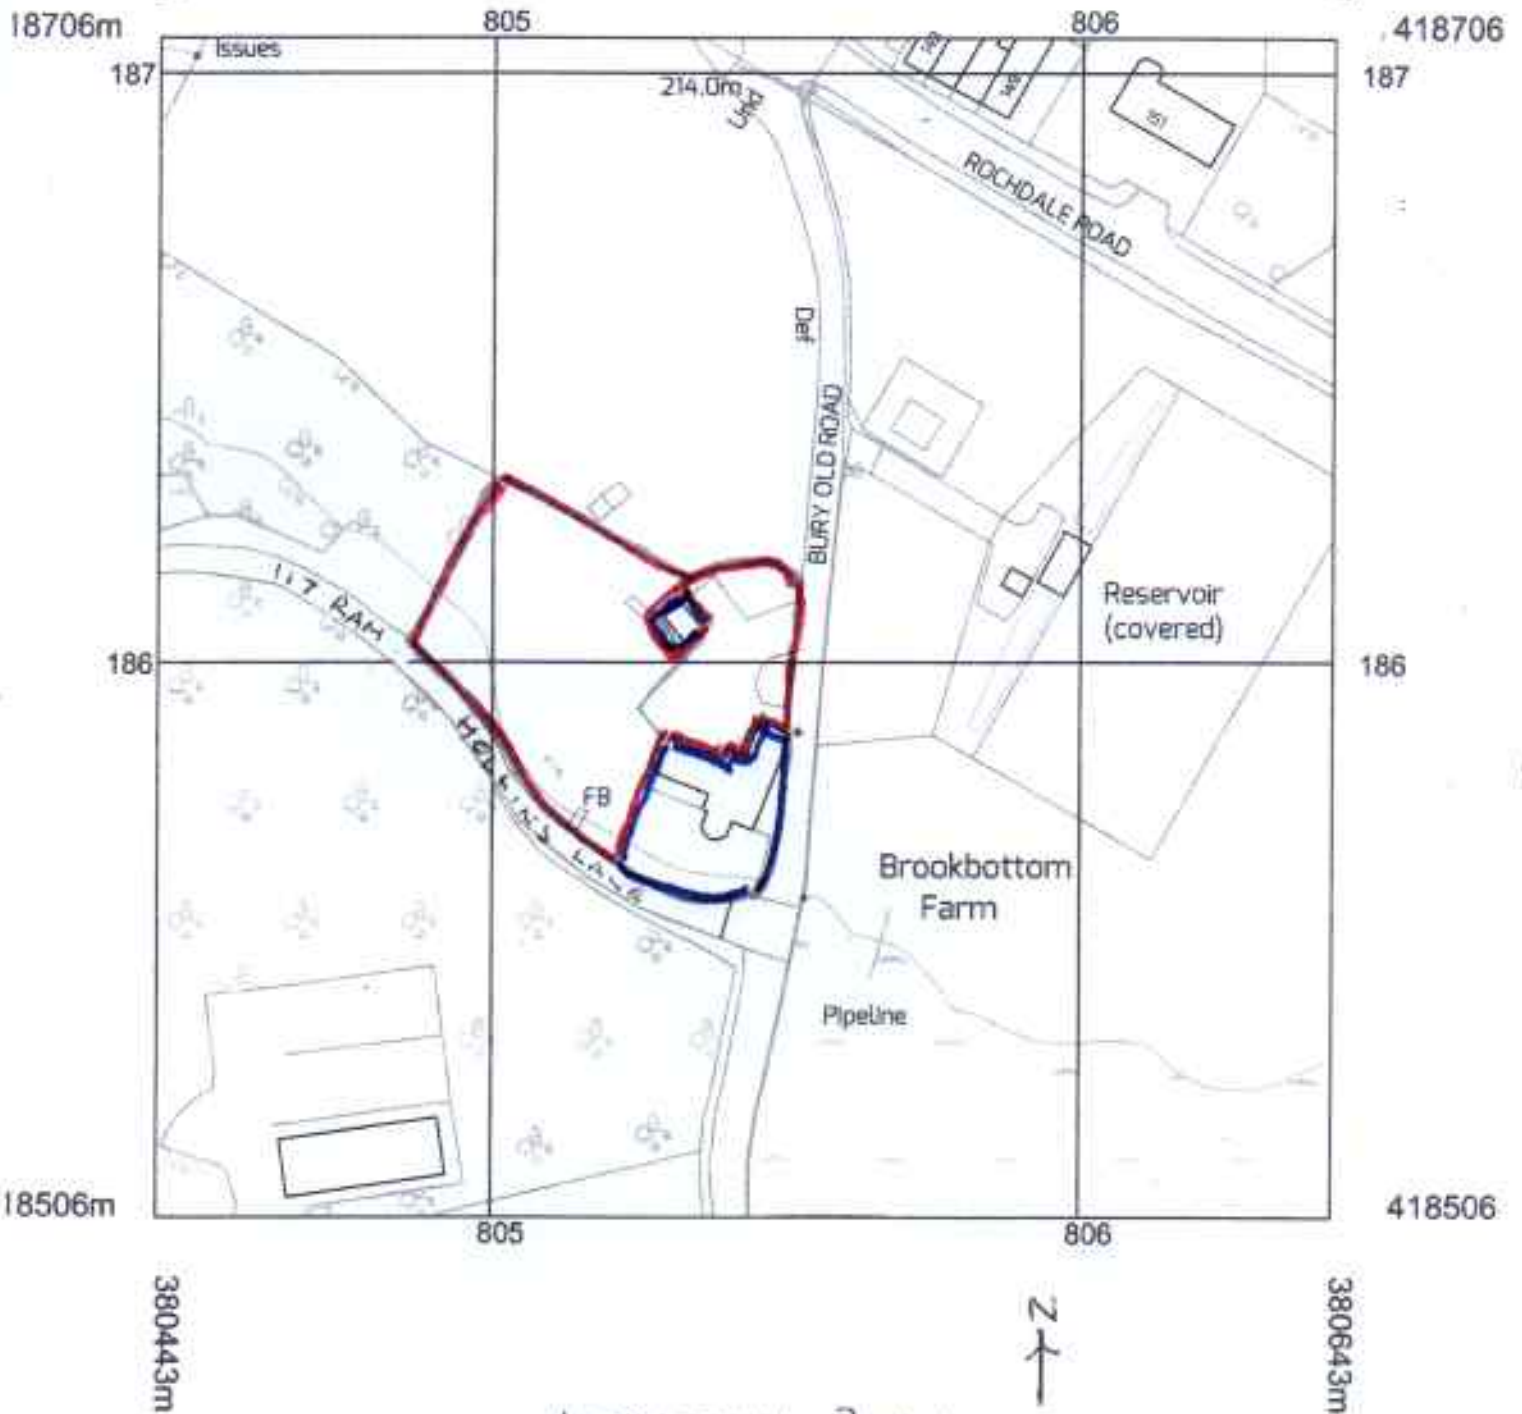

LOCATION PLAN

REVISED 30/06/2025

1:1250

