



1. Front - Existing

1 : 100



2. Left Side - Existing

1 : 100




3. Rear - Existing

1 : 100



4. Right Side - Existing

1 : 100

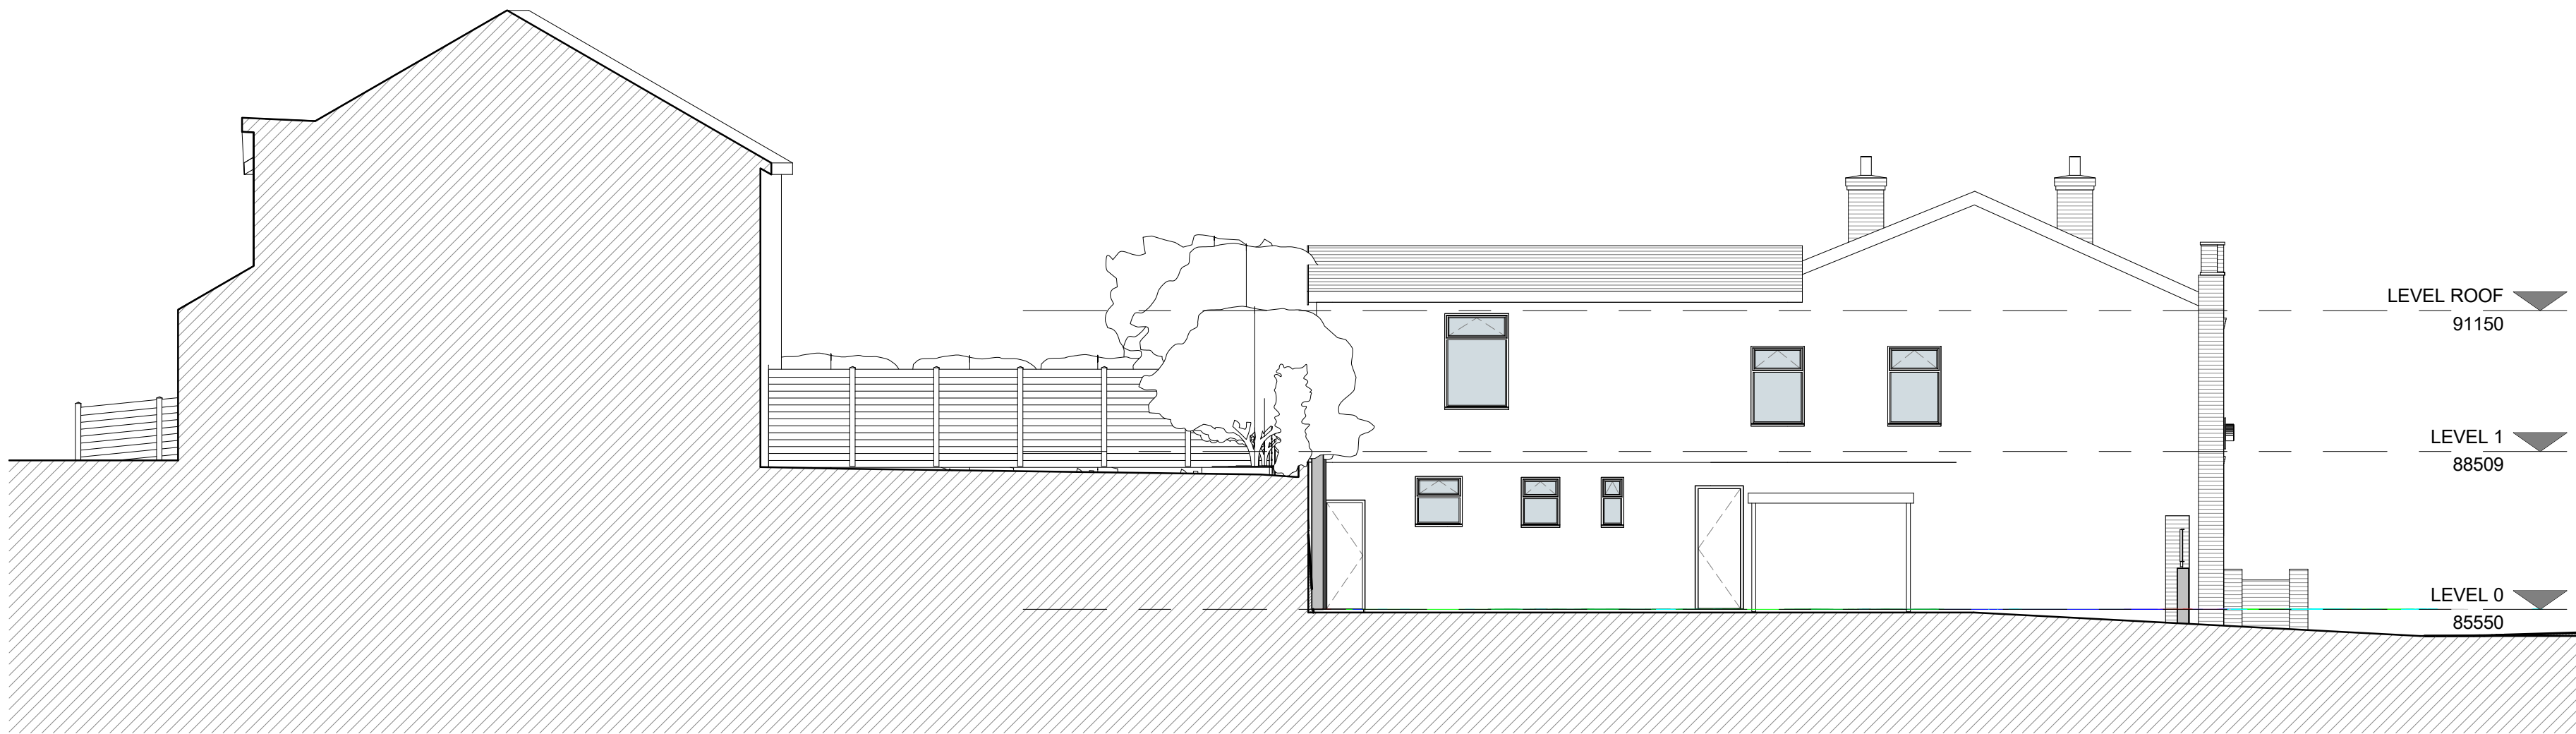

5. Section AA - Existing

1 : 100

1 0 1 2 3 4 5
SCALE 1 : 100 m

PROJECT 136 Stand Lane		SCALE @ A1 1 : 100	DATE 8 Oct. 2020	DRAWN BY SA
CLIENT Mr. Kajan Thayalan		STATUS PLANNING		
TITLE Existing GA Elevations & Section		PROJECT NO. DA20070.	DRAWING NO. 003.	REV. 2
NOTES		DISCLAIMER: ALL RIGHTS RESERVED. THIS DRAWING MUST NOT BE REPRODUCED WITHOUT PRIOR WRITTEN CONSENT. DEBTAL ARCHITECTURE AND ITS DESIGNERS SHALL BE HELD RESPONSIBLE FOR THE ACCURACY AND COMPLETENESS OF THE INFORMATION PROVIDED IN THIS DRAWING. THE INFORMATION IS PROVIDED FOR THE PURPOSES OF THE PROJECT ONLY AND IS NOT TO BE USED FOR ANY OTHER PURPOSE. ALL DIMENSIONS ARE IN METERS UNLESS OTHERWISE SPECIFIED.		