
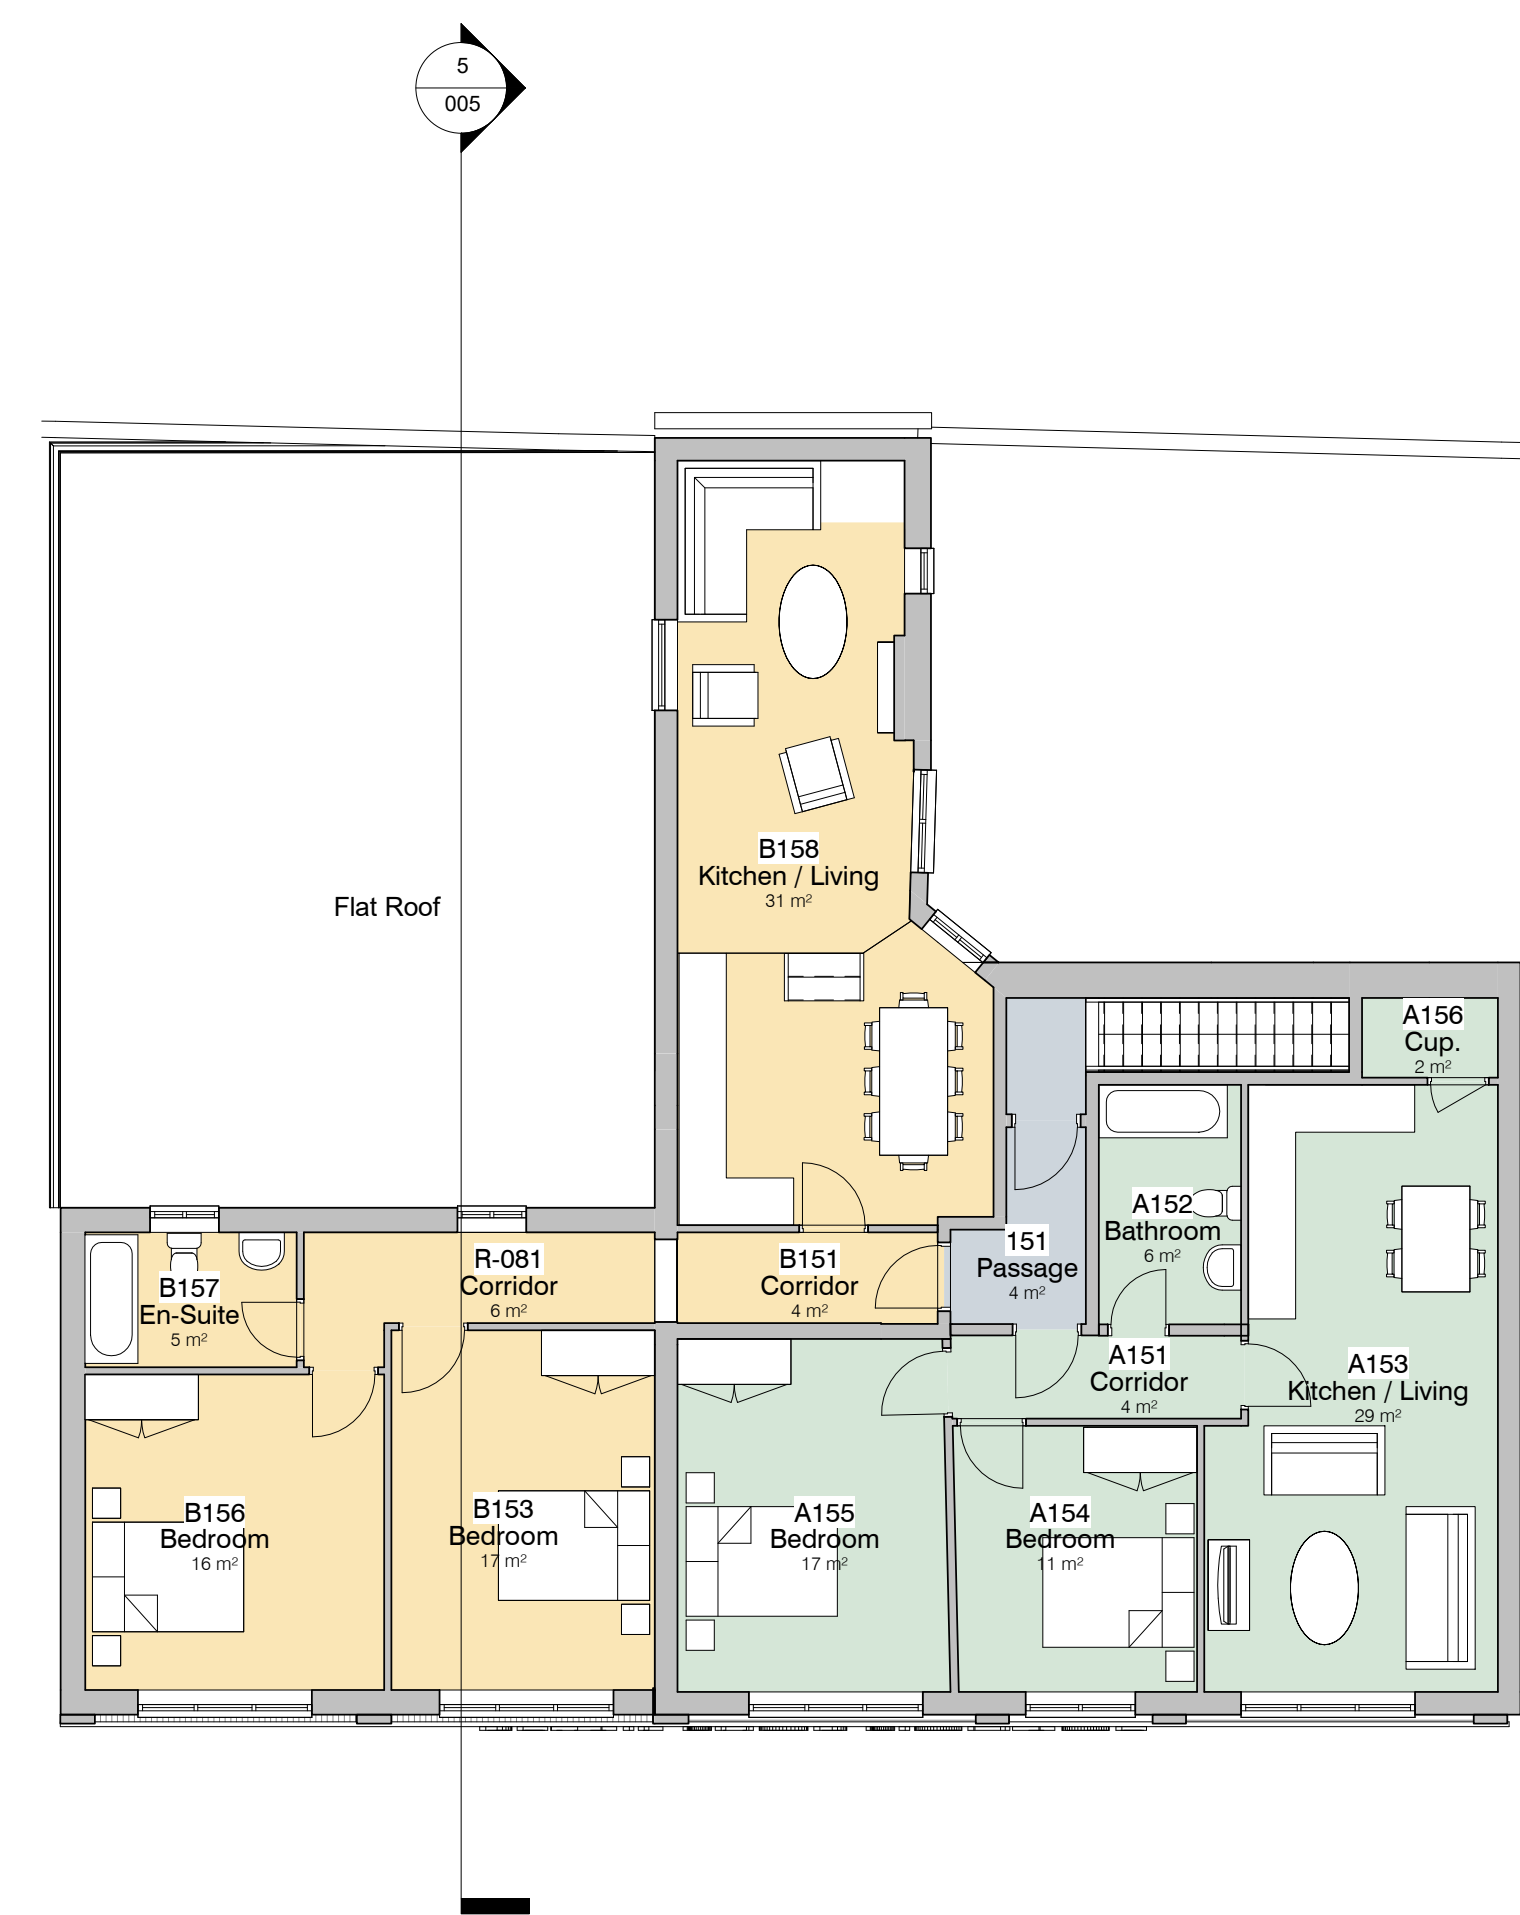


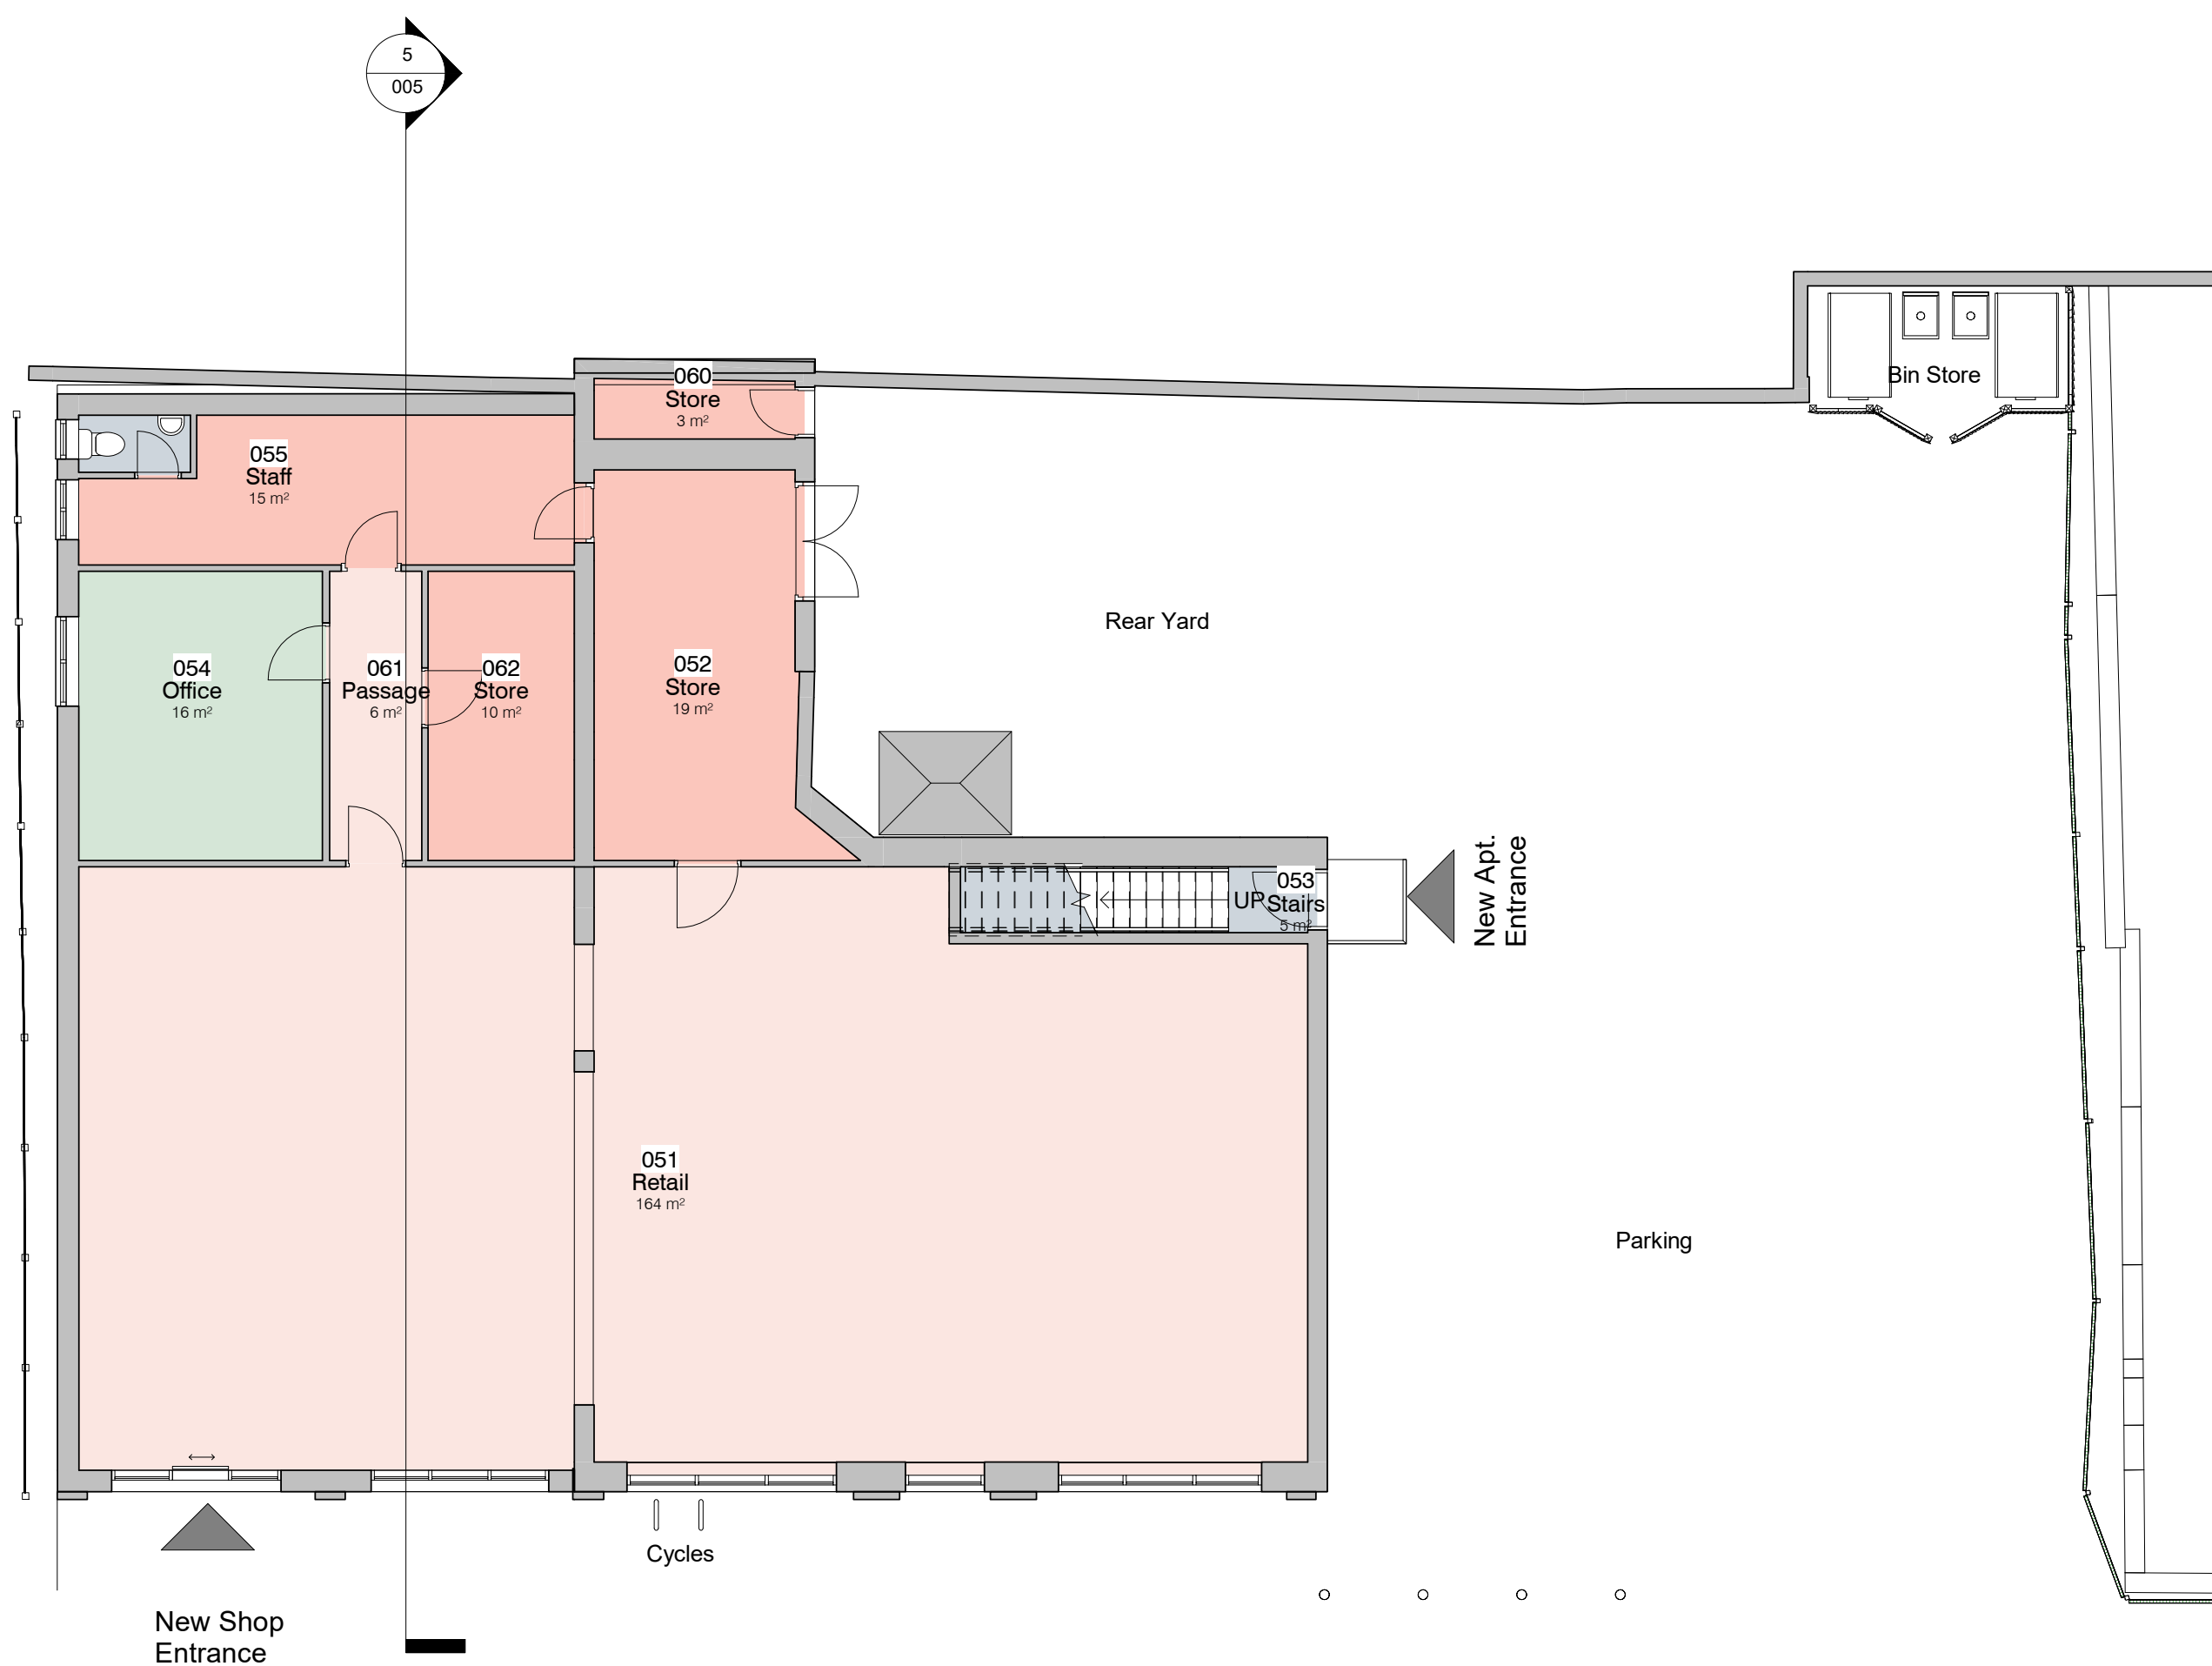

Gross Interla Areas:

Level 0 Shop	- 248m ²
Level 1 - Apartment 1	- 70.5m ²
Level 1 - Apaertment 2	- 85m ²

2	Planning Amendments	SA	24/05/21
1	Planning Amendments	SA	11/05/21
REV	DESCRIPTION	BY	DATE

PROJECT	SCALE @ H	DATE	DRAWING#
136 Stand Lane	1 : 100	8 Oct. 2020	AP
CLIENT	STATUS		
Mr. Kajan Thayalan	PLANNING		
TITLE	PROJECT NO.	DRAWING NO.	REV.
Proposed GA Plans	DA20070.	004.	2
NOTES	© COPYRIGHT. ALL RIGHTS RESERVED. THE DRAWING MUST BE REPRODUCED BY ANY PARTY WITHOUT VIOLATING ALL DIMENSIONS AND ALL OTHER DATA. IT IS PROHIBITED AND CONSIDERED ONLY AN UNAUTHORIZED REPRODUCTION OF THE DRAWING FOR ANY OTHER PURPOSE. NO PART OF THIS DRAWING IS TO BE REPRODUCED OR TRANSMITTED IN ANY FORM OR BY ANY MEANS, ELECTRONIC OR MECHANICAL, INCLUDING PHOTOCOPYING, RECORDING, OR BY ANY INFORMATION STORAGE AND RETRIEVAL SYSTEM, WITHOUT PERMISSION IN WRITING FROM THE ARCHITECT. THIS DRAWING IS THE PROPERTY OF THE ARCHITECT AND IS TO BE USED ONLY FOR THE PROJECT AND PRACTICE AND NOT FOR ANY OTHER PURPOSE. ALL DIMENSIONS AND ALL OTHER DATA ARE TO BE USED ONLY FOR THE PROJECT AND PRACTICE AND NOT FOR ANY OTHER PURPOSE. THE ARCHITECT IS NOT RESPONSIBLE FOR ANY DAMAGE OR LOSS OF ANY KIND, INCLUDING BUT NOT LIMITED TO, LOSS OF PROFITS, LOSS OF REVENUE, OR ANY OTHER ECONOMIC LOSS, ARISING OUT OF THE USE OF THIS DRAWING.		

