

EXISTING ELEVATIONS & FLOOR PLANS

for the

PROPOSED

SINGLE STOREY REAR EXTENSION

(Creating large kitchen / family room)

& Internal modifications

Ground floor : New Utility room , Additional shower to existing Ground floor WC
& a New redirected Staircase to property .

First floor : Master Bedroom increased in size with the addition of an En-suite.

for


Mr James Richardson

No6, Sharples Drive


Bury

BL8 3AP


Plan JRO1 (1 OF 2)

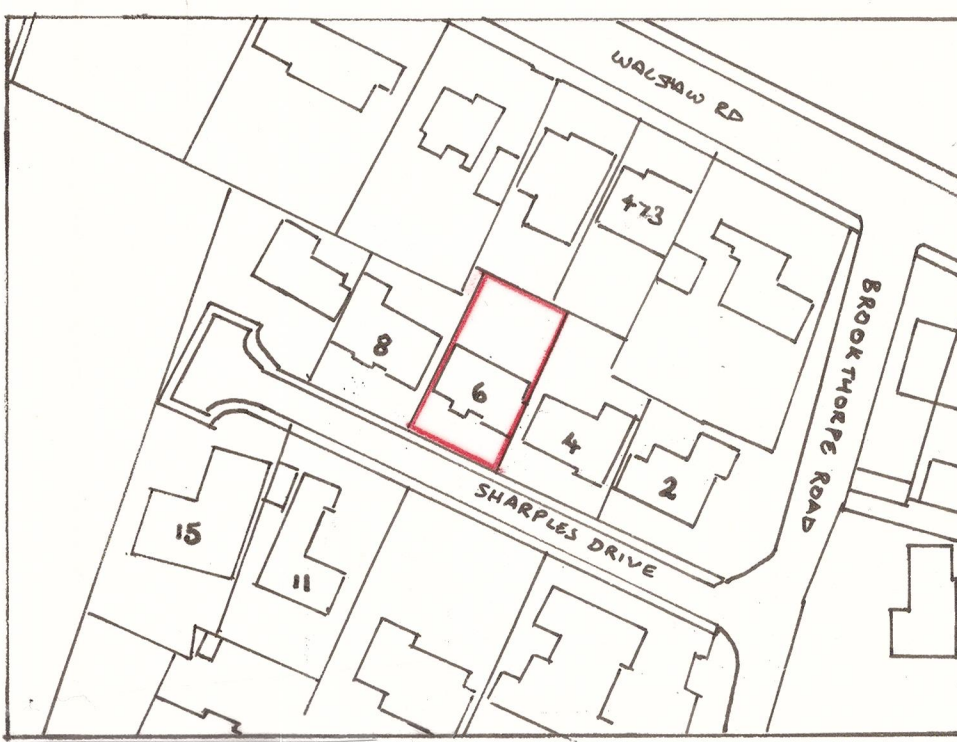


Location plan 1:1250

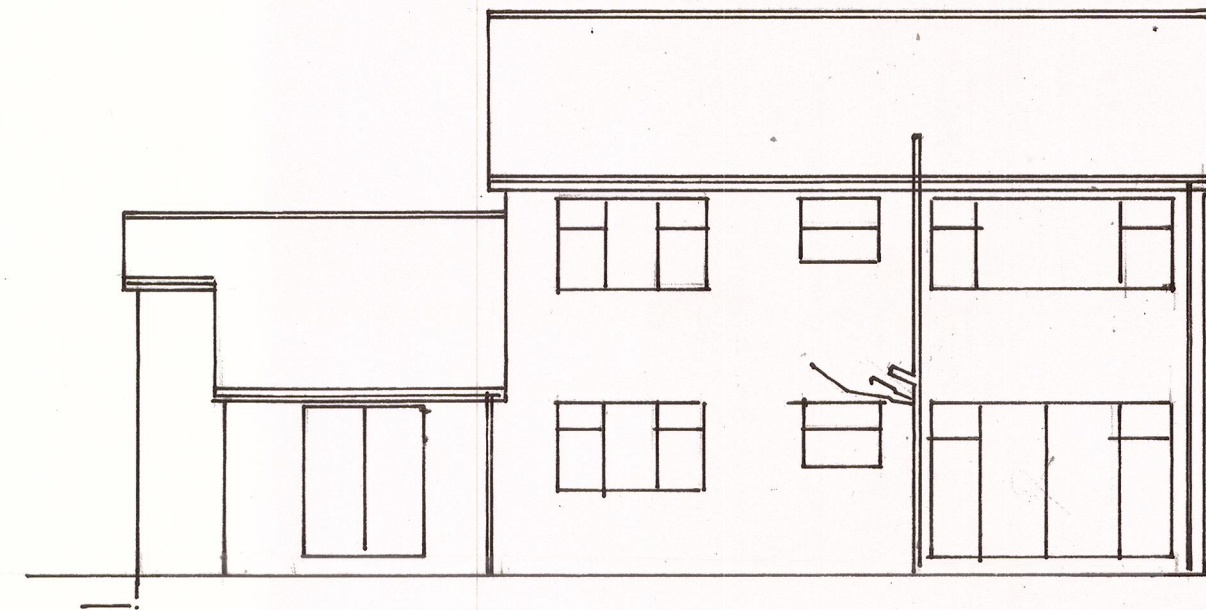


EXISTING REAR ELEVATION 1:100

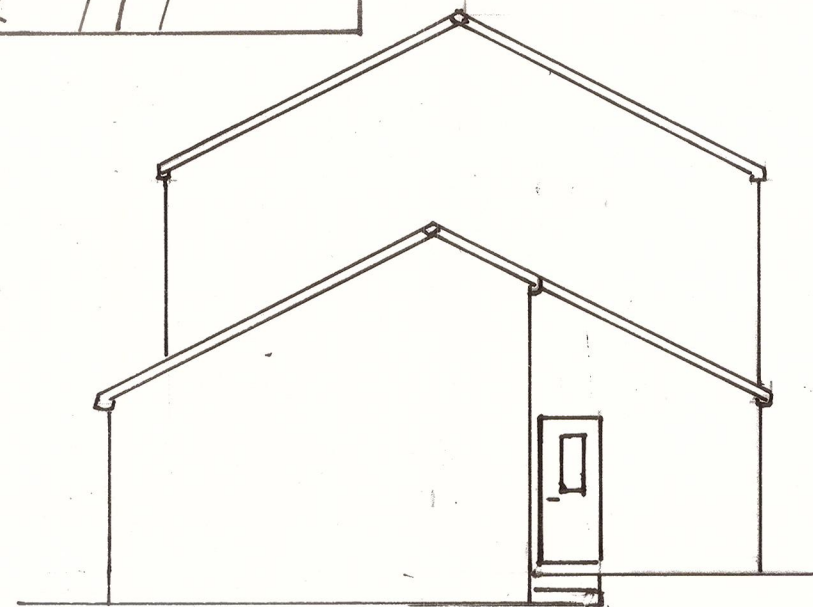


EXISTING SIDE ELEVATION 1:100

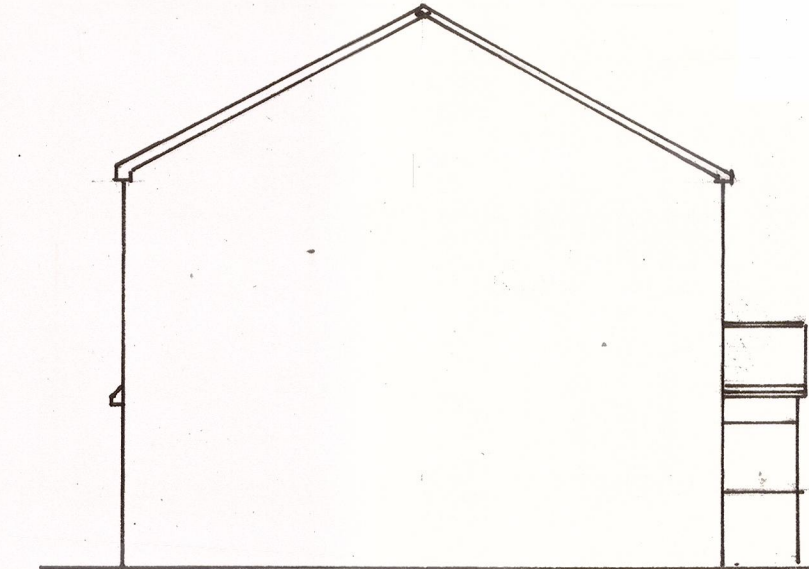

EXISTING SIDE ELEVATION 1:100

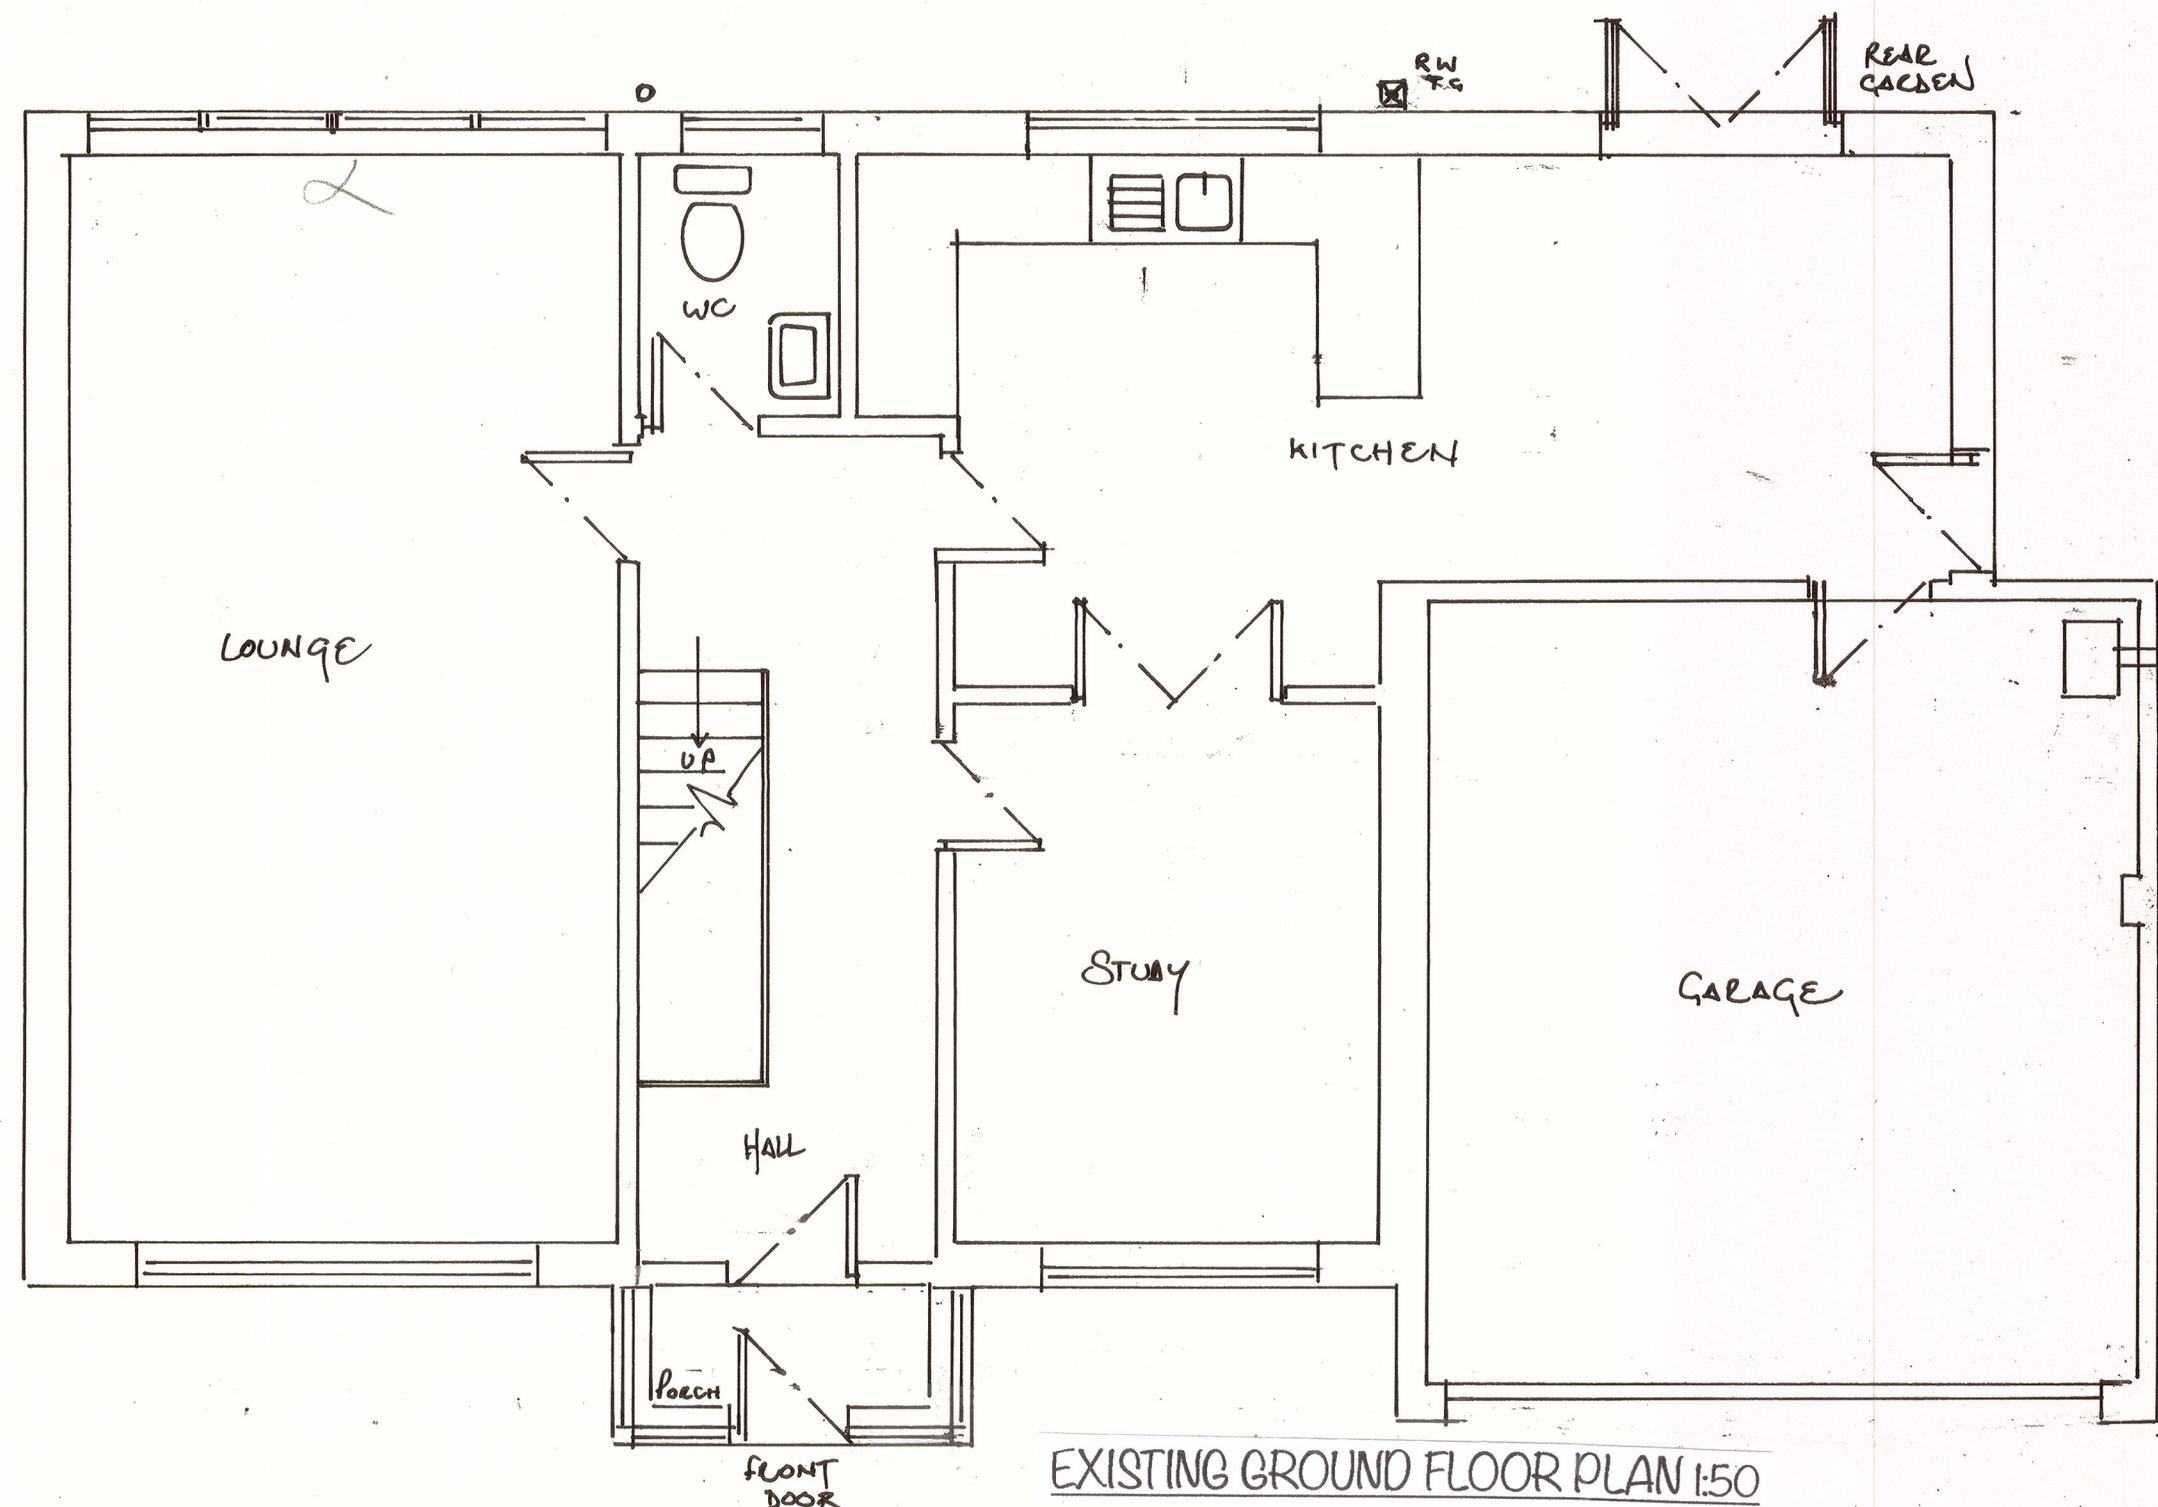

EXISTING GROUND FLOOR PLAN 1:50

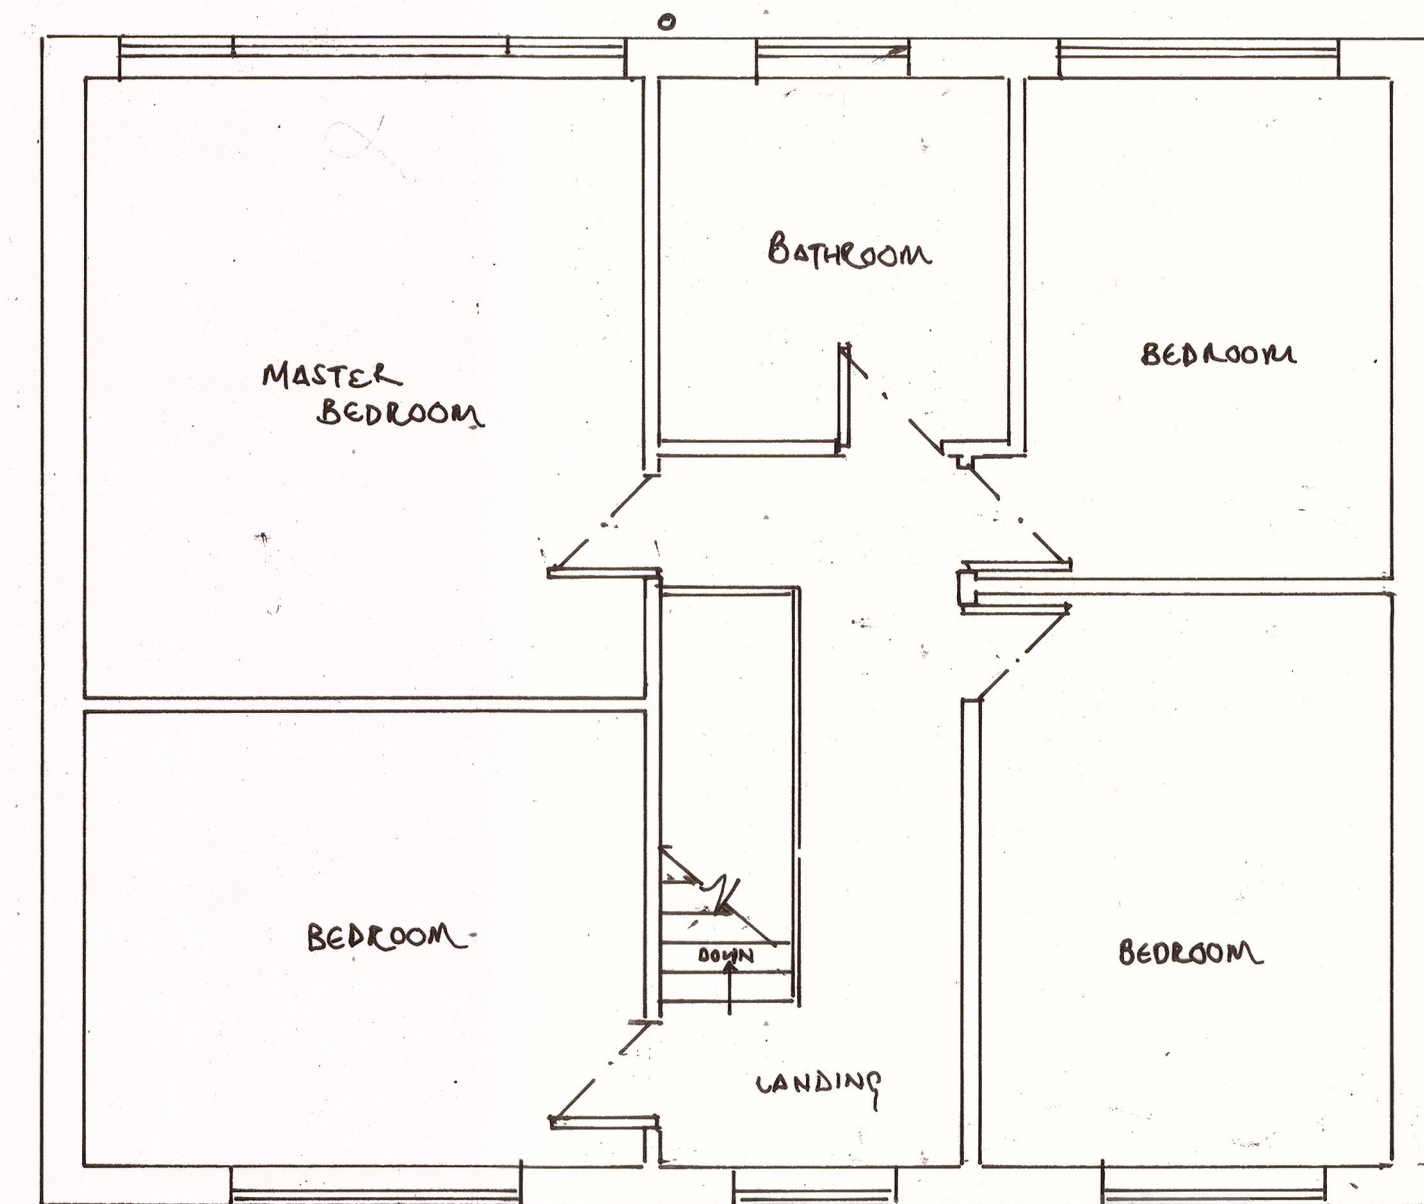

EXISTING FIRST FLOOR PLAN 1:50