


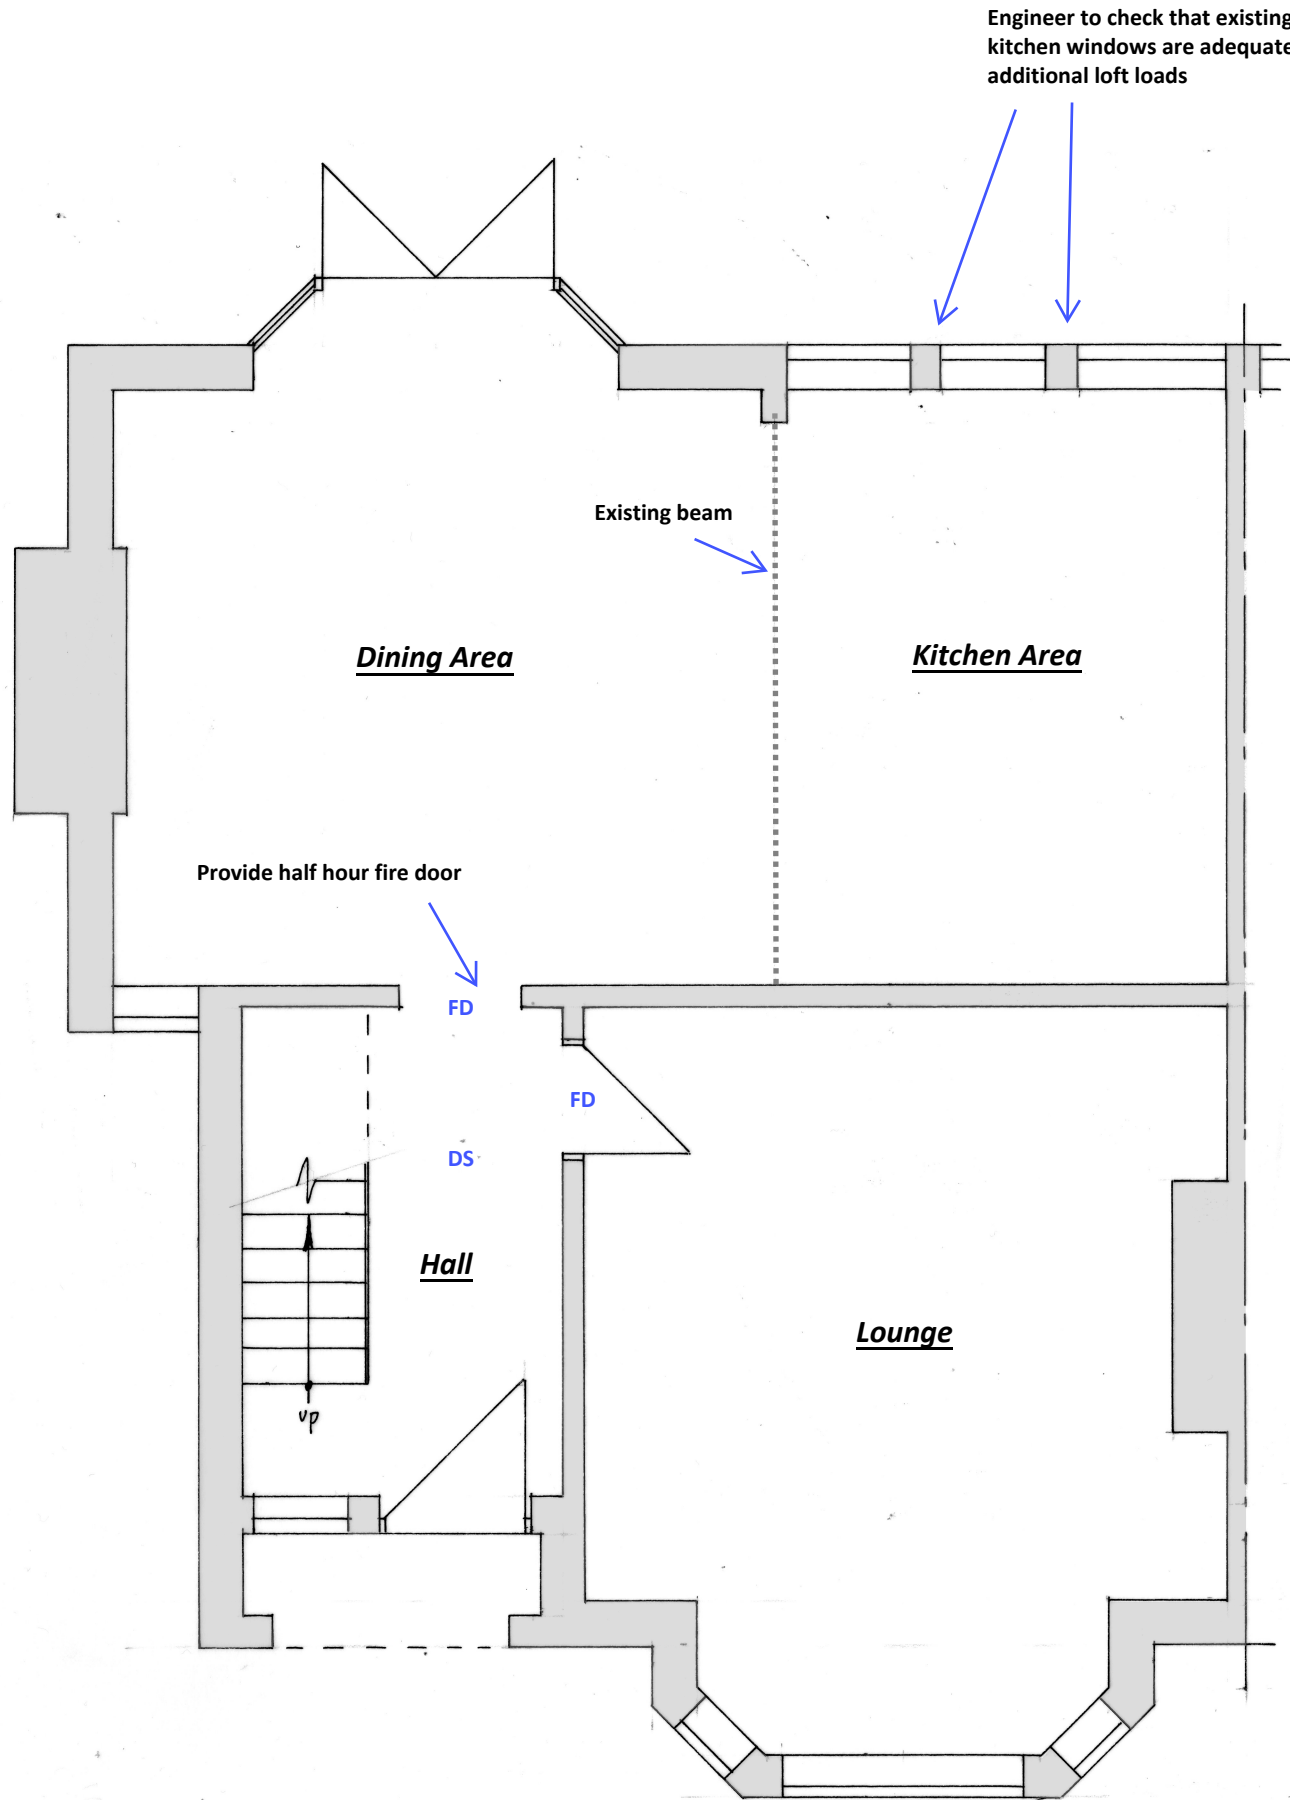

Ground Floor Plan 1:50



If the existing piers are not adequate to take the additional loading then the following options are available:-

- 1 - Provide a new continuous lintel / beam over the 3 kitchen windows;
- 2 - Block up the centre kitchen window;
- 3 - Provide a new continuous beam as option 1 and have a new larger window instead of the 3 windows;
- 4 - Provide a full width beam within the loft against the outside wall for the dormer face to be built off to reduce the loadings on the piers.



S.Barrett Architectural, Structural
& Party Wall Services

stevebsbltd@yahoo.com
07974 715009

9 Elm Grove,
Manchester



chartered building engineer

Loft conversion

CLIENT: Mr & Mrs Baker

DATE: 17.03.2026

DRWG No: BSB/26241/1

A3



chartered association of building engineers