



For certificate of lawfulness only

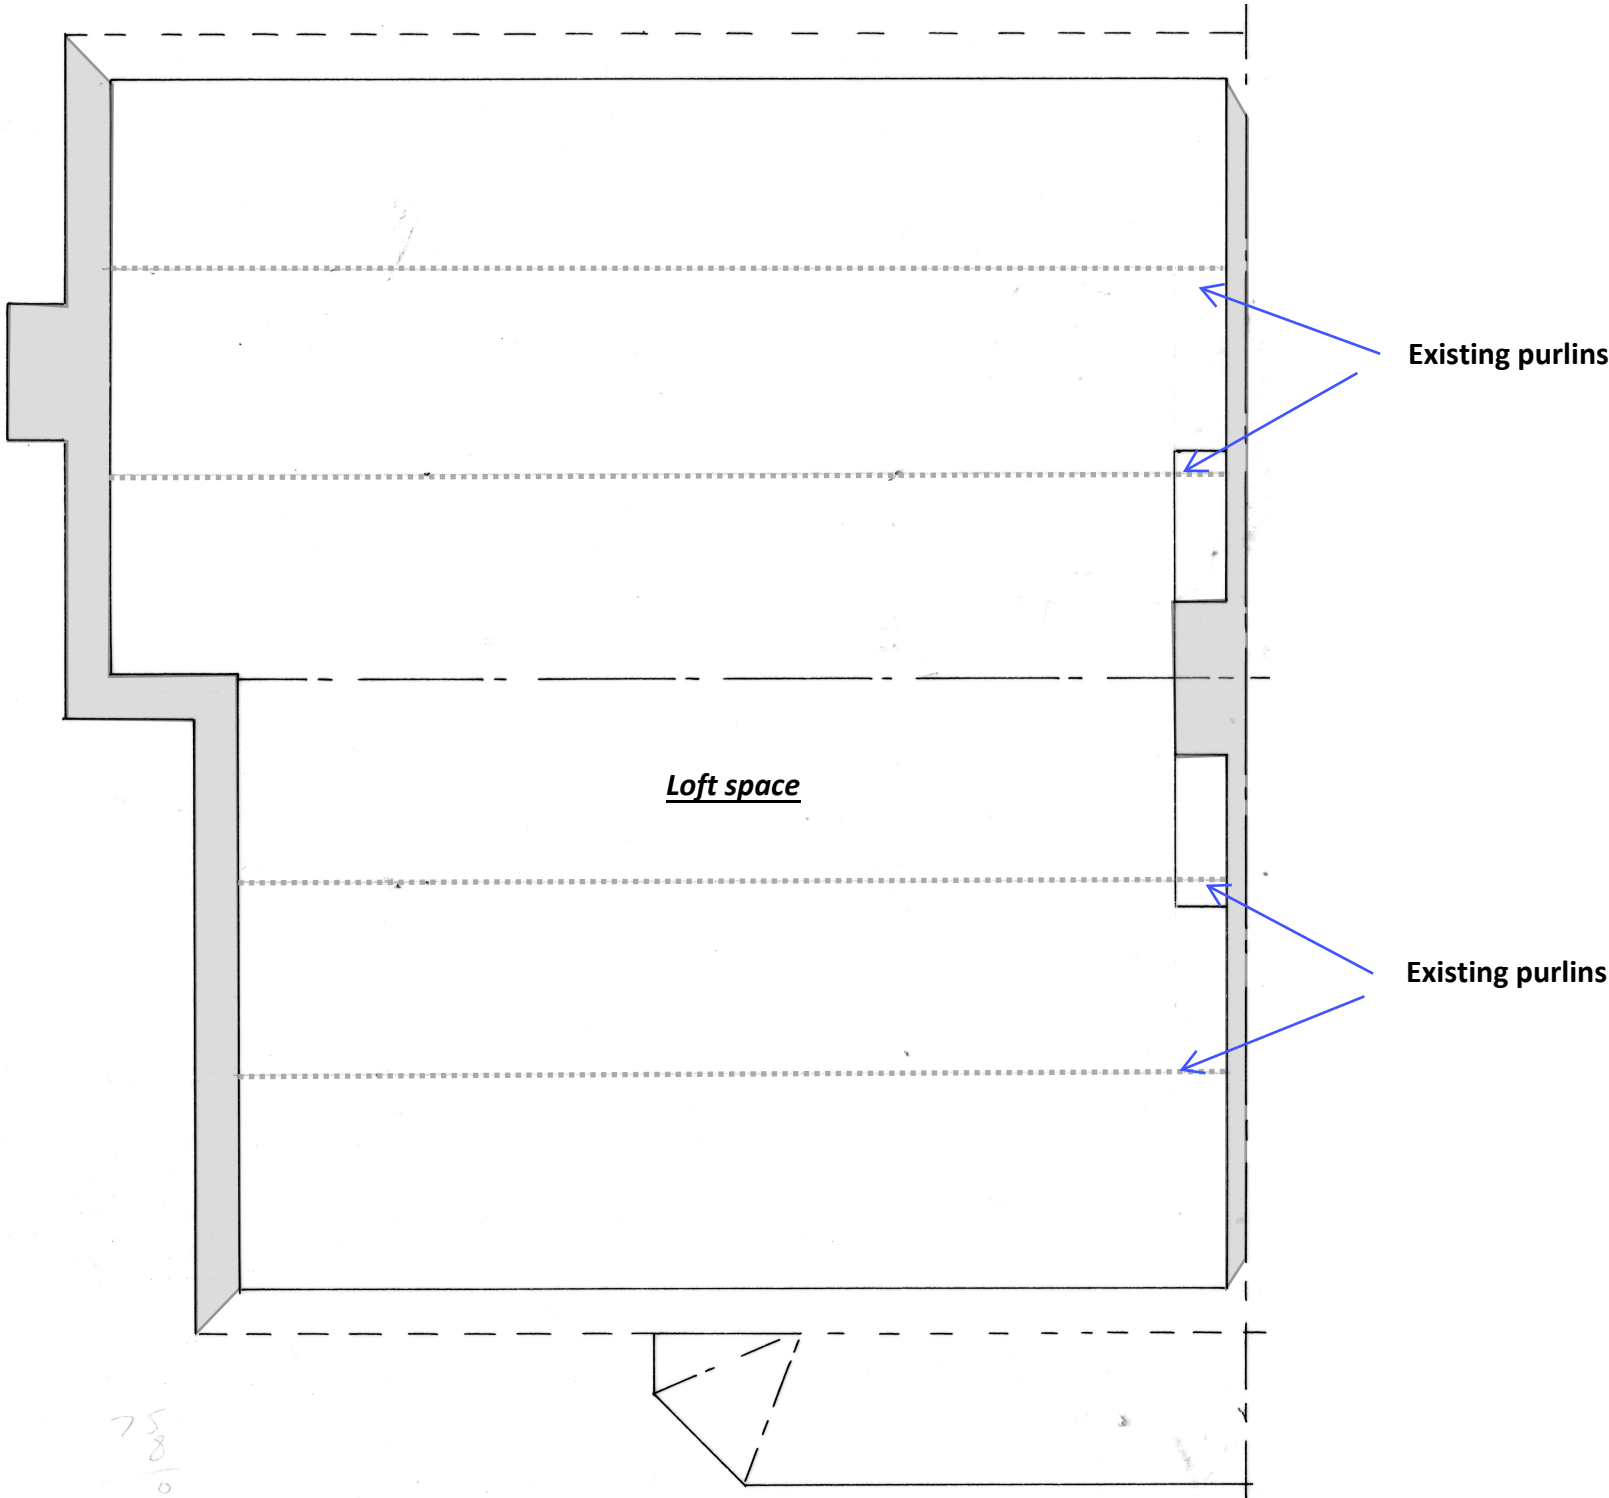

Existing Loft Plan 1:50

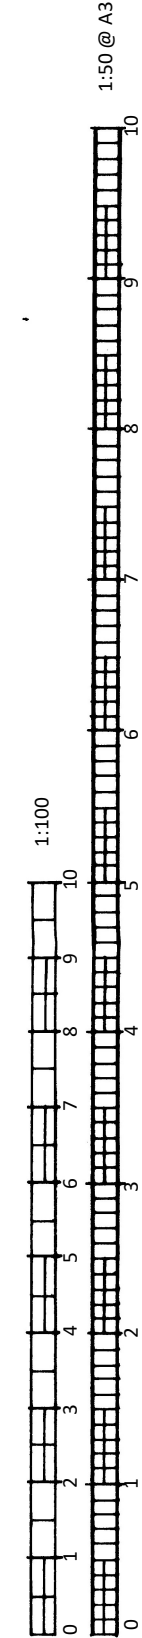

BSB S.Barrett Architectural, Structural & Party Wall Services stevebsbltd@yahoo.com 07974 715009 cabe chartered association of building engineers	9 Elm Grove, Manchester	Loft conversion	CLIENT: Mr & Mrs Baker DATE: 17.03.2026 DRWG No: BSB/26241/3	A3
--	---	---------------------------------------	--	--------------------------