



For certificate of lawfulness only

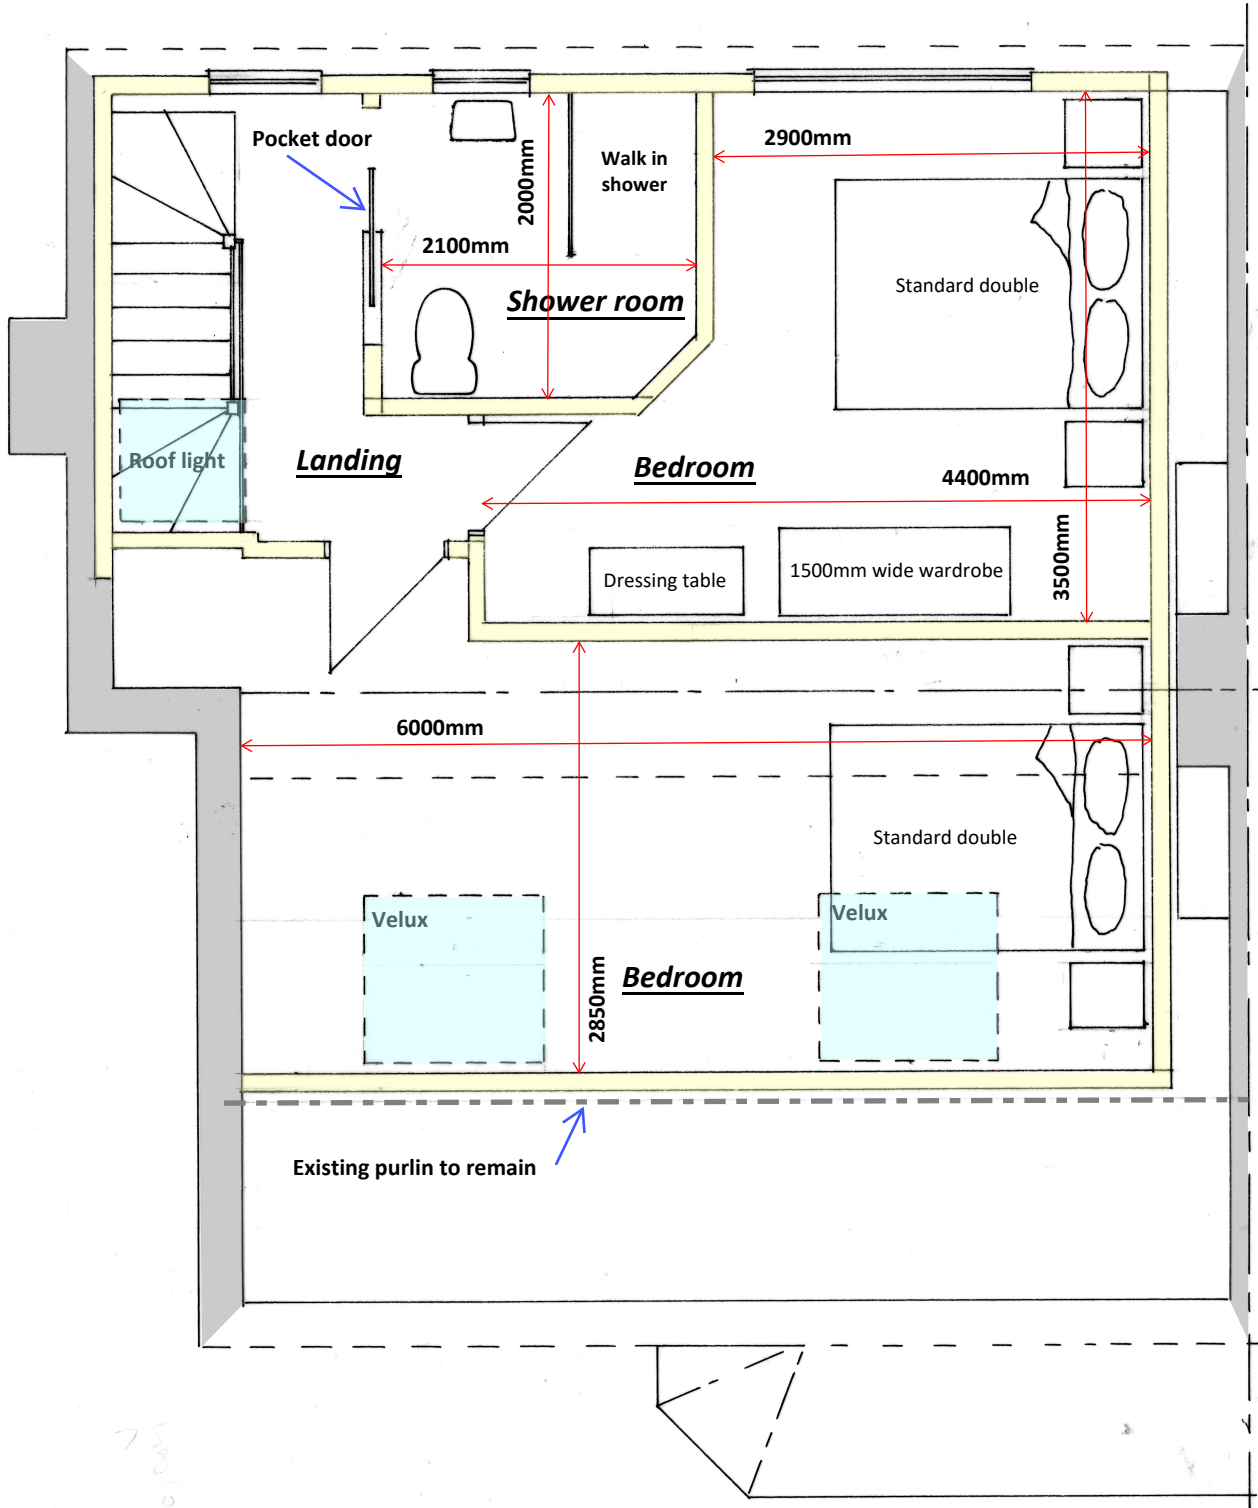

Proposed Second Floor Plan 1:50

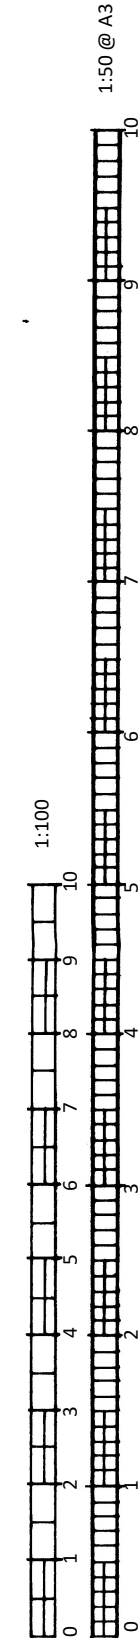

BSB S.Barrett Architectural, Structural & Party Wall Services stevebsbltd@yahoo.com 07974 715009		9 Elm Grove, Manchester		Loft conversion	CLIENT: Mr & Mrs Baker DATE: 17.03.2026 DRWG No: BSB/26241/6	A3
---	--	----------------------------	--	-----------------	--	----

