



For certificate of lawfulness only

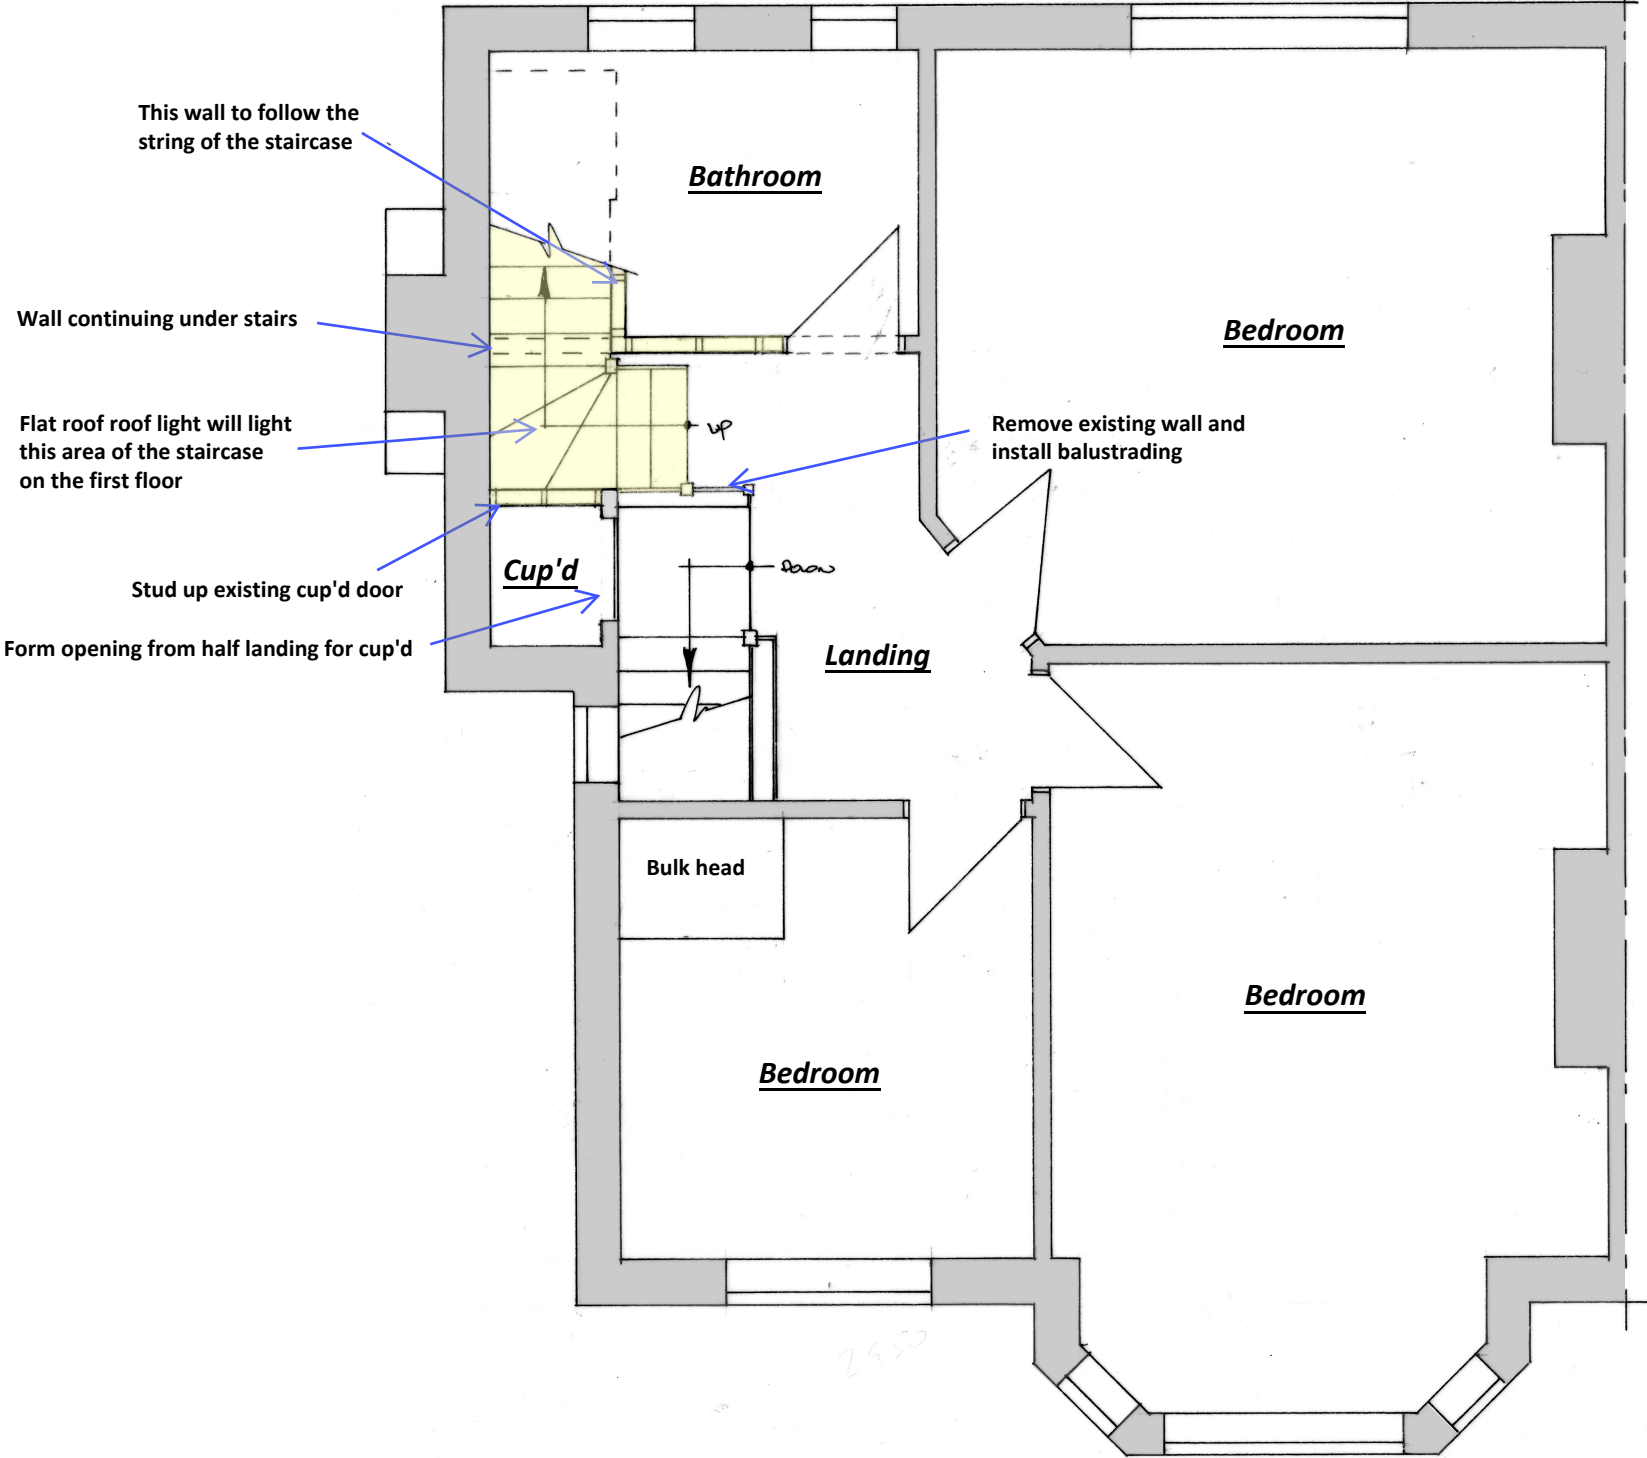

Proposed First Floor Plan 1:50

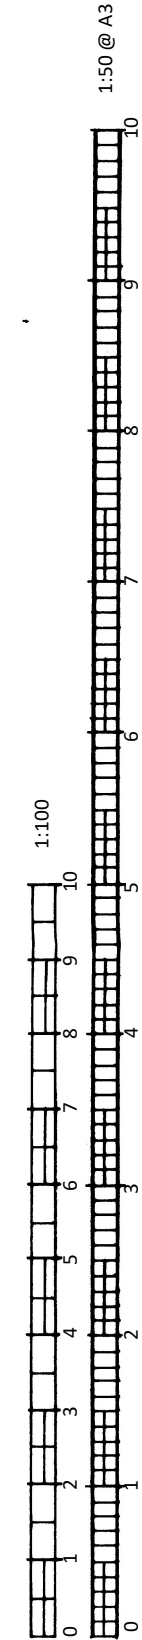

BSB S.Barrett Architectural, Structural & Party Wall Services stevebsbltd@yahoo.com 07974 715009	 cabe chartered association of building engineers	9 Elm Grove, Manchester	Loft conversion	CLIENT: Mr & Mrs Baker	A3
				DATE: 17.03.2026	
				DRWG No: BSB/26241/5	