


Location Plan

Site Address: 9, Elm Grove, Prestwich, M25 3DN

Date Produced: 08-Apr-2026

Scale: 1:1250 @A4

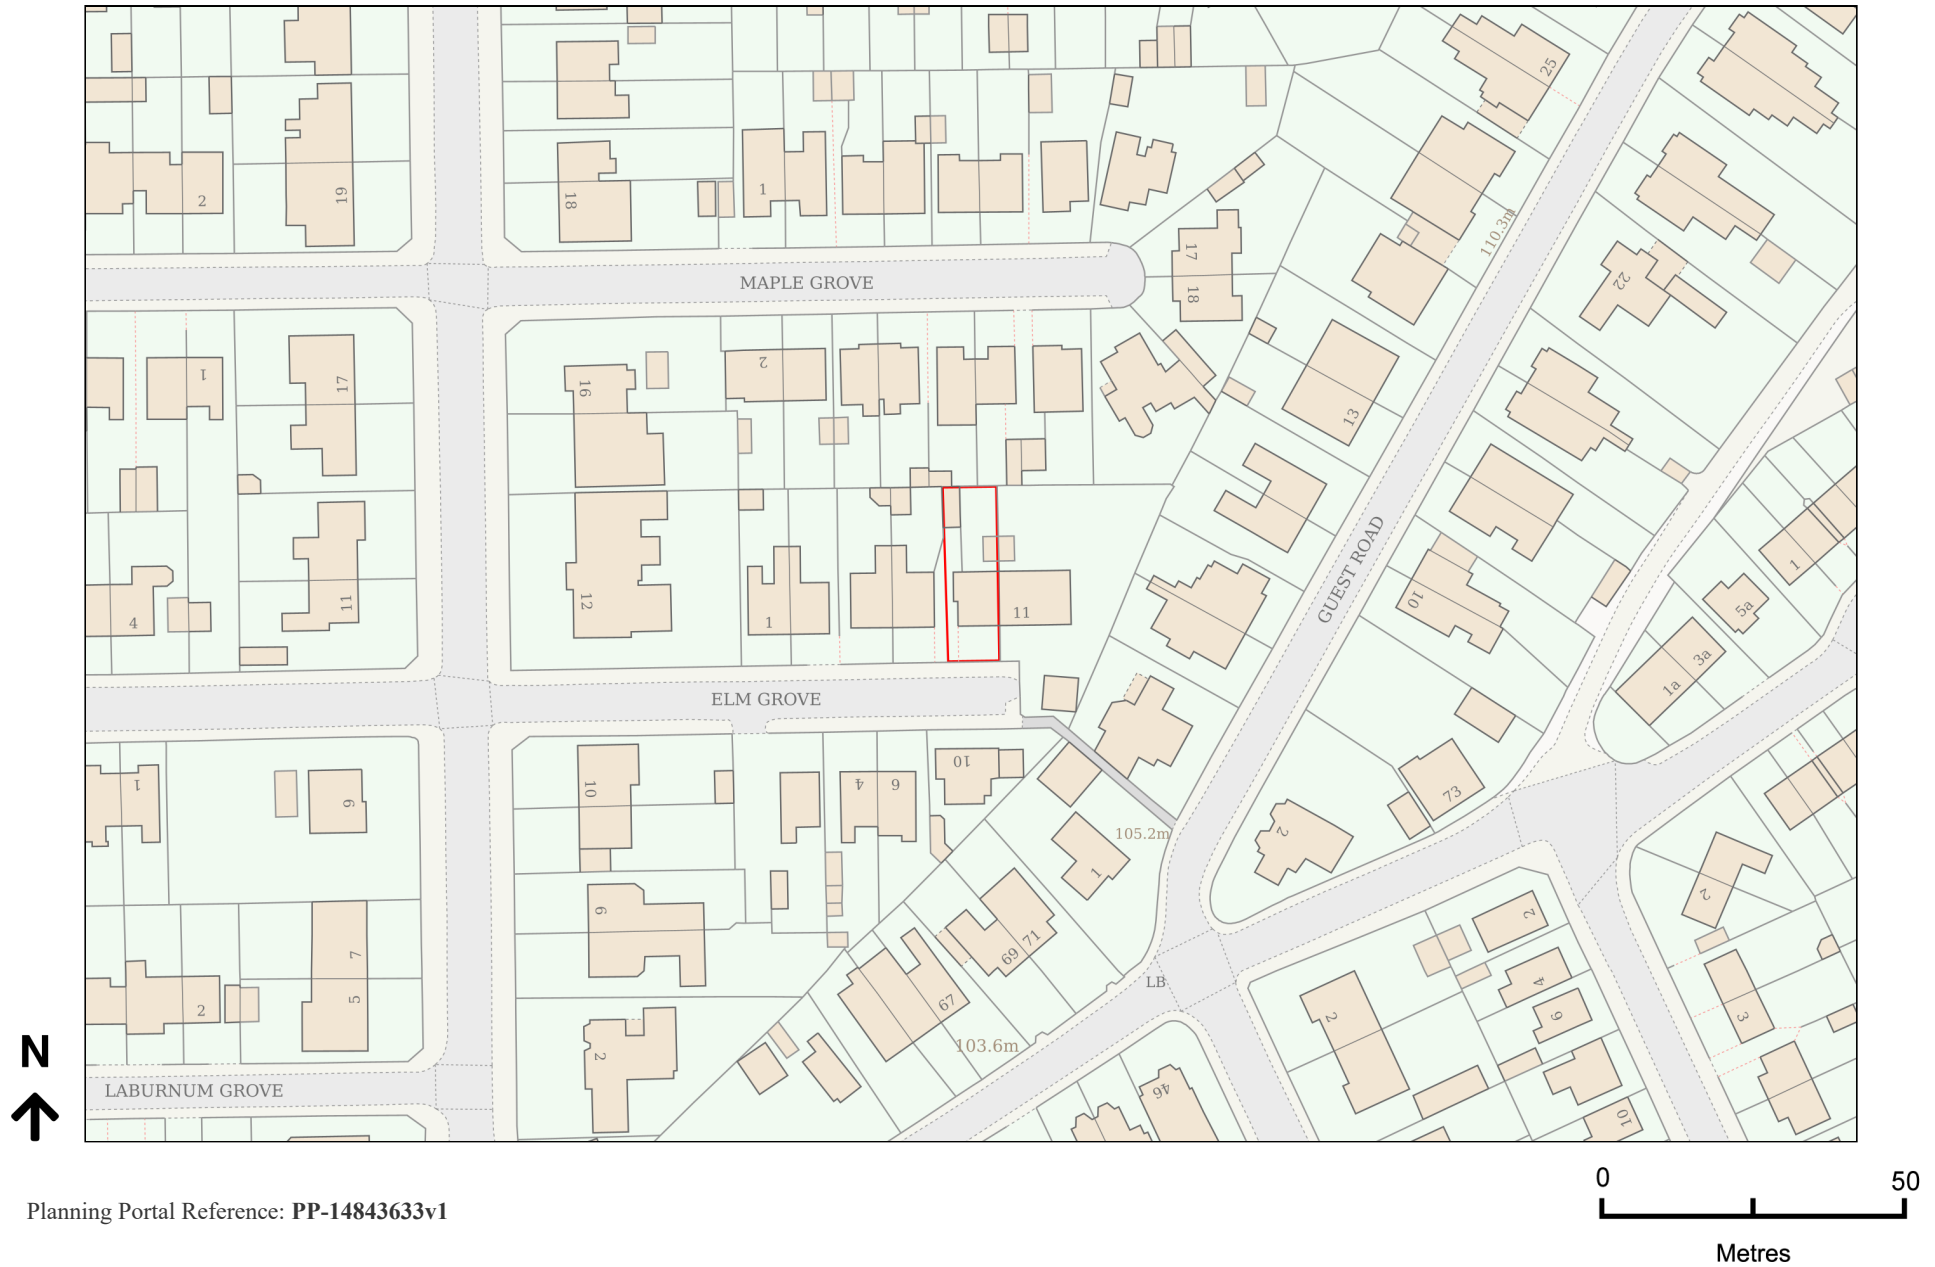

Planning Portal Reference: PP-14843633v1