




PLANNING

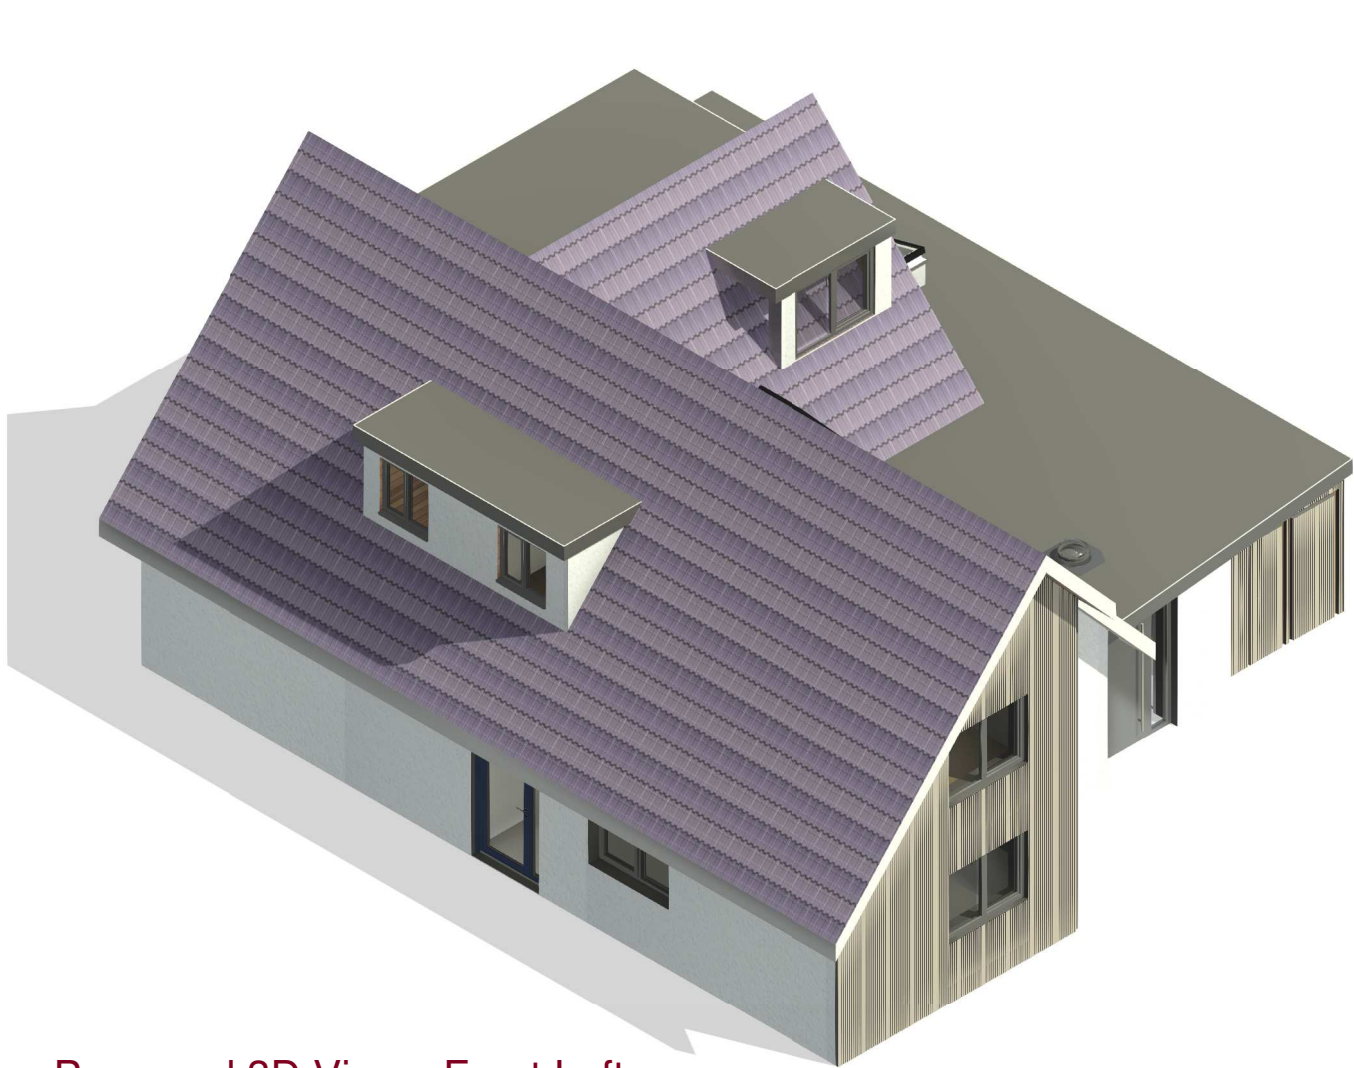


Proposed 3D View - Front Left

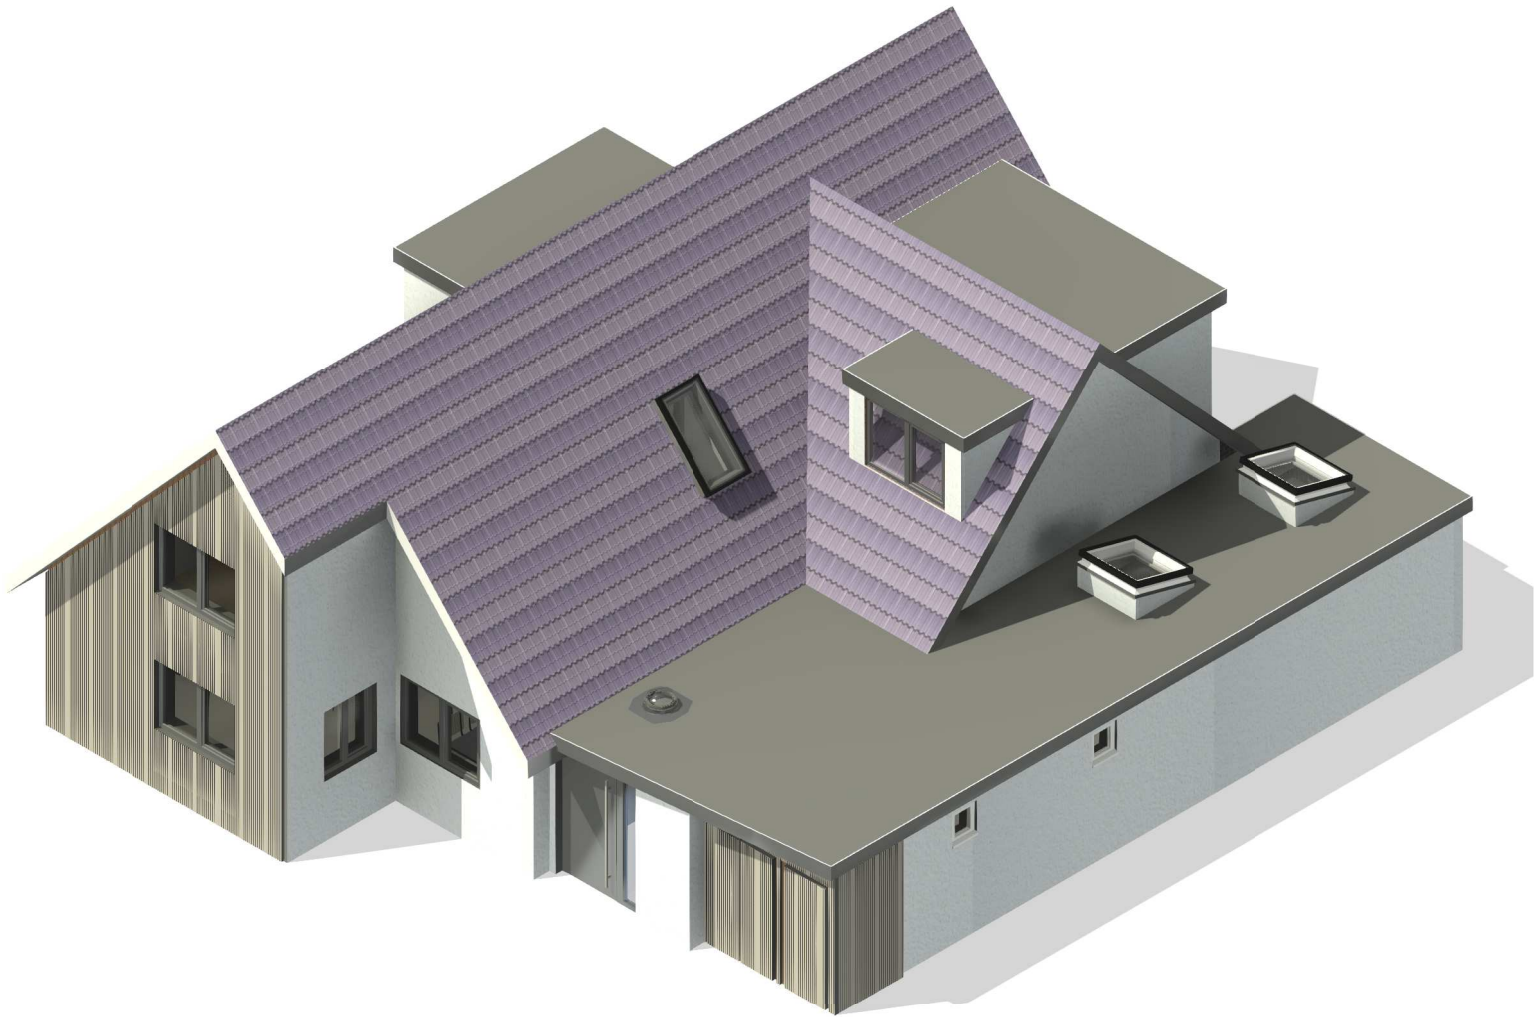

Proposed 3D View - Front Right

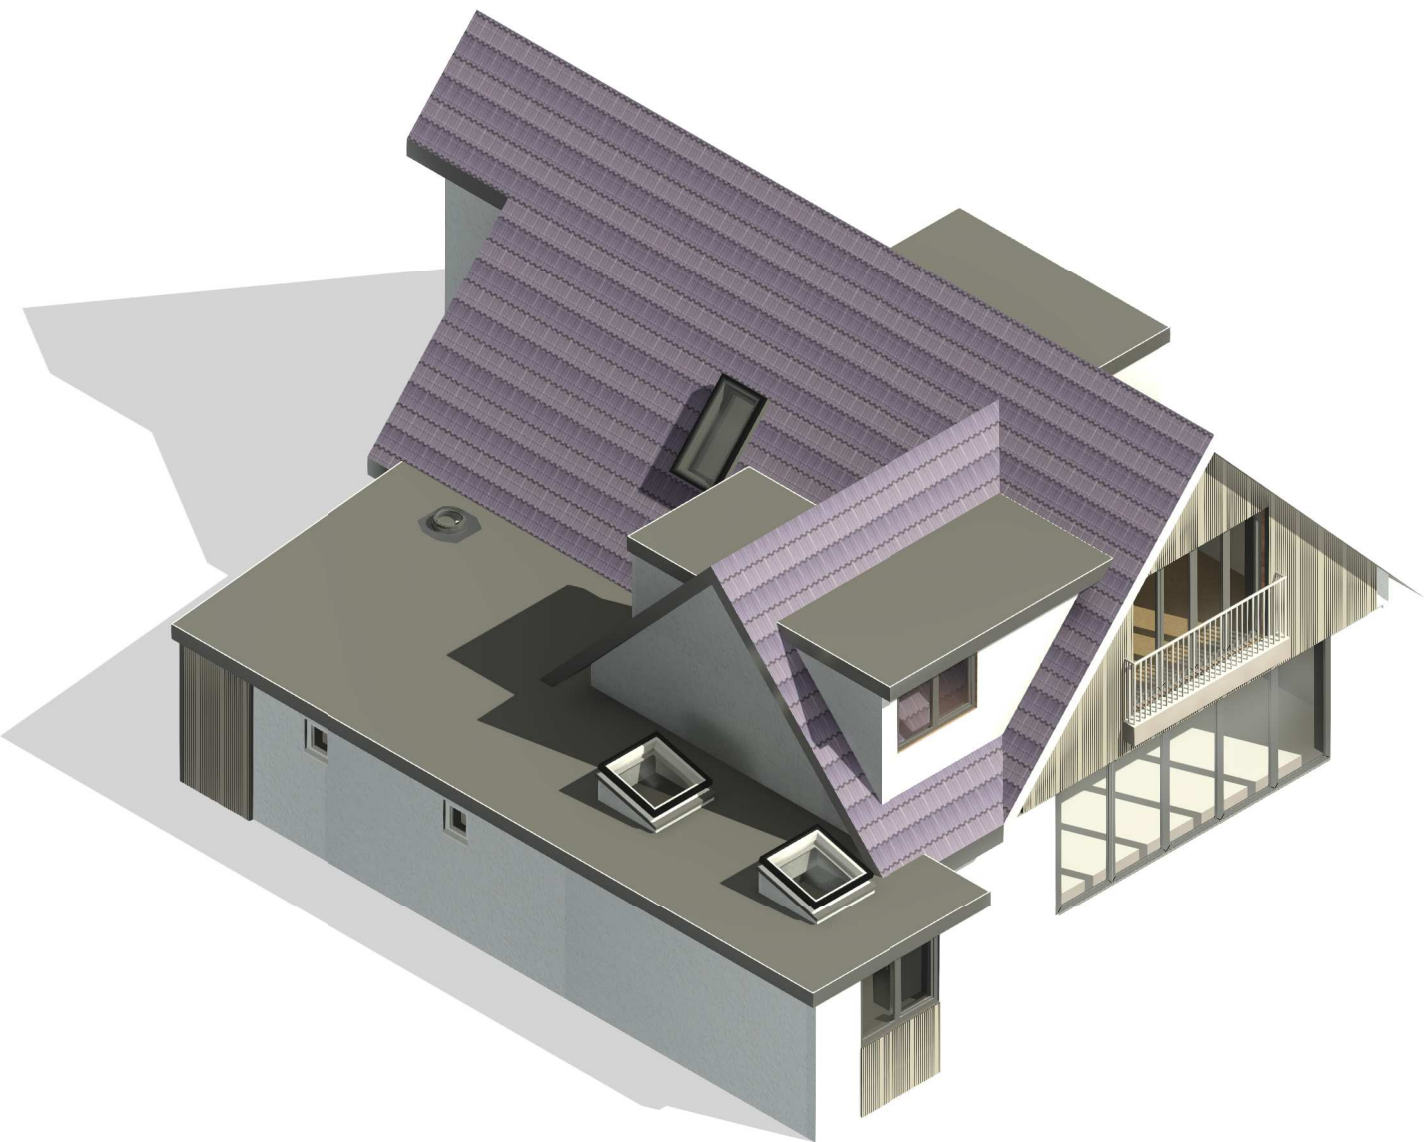

Proposed 3D View - Rear Right

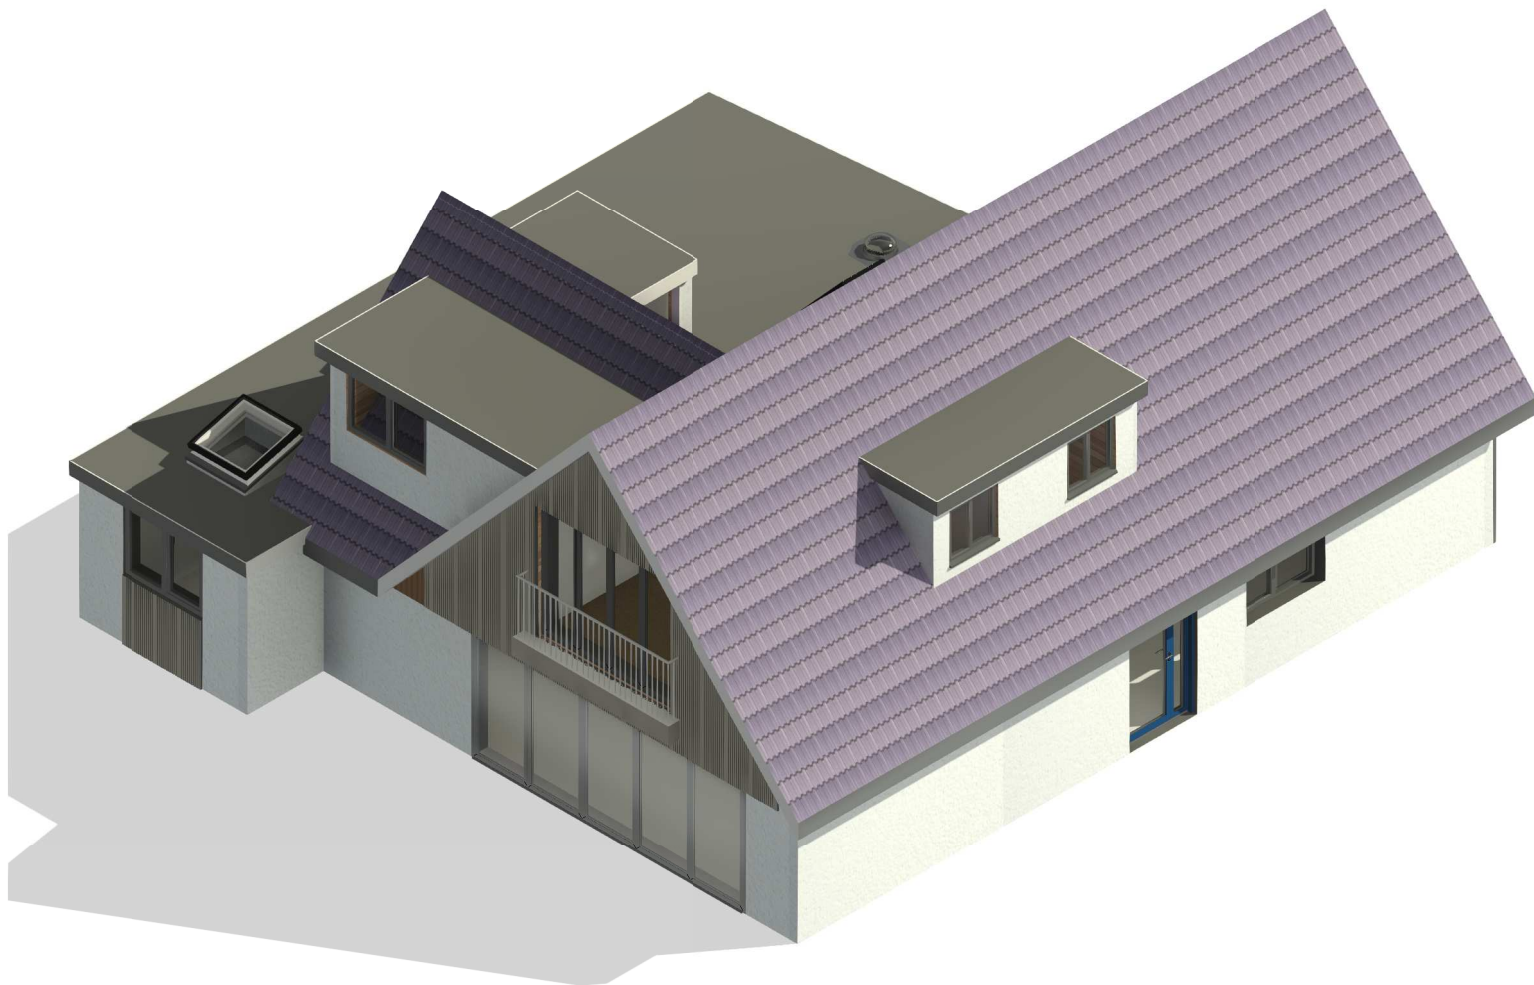

Proposed 3D View - Rear Left

Rev	Description	By	Chk	Date
Project:	Proposed Refurbishment at			
	8 Slaidburn Drive, Walshaw, Bury, BL8 3DG			
Title:	Proposed 3D Views			
Client:	Mr Toni Hankins			
Drawn By:	AL	Checked By:	NM	on
Original Size:	A2	Project Number:	22113	
Drawing Number:	B1-XX-DR-A-8101			REV



JENKINS DESIGN SERVICES LTD
2-4 HUGHTON STREET, BURY, BL9
01A
T:0161 761 7779
E:TEAM@JENKINSDESIGN.CO.UK