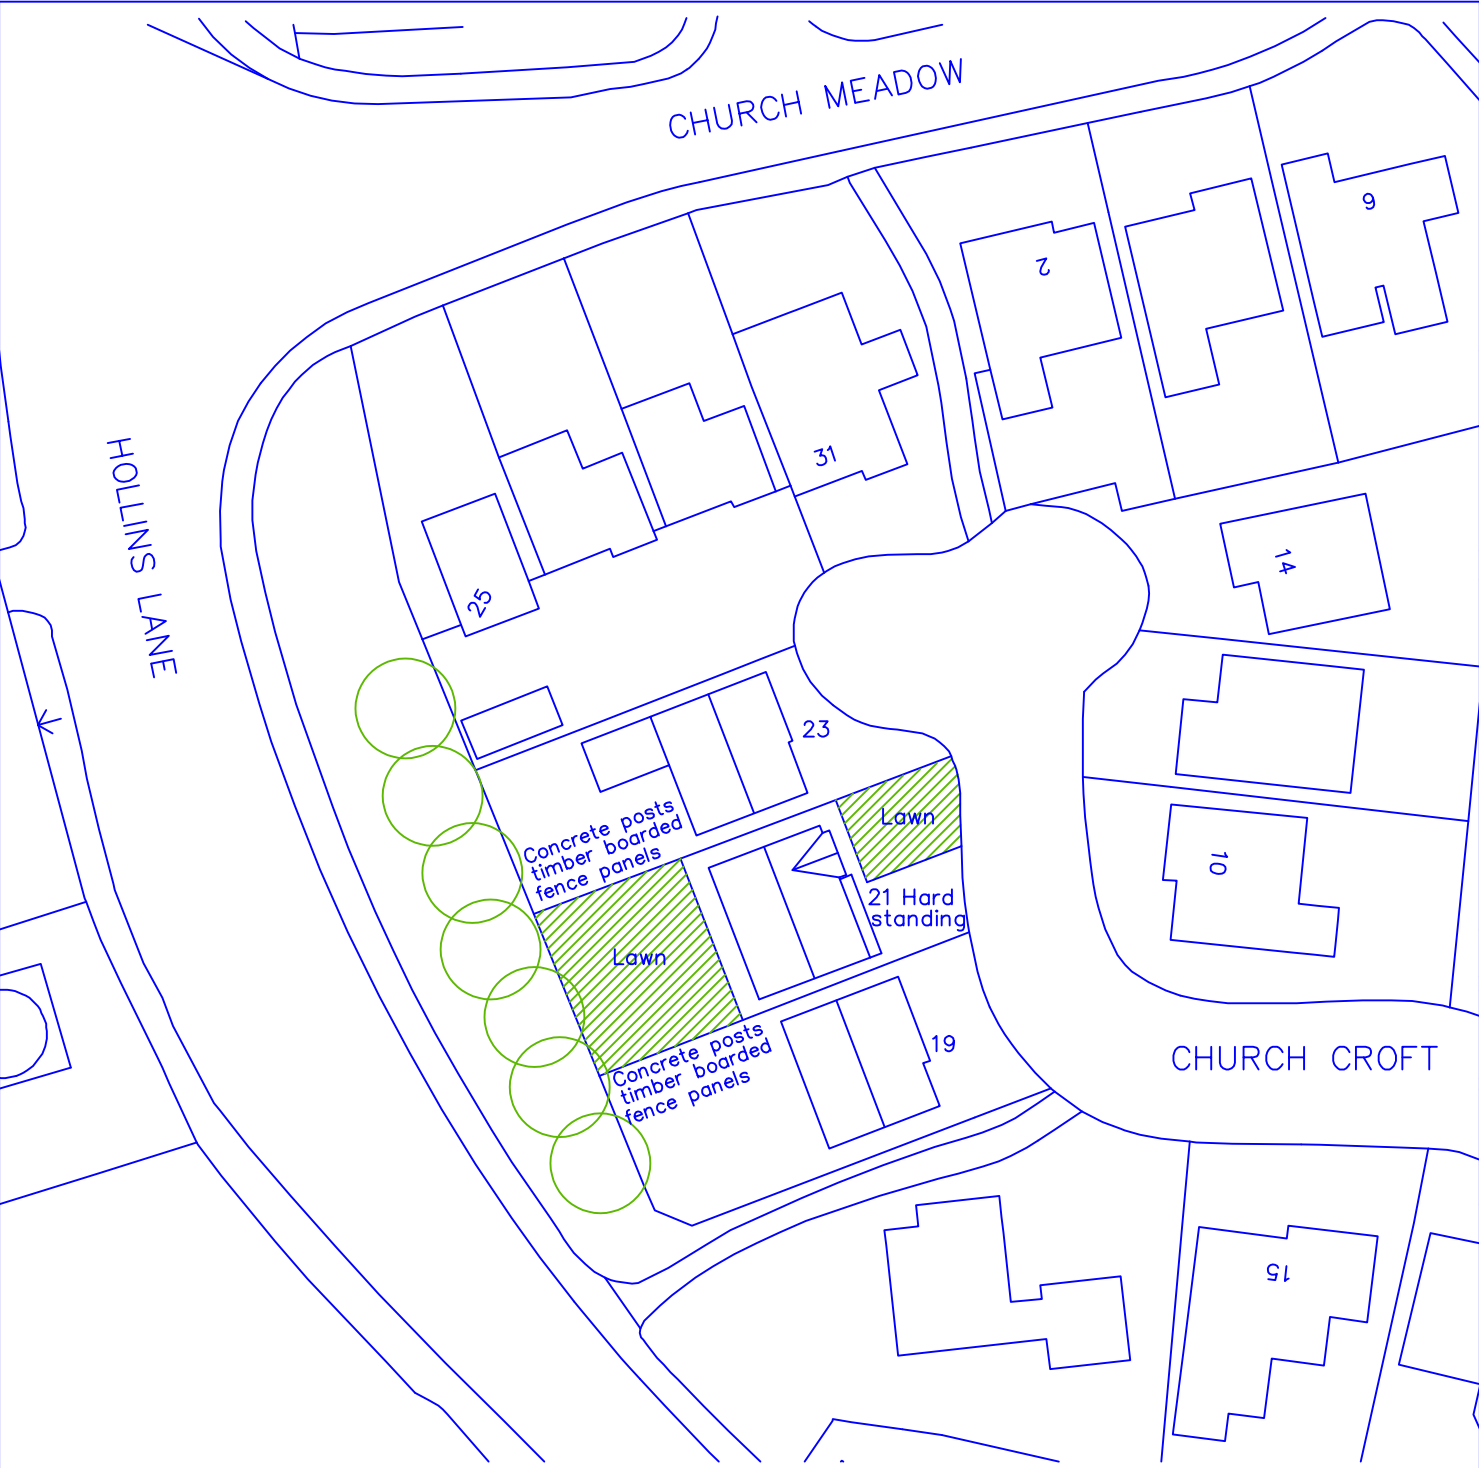
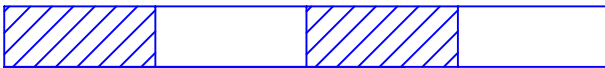


0 10 20 30 m

	
21 Church Croft Unsworth Bury BL9 8JD	scale 1:500 at A4 November 2024
AD7-03	Existing Block Plan
P P Y design Ltd	