


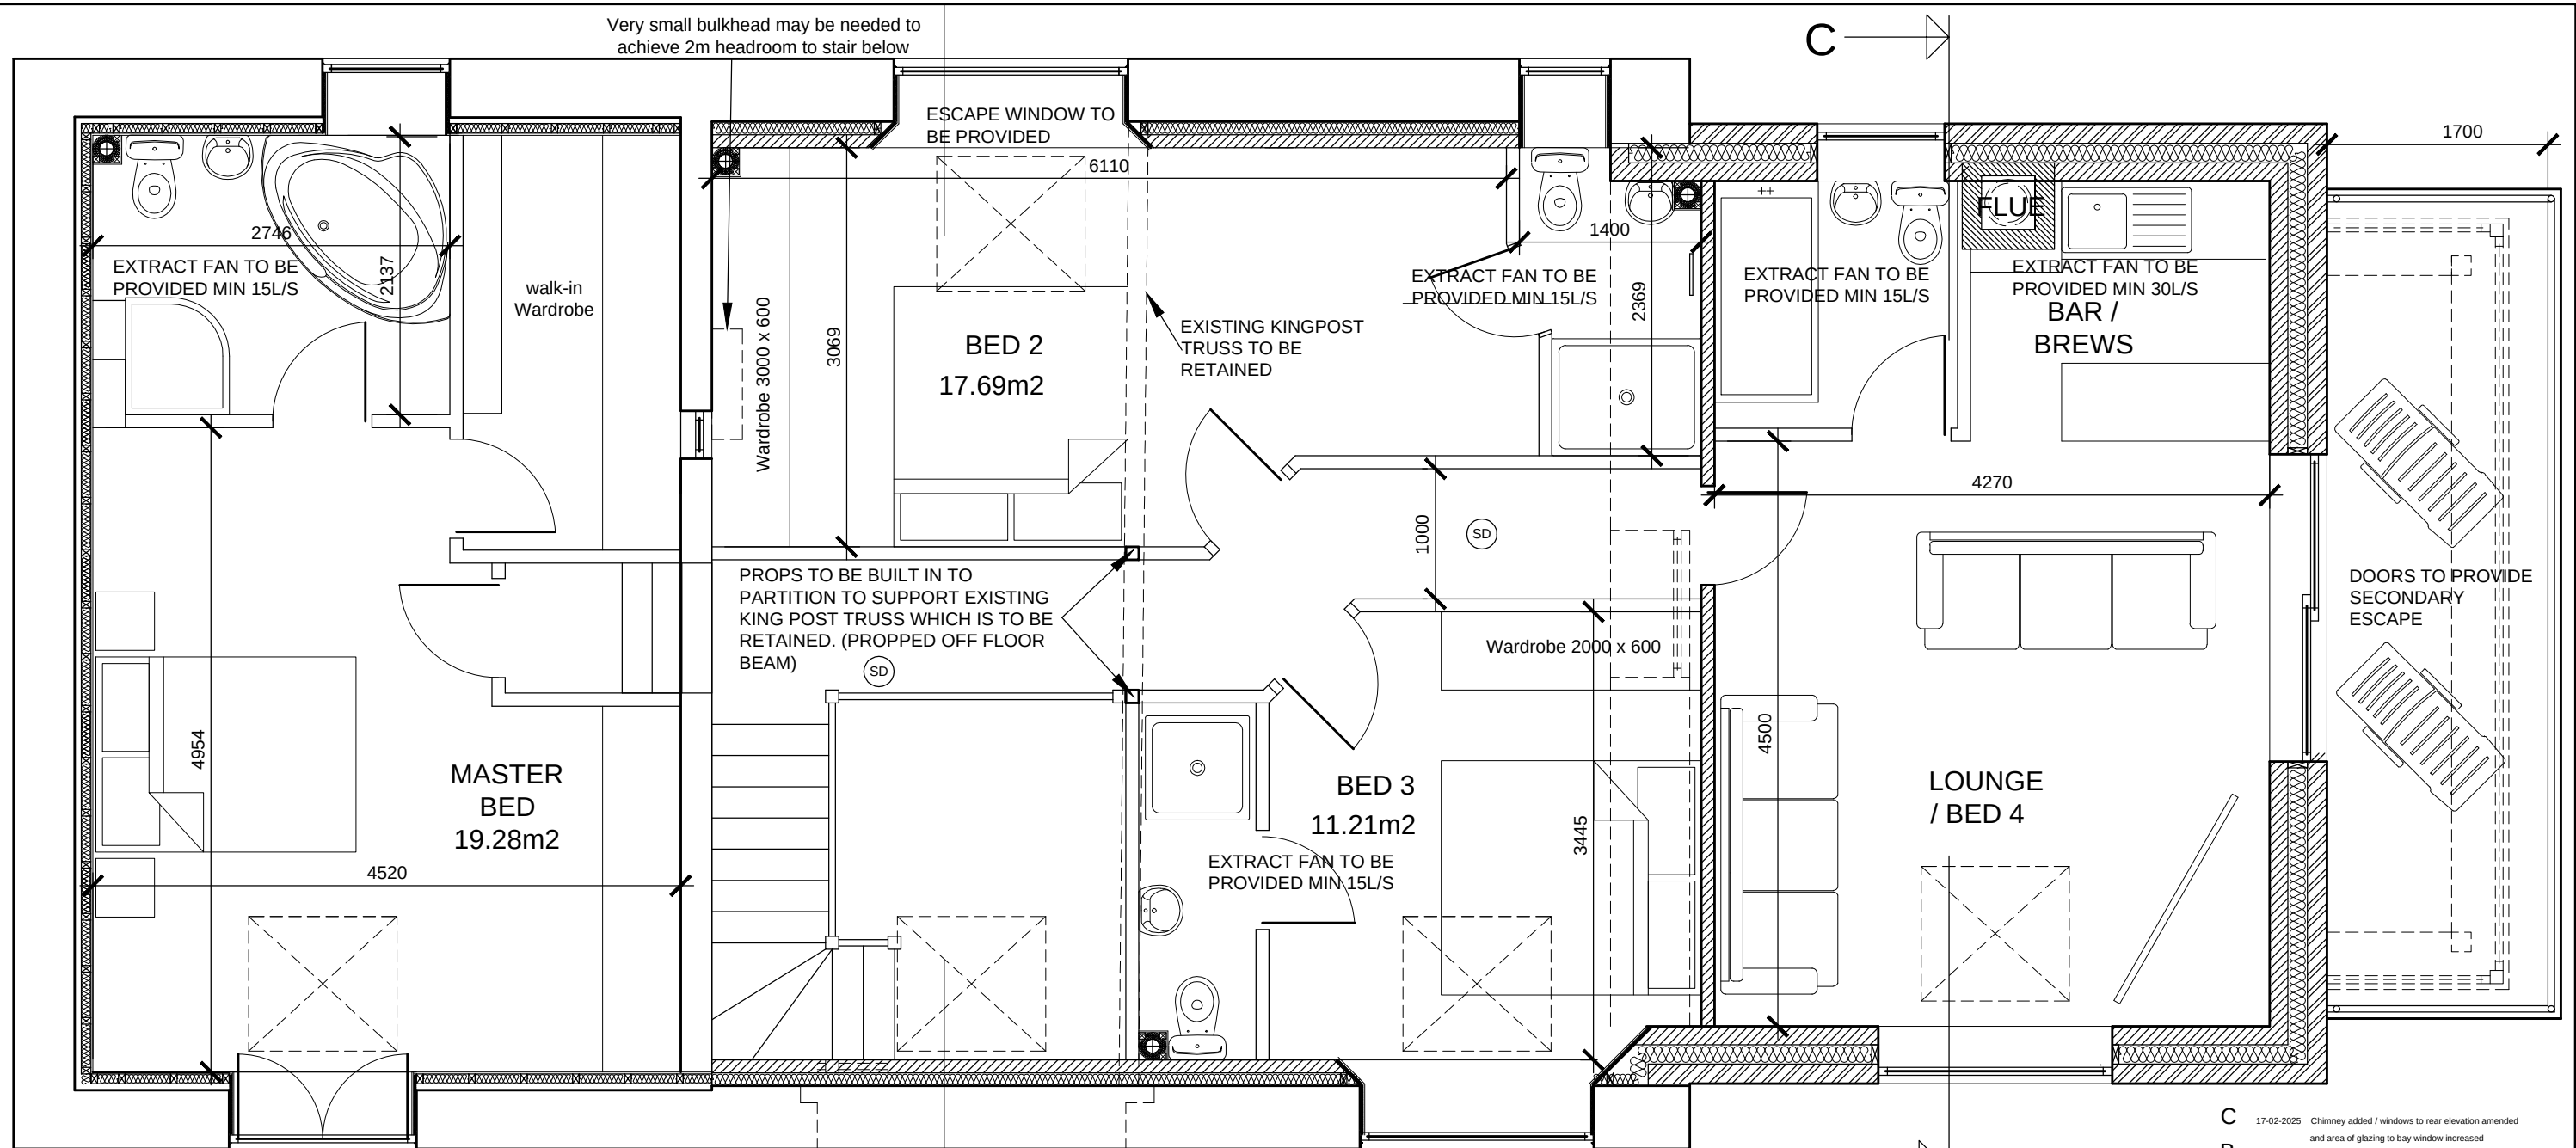

# PROPOSED F.F. PLAN

FRONT OF HOUSE

B A

