




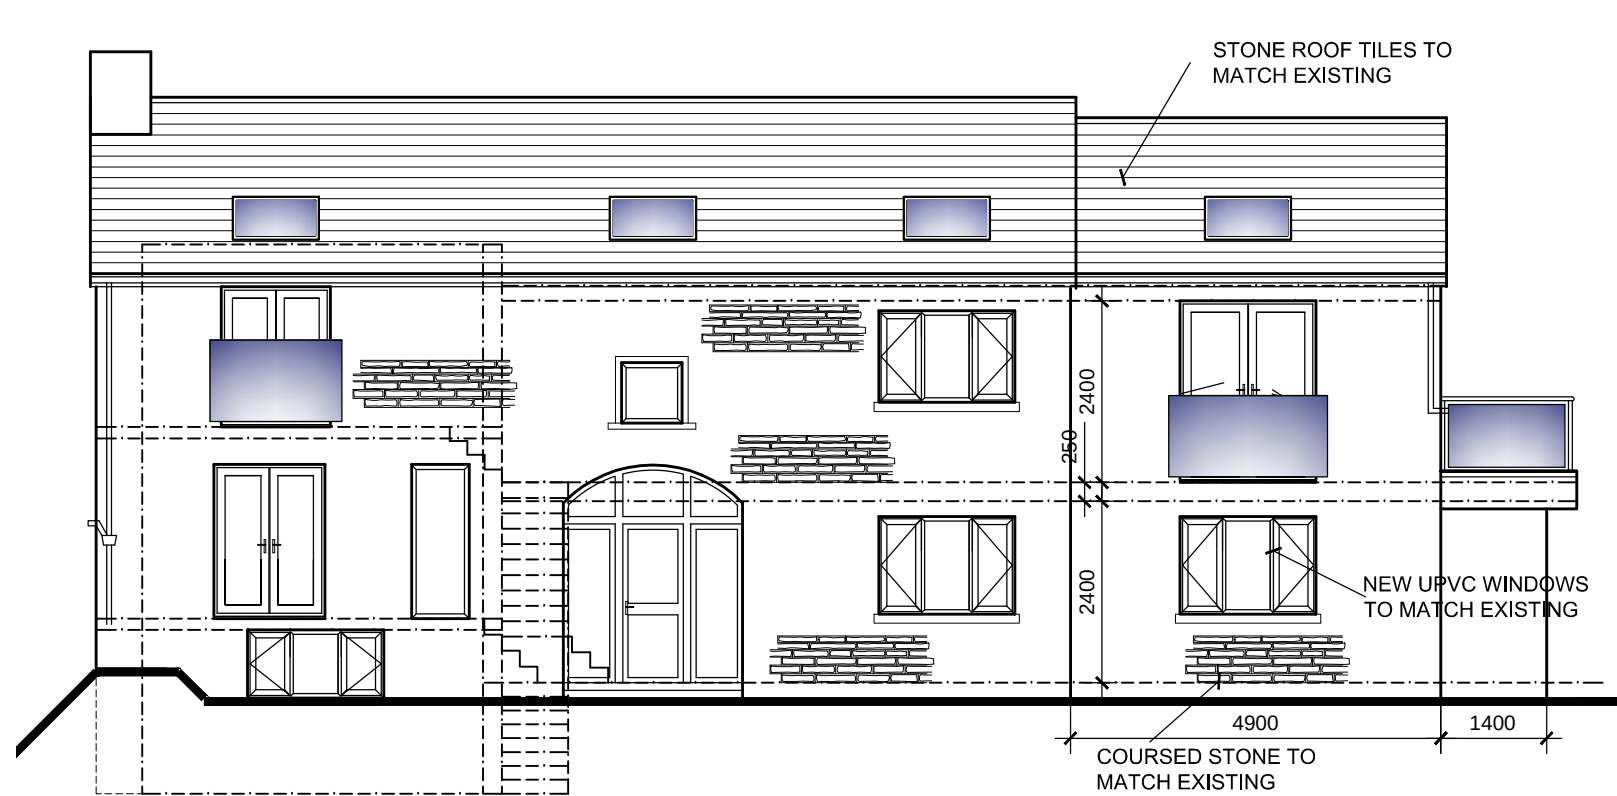


PROPOSED FRONT (South Facing)

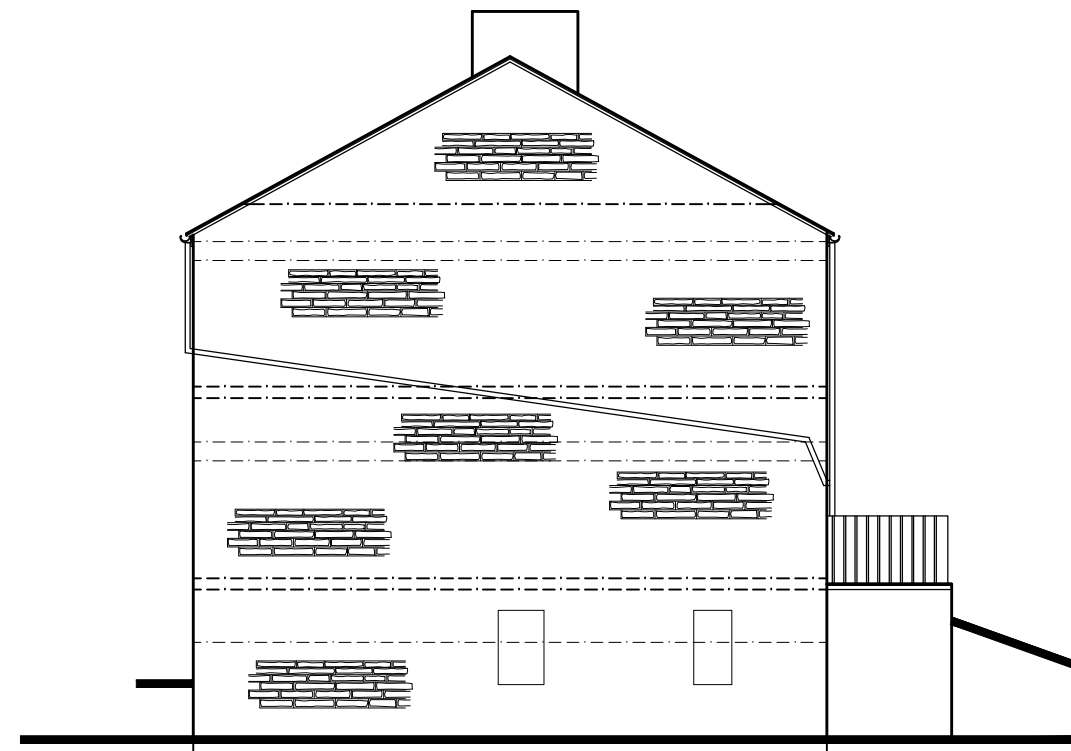

PROPOSED SIDE (West Facing)

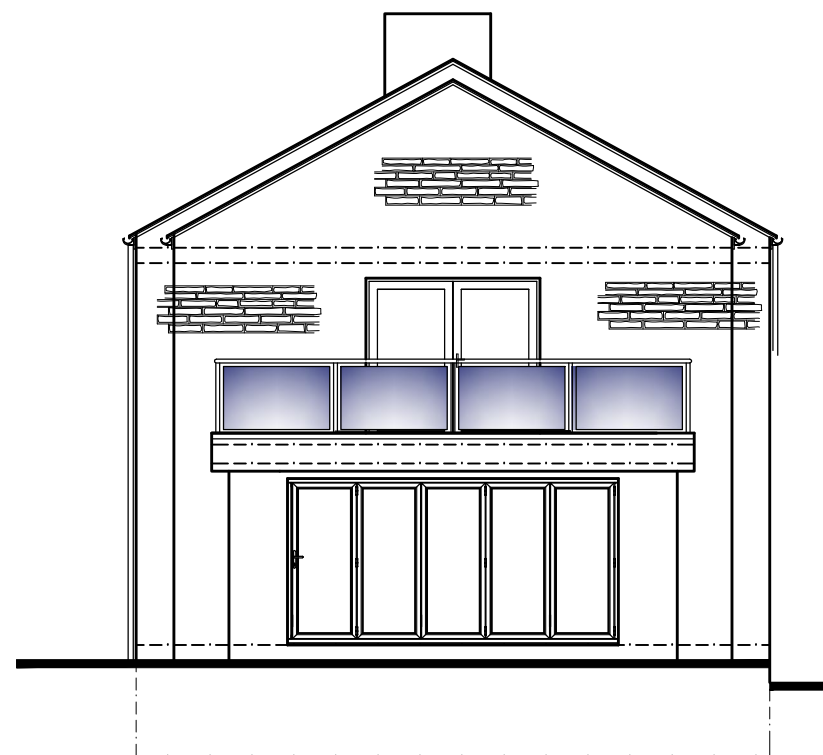

PROPOSED SIDE (East Facing)

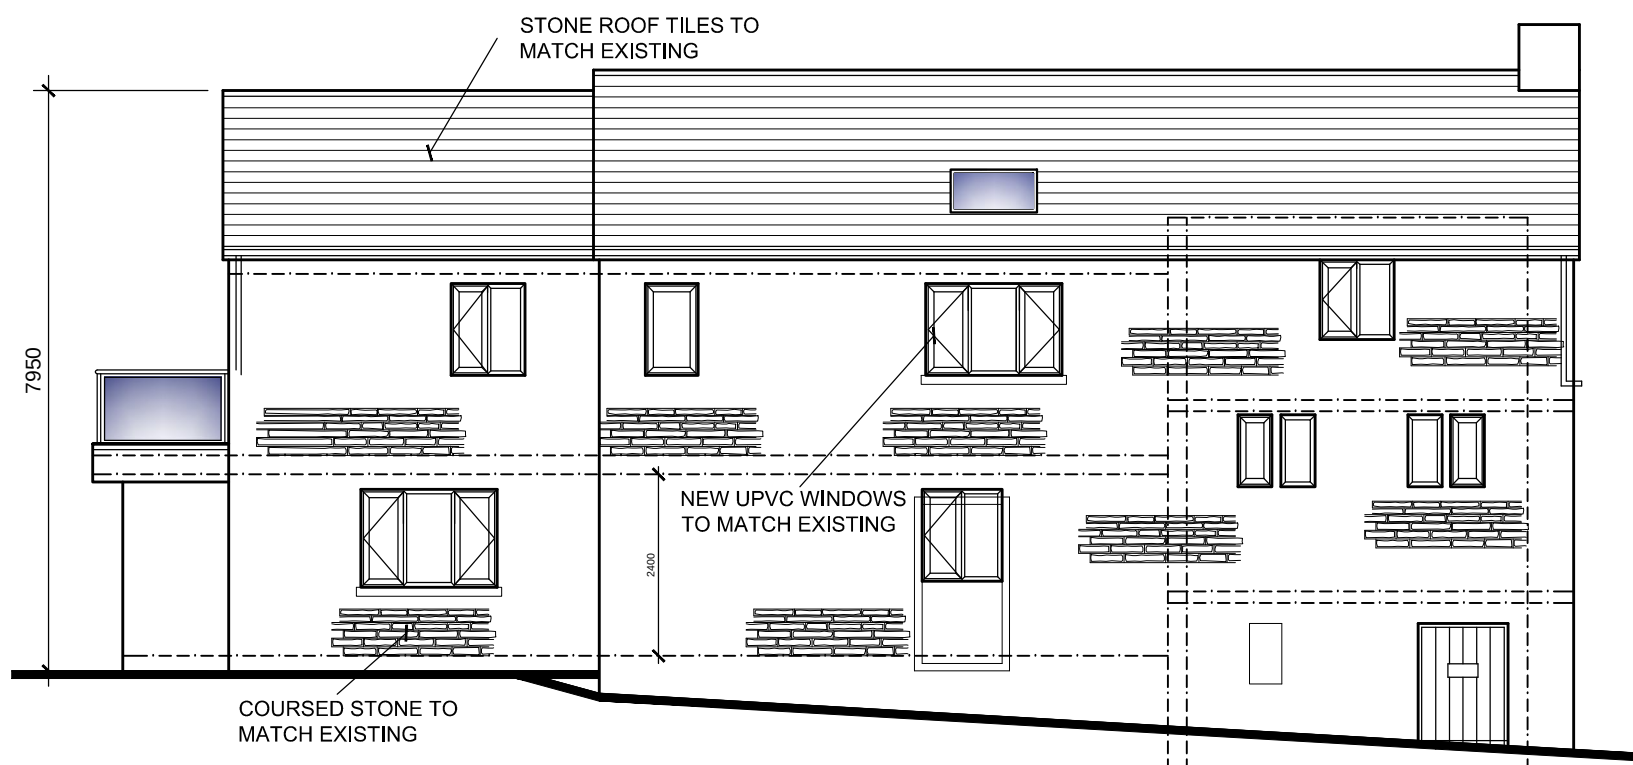

PROPOSED REAR (North Facing)

METRES
0 1 2
SCALE 1:100

PLANNING			
B	19-10-2024	Extension length increased 600mm, and bay length increased by 200mm	
A	19-10-2024	Extension front and rear walls setback 500mm, and roof height reduced. Balcony set in 1m each side from original. (Bay below reduced in size, 225mm each side.) 2nd Window omitted from Bed 2. (Ensuite window also amended.)	
REV	DATE	AMENDMENTS	INT
Harry Jackson Claraview 874 Bradshaw Road Turton, Nr. Bolton BL7 0HR Mobile: 07931 321879 Email harryjacks84@hotmail.com			
CLIENT		Mr Joe Mannion	
ADDRESS		Height Barn Cottage, Harwood Road Walshaw, Bury, BL8 3PR	
PROJECT		Extension	
TITLE		Proposed Elevations (As Approved)	
DRAWING No.	7	REV	B
SCALES	1:100	DATE	May 2024
DRAWN BY	BE	SHEET SIZE	A3
CHECKED BY	HJ	COPYRIGHT	©