



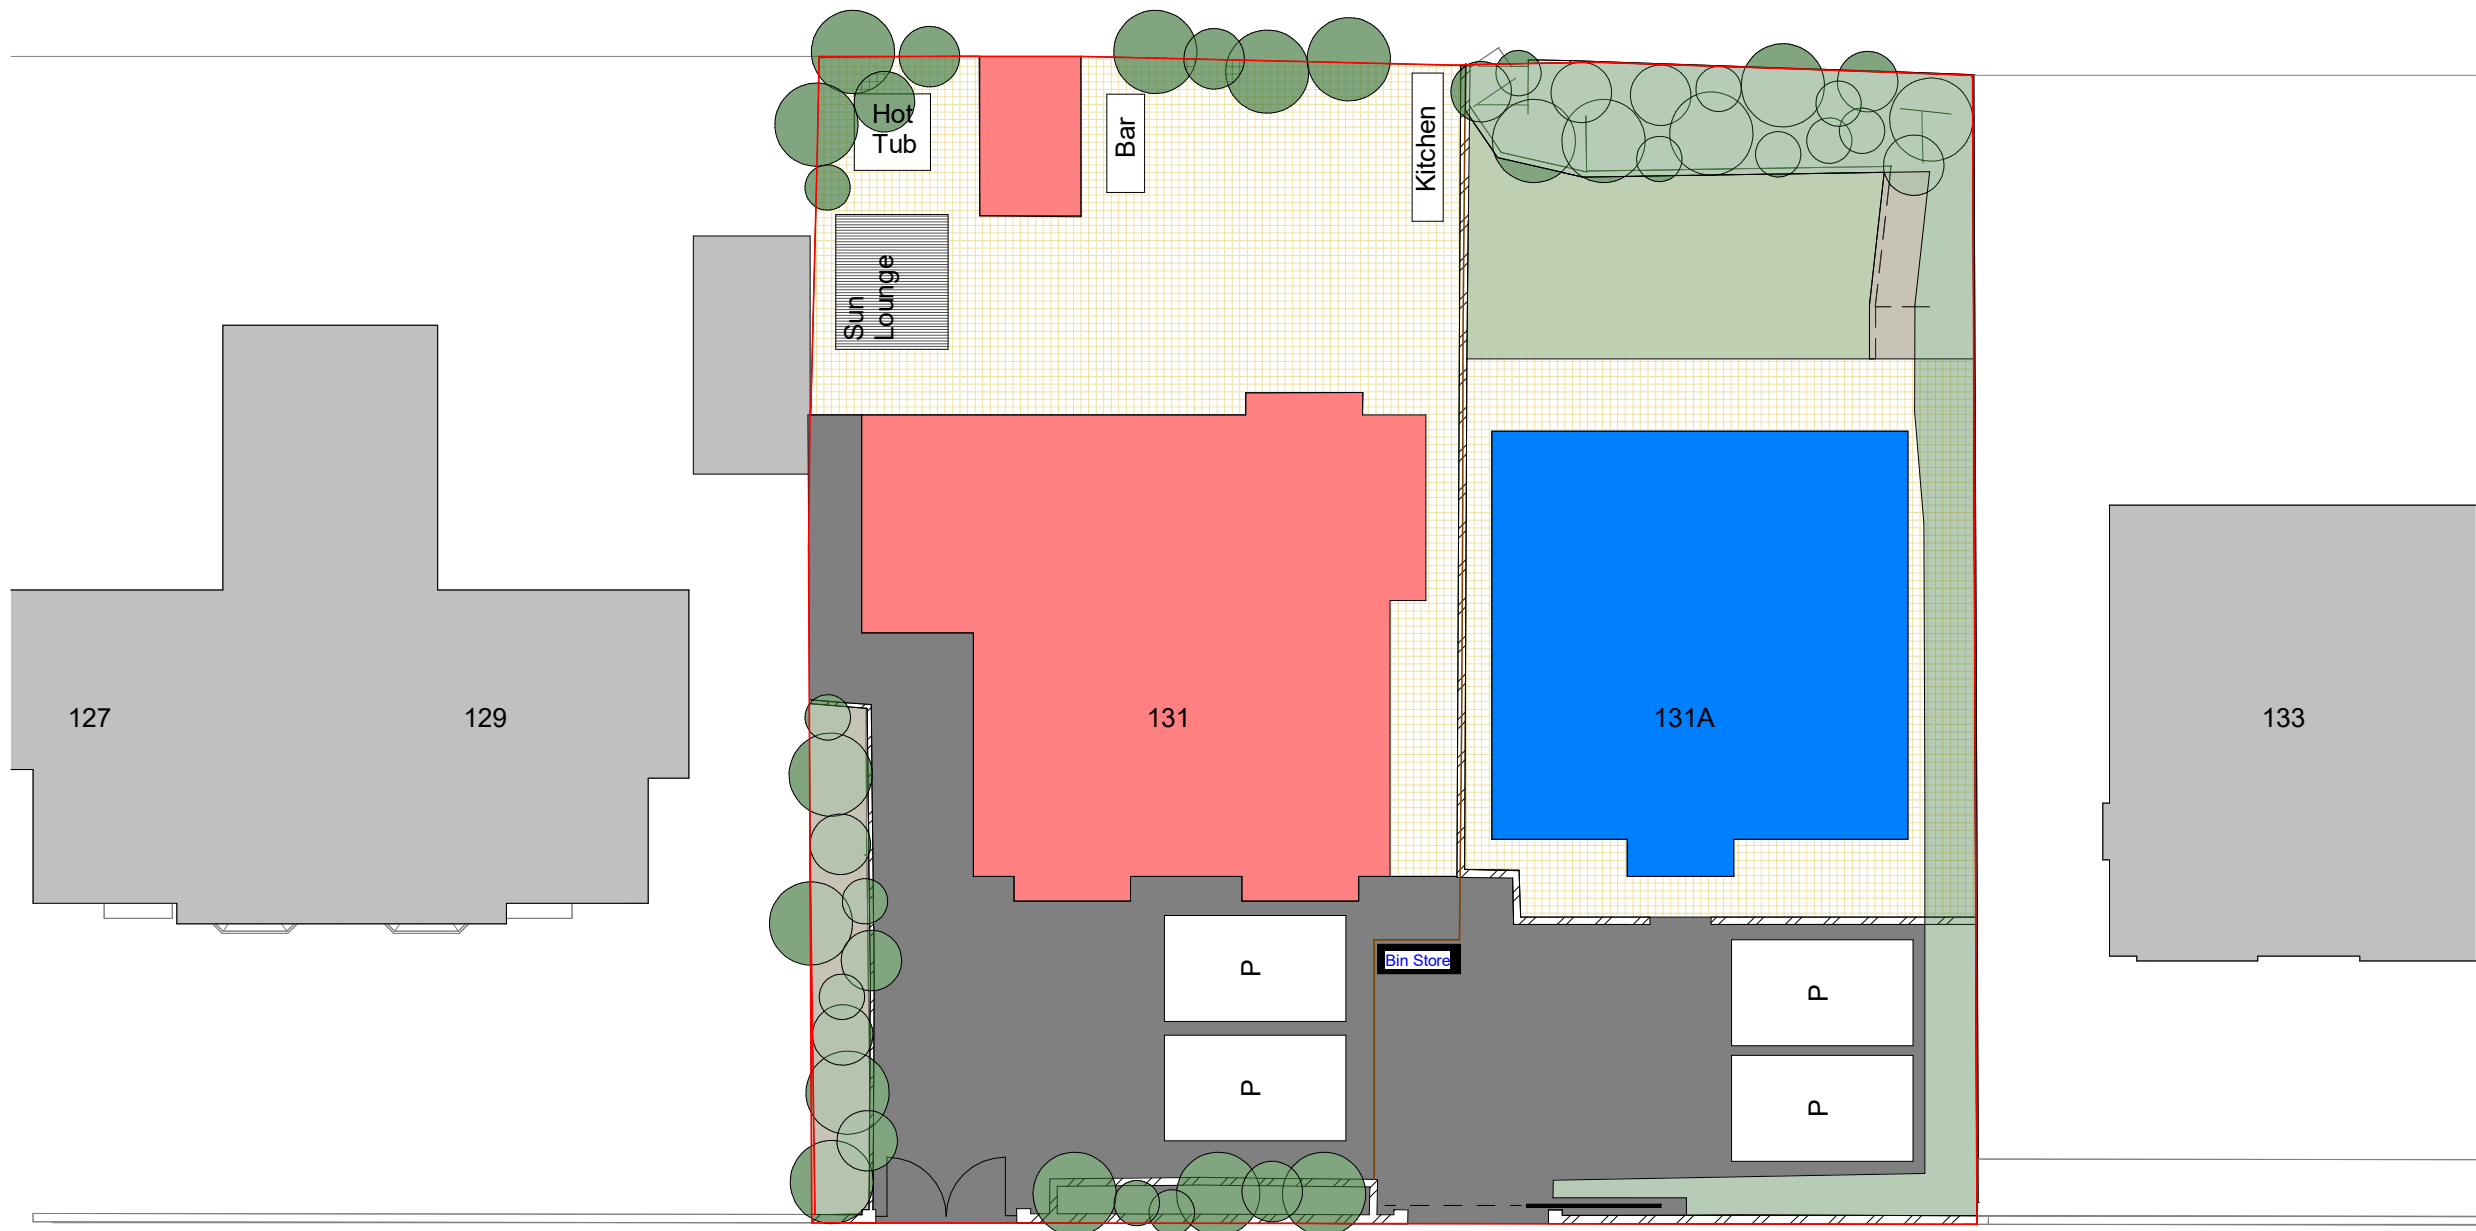

- Site Key
- Grass
 - Paving Stones
 - Driveway
 - Timber Fencing
 - Brickwork
 - Hedges
 - Trees
 - Parking
 - Existing Building
 - Proposed Building

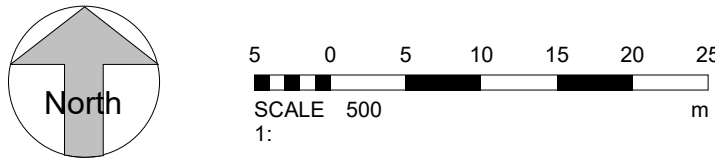

1 Site - Existing
1 : 200

2 Site - Proposed
1 : 200

1	Bins	15/10/2024	SG
No.	Description	Date	Initial

PROJECT			131 Radcliffe New Road			
TITLE			Site - Existing & Proposed			
STATUS			DESIGN			
DRAWN BY	DATE	SCALE (@ A1)				
CB	26/07/2024	As indicated				
PROJECT NUMBER	DRAWING NUMBER	REV				
GSS24100.1	502	1				
GOLD SKETCH						
S T U D I O S						
www.goldsketch.co.uk info@goldsketch.co.uk 0161 792 9595						
NOTES						
© COPYRIGHT ALL RIGHTS RESERVED. THIS DRAWING IS NOT TO BE REPRODUCED WITHOUT PRIOR WRITTEN CONSENT. DRAWING TO BE USED FOR THE STATUS INDICATED ONLY. COPIED/REPRODUCED WITHOUT PERMISSION IS PROHIBITED. ALL DIMENSIONS ARE TO THE CENTERLINE UNLESS OTHERWISE SPECIFIED. ALL DIMENSIONS ARE IN METERS UNLESS OTHERWISE SPECIFIED. ALL DIMENSIONS ON THIS DRAWING ARE IN MILLIMETERS UNLESS OTHERWISE SPECIFIED.						