





3 Front - Proposed
1 : 50




5 Rear - Proposed
1 : 50

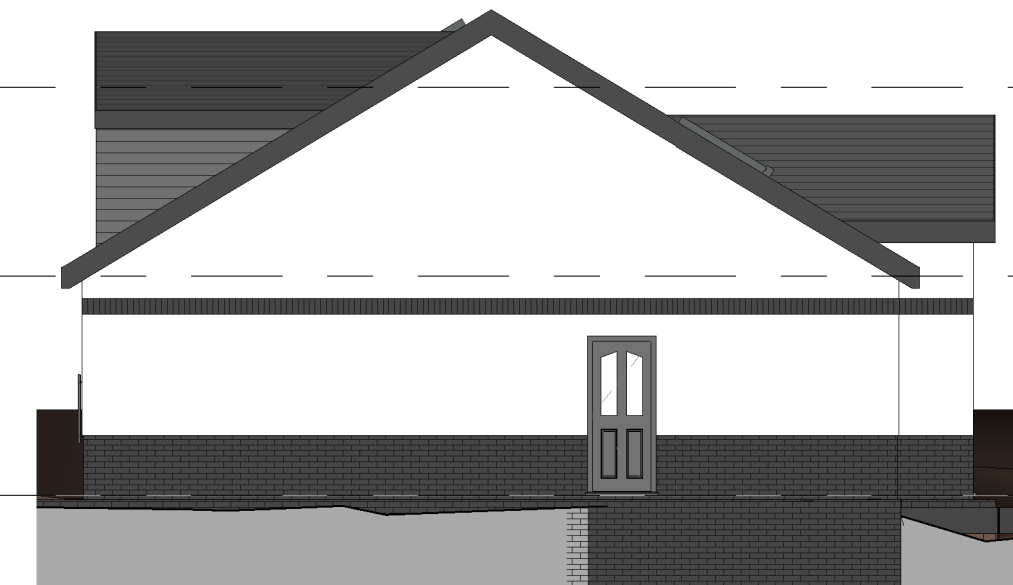


4 Left Side - Proposed
1 : 100

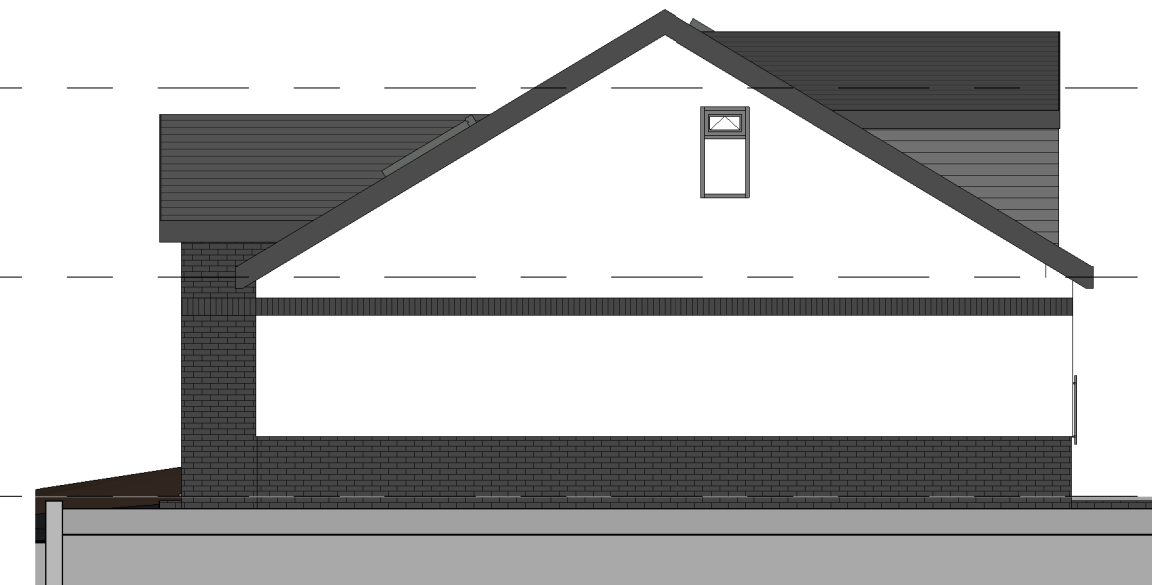

6 Right Side - Proposed
1 : 100

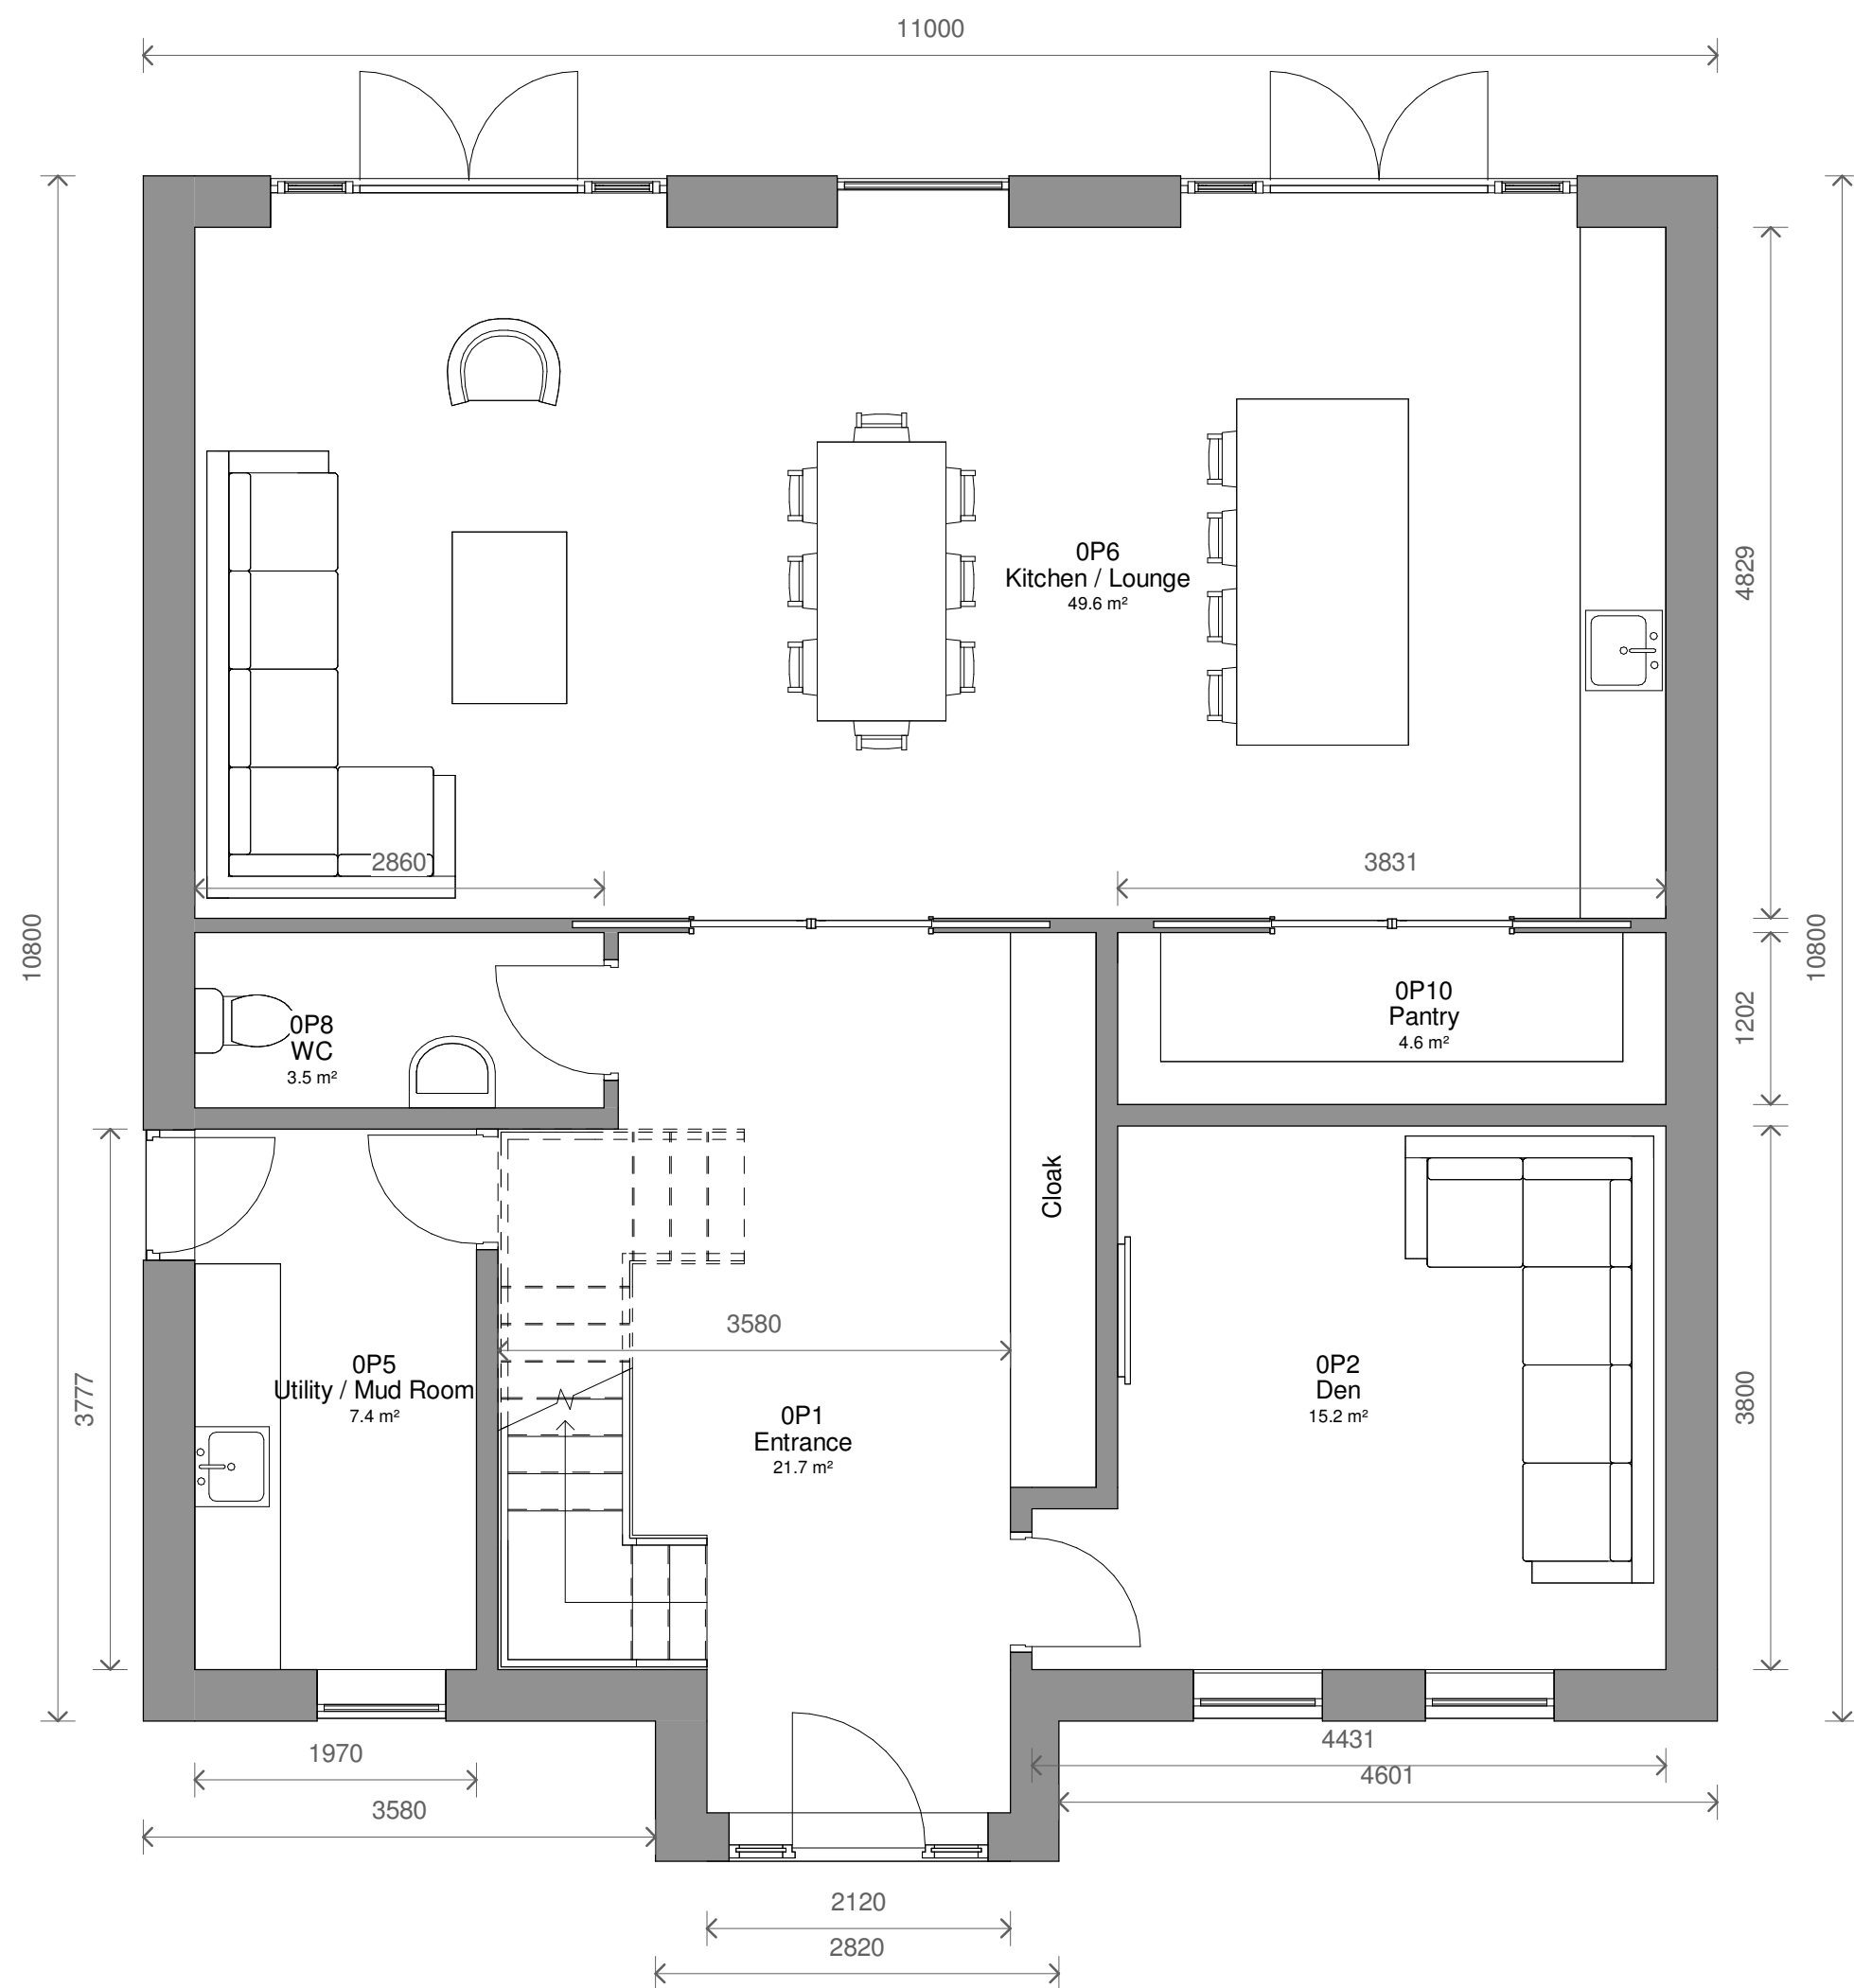

1 Level 0 - Proposed
1 : 50

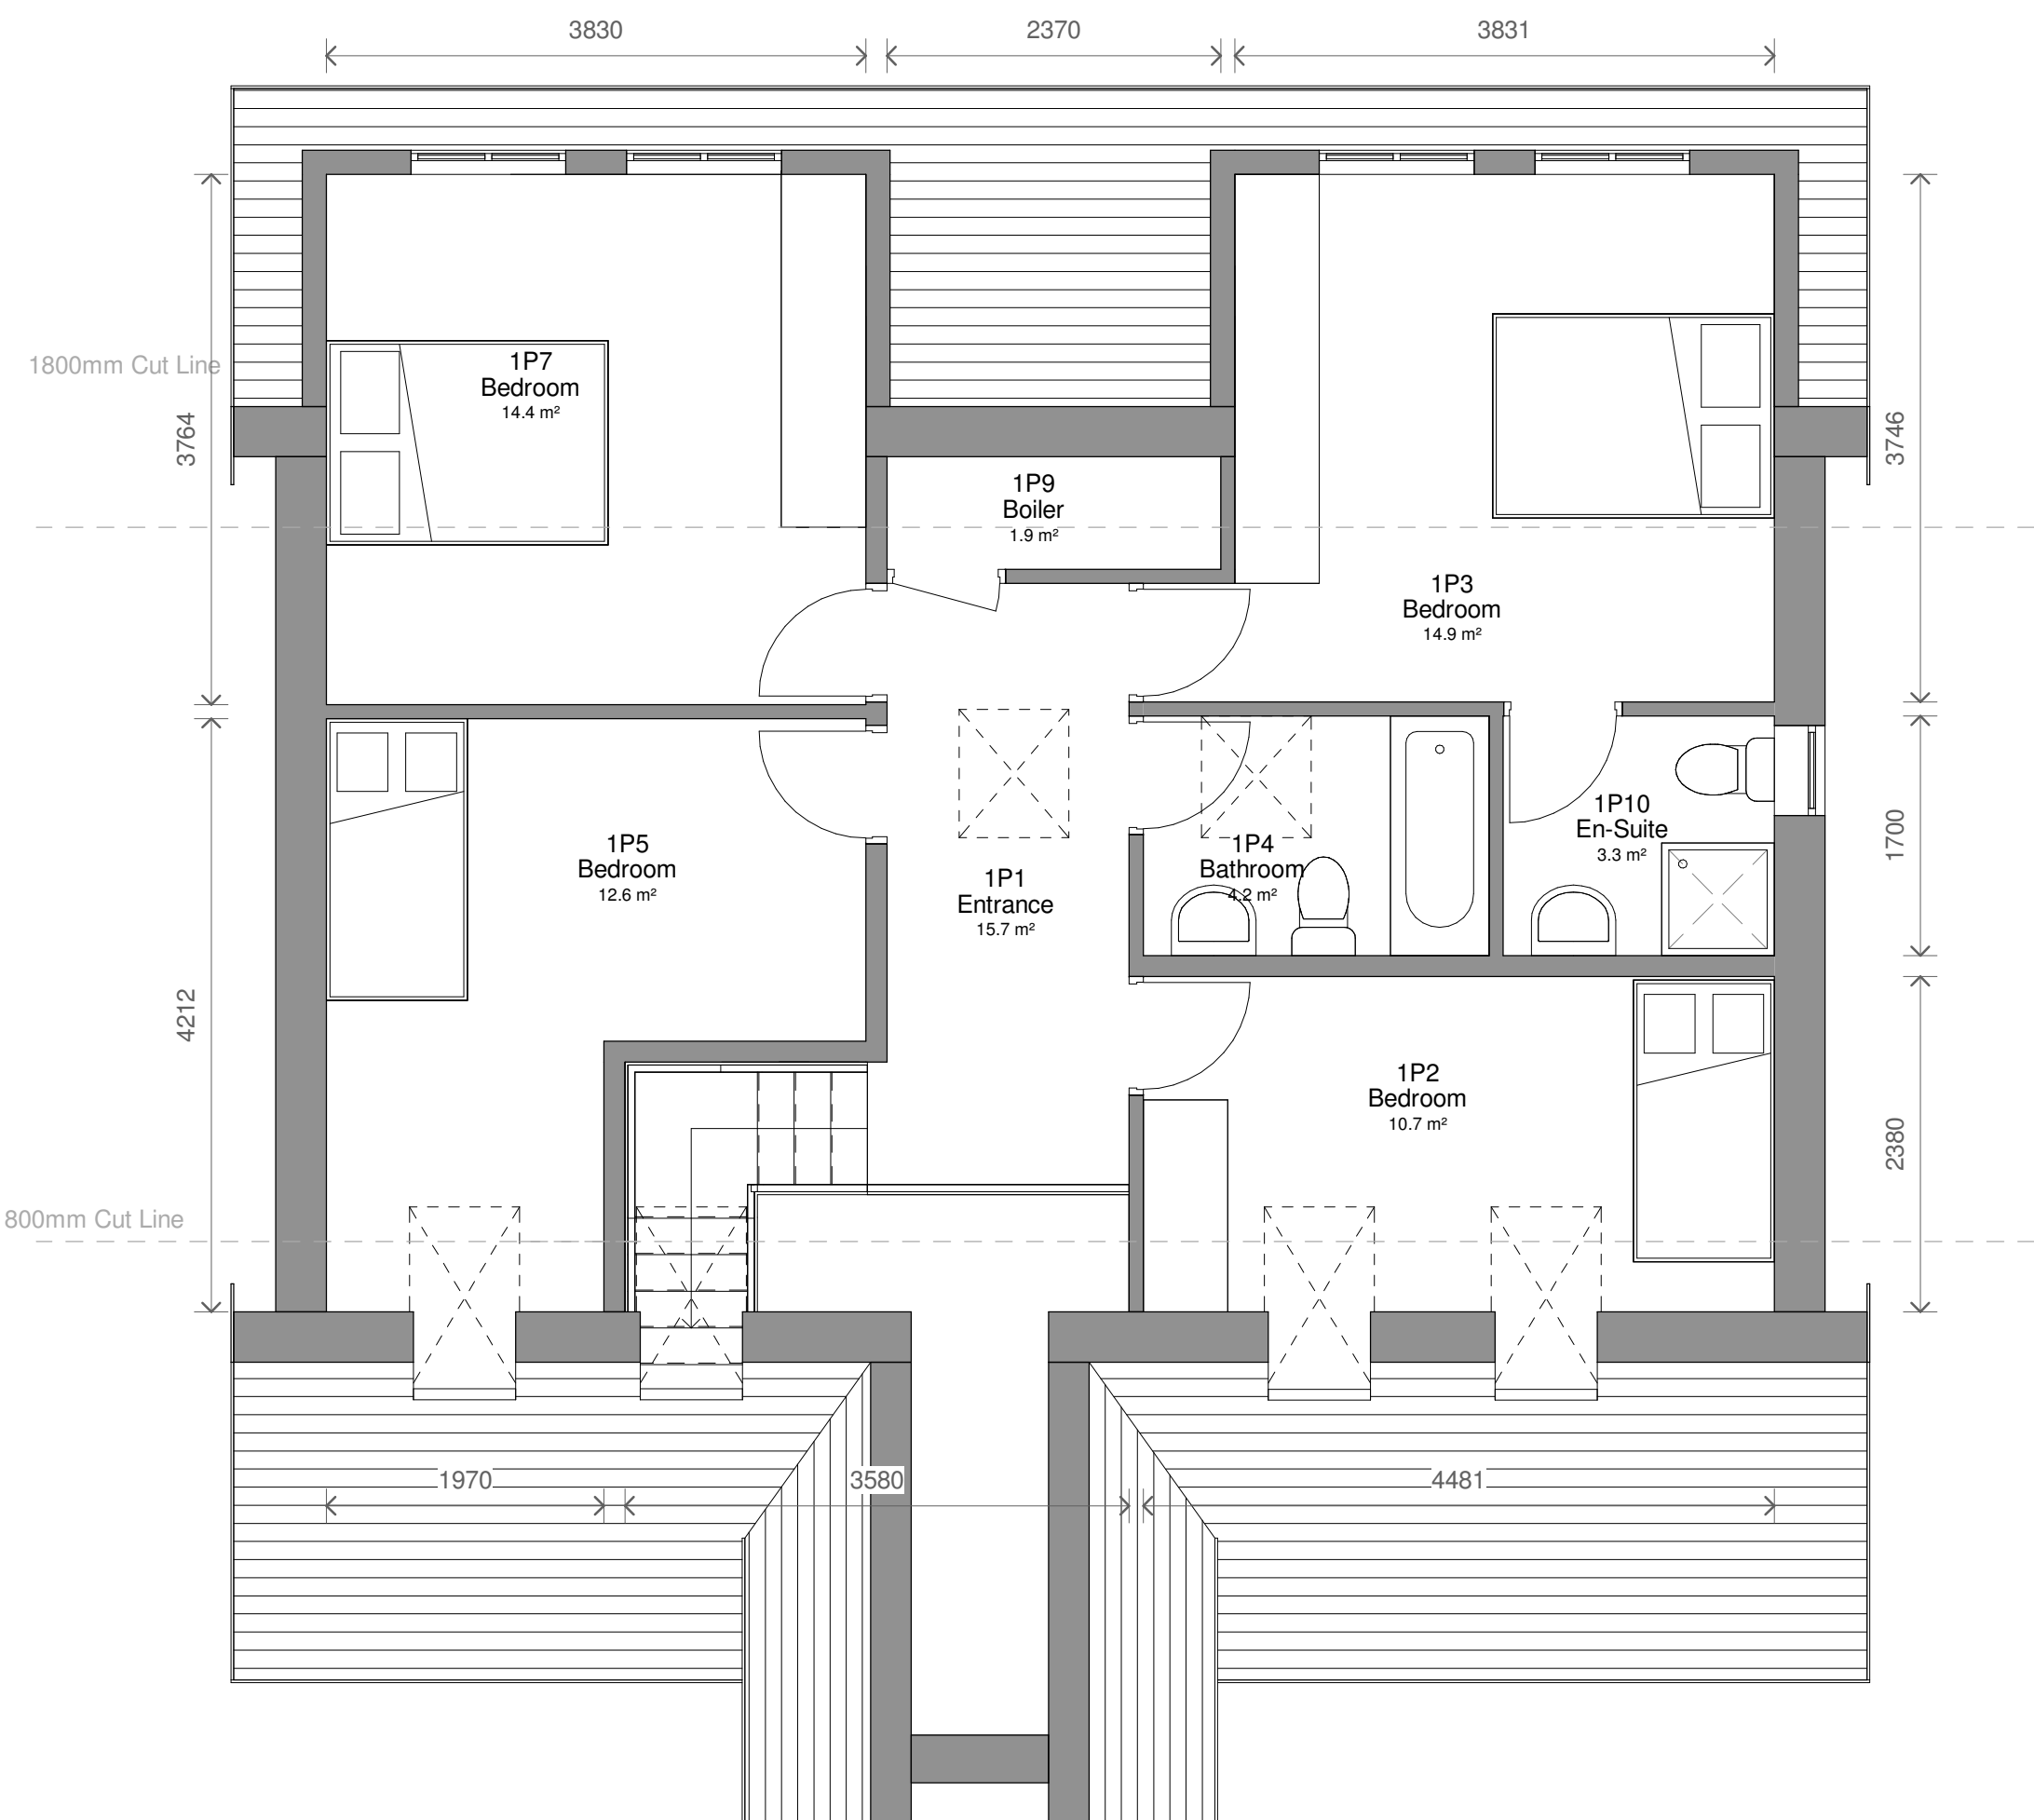

2 Level 1 - Proposed
1 : 50

2	Client - Comments	06/08/2024	TP
1	Revised Drawings	01/08/2024	TP
No.	Description	Date	Initial

PROJECT			131 Radcliffe New Road		
TITLE			Proposed Plans and Elevations		
STATUS			DESIGN		
DRAWN BY	DATE	SCALE (@ A1)			
TP	09/07/2024	As indicated			
PROJECT NUMBER		DRAWING NUMBER		REV	
GSS24100		003		2	
S T U D I O S GOLD SKETCH					
www.goldsketch.co.uk		info@goldsketch.co.uk		0161 792 9595	
NOTES					
© COPYRIGHT - ALL RIGHTS RESERVED. NO PART OF THIS DRAWING MAY BE REPRODUCED OR TRANSMITTED WITHOUT WRITTEN CONSENT. DRAWING IS THE PROPERTY OF GOLD SKETCH AND IS NOT TO BE USED FOR ANY OTHER PROJECT WITHOUT THE WRITTEN CONSENT OF GOLD SKETCH. ALL DIMENSIONS ARE IN MILLIMETRES UNLESS OTHERWISE STATED					

