


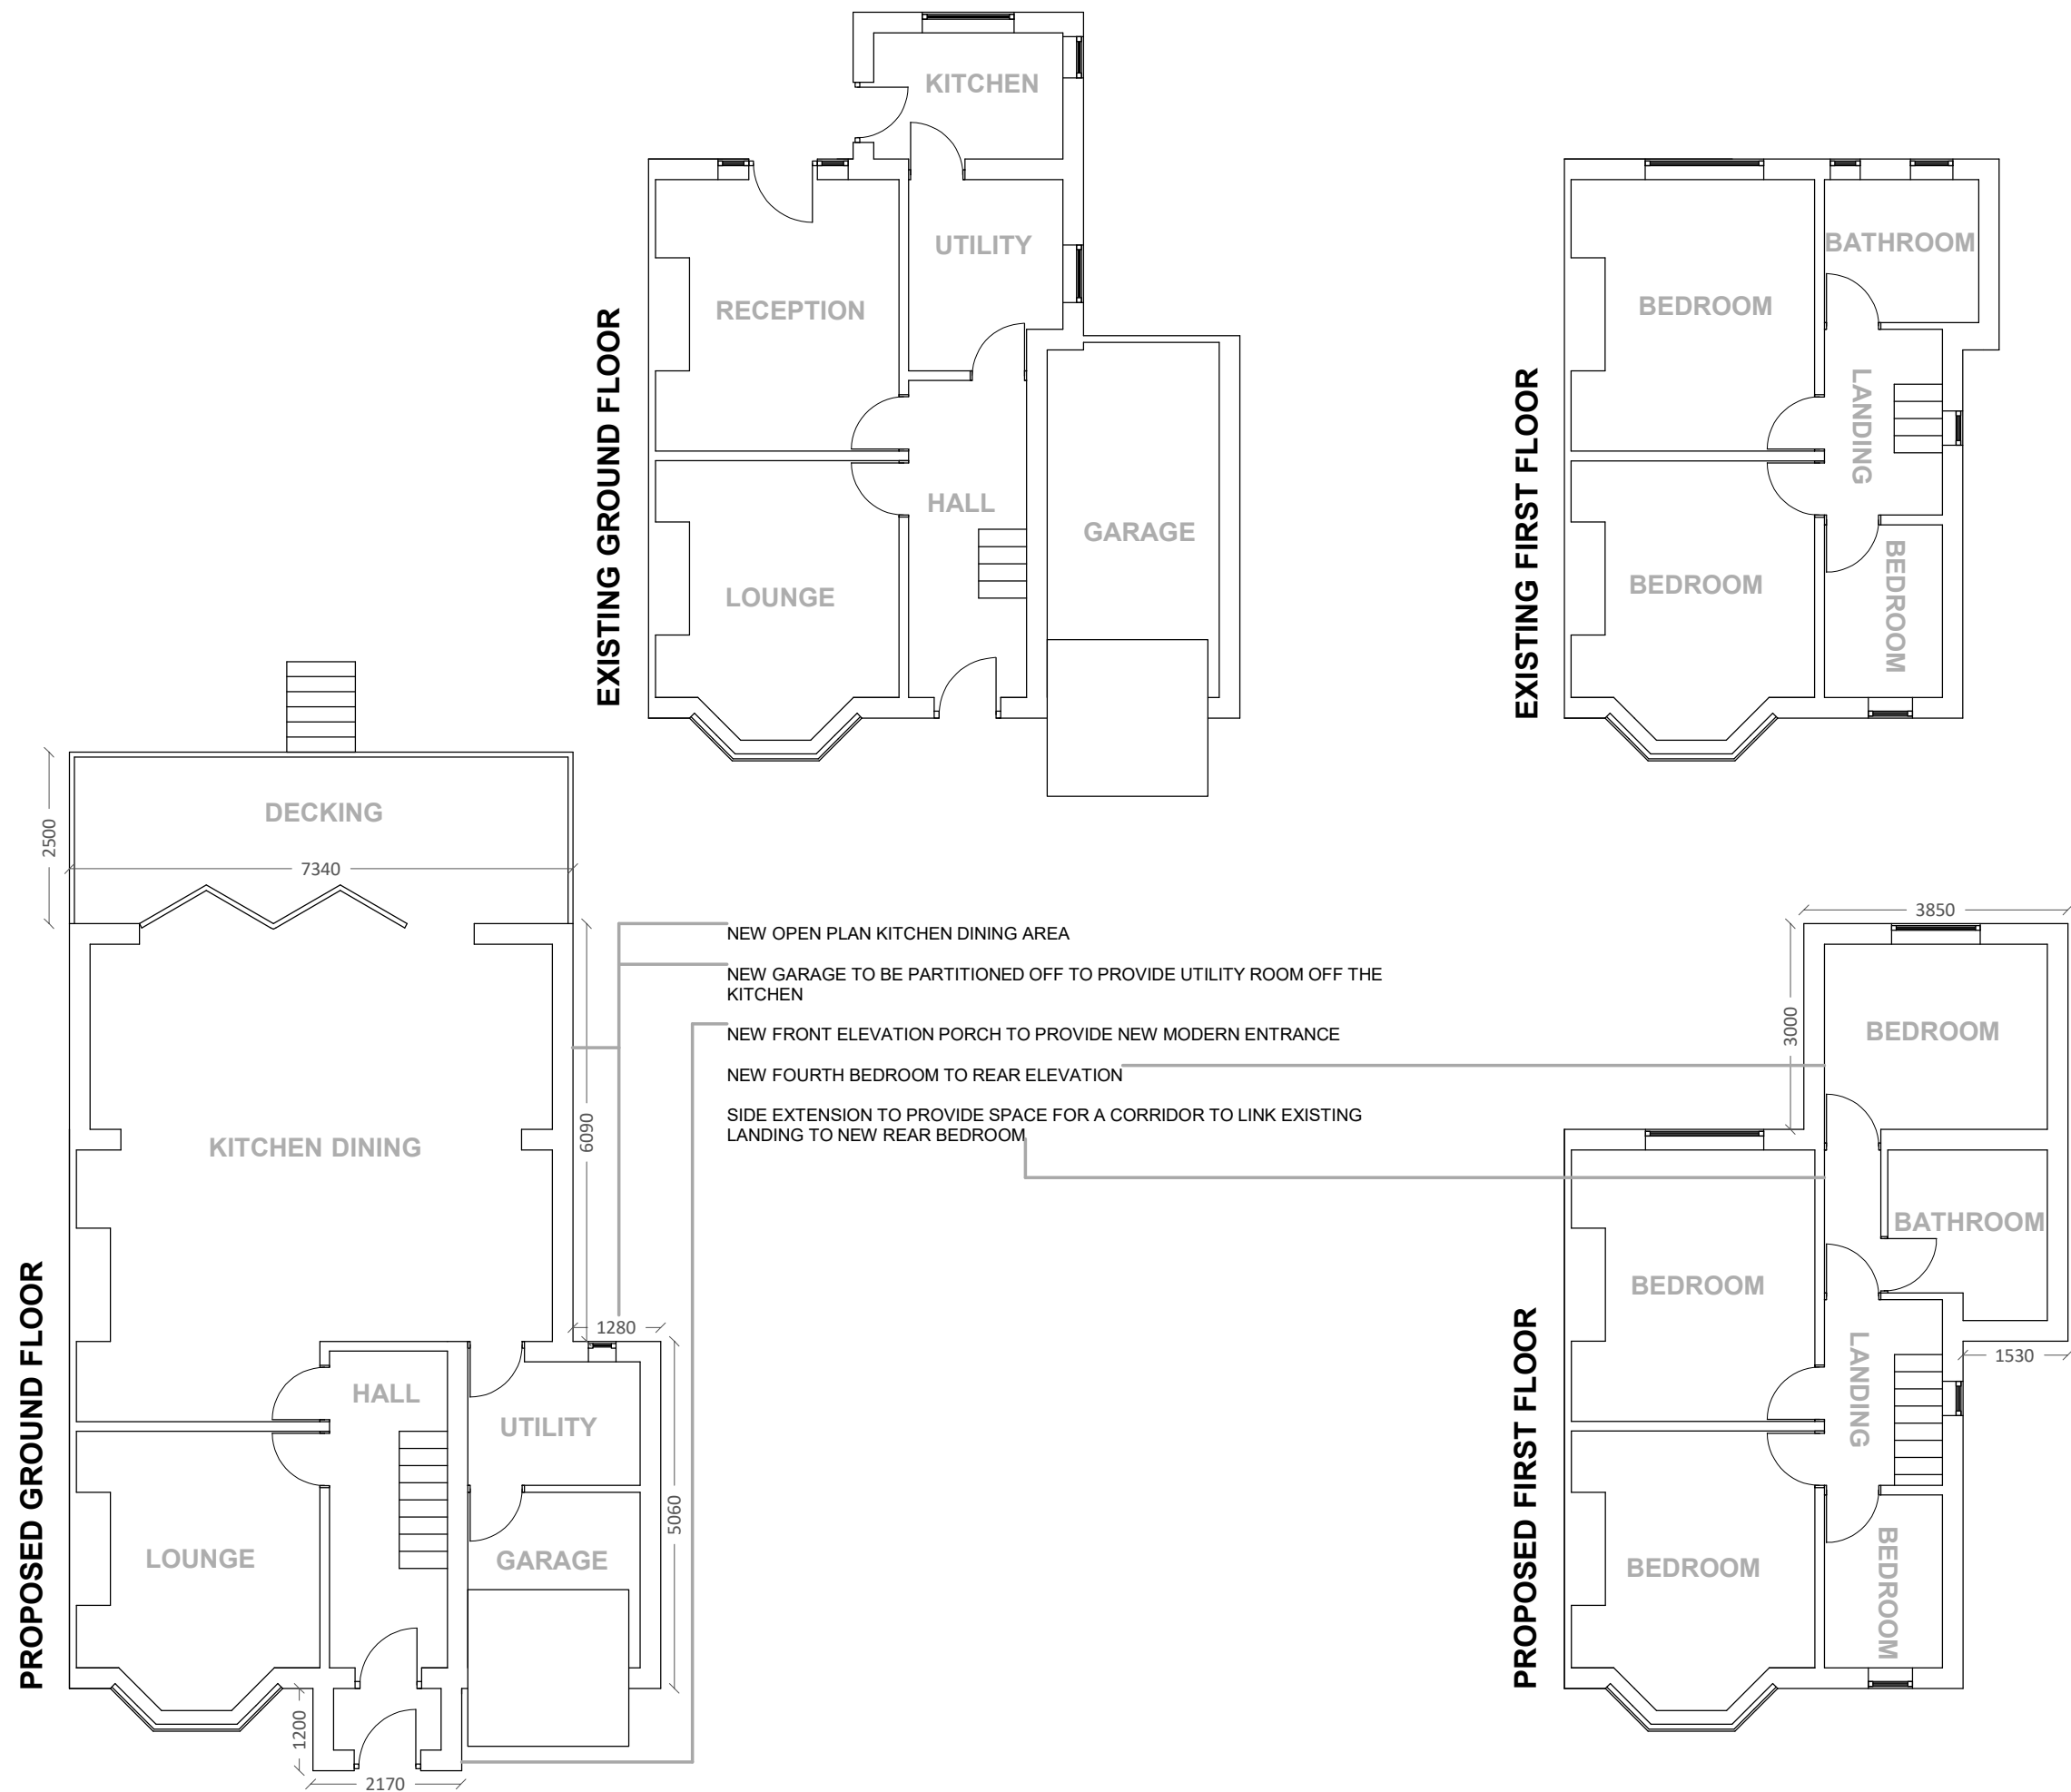

EXISTING AND PROPOSED PLANS A3 - 1:100 SCALE