

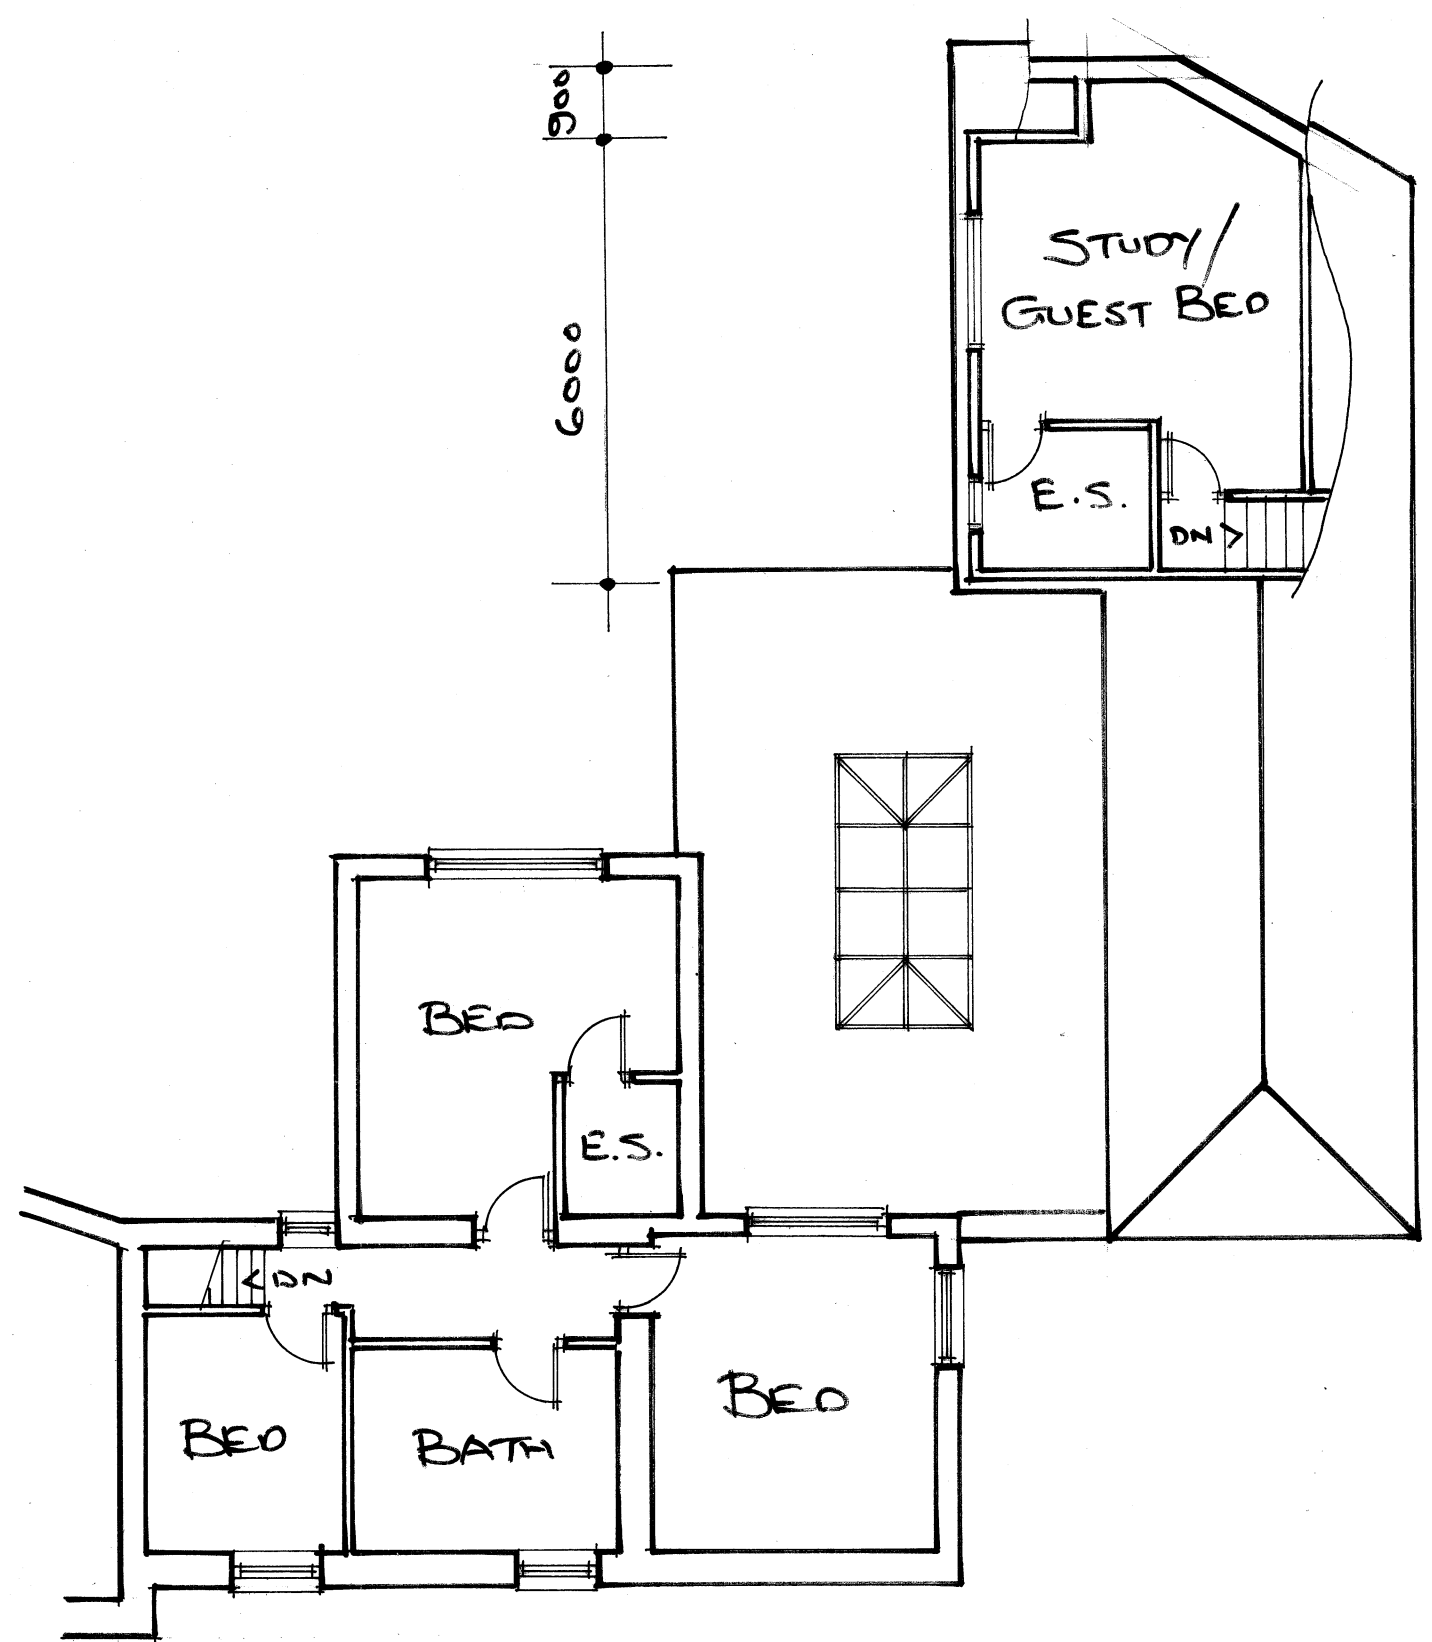


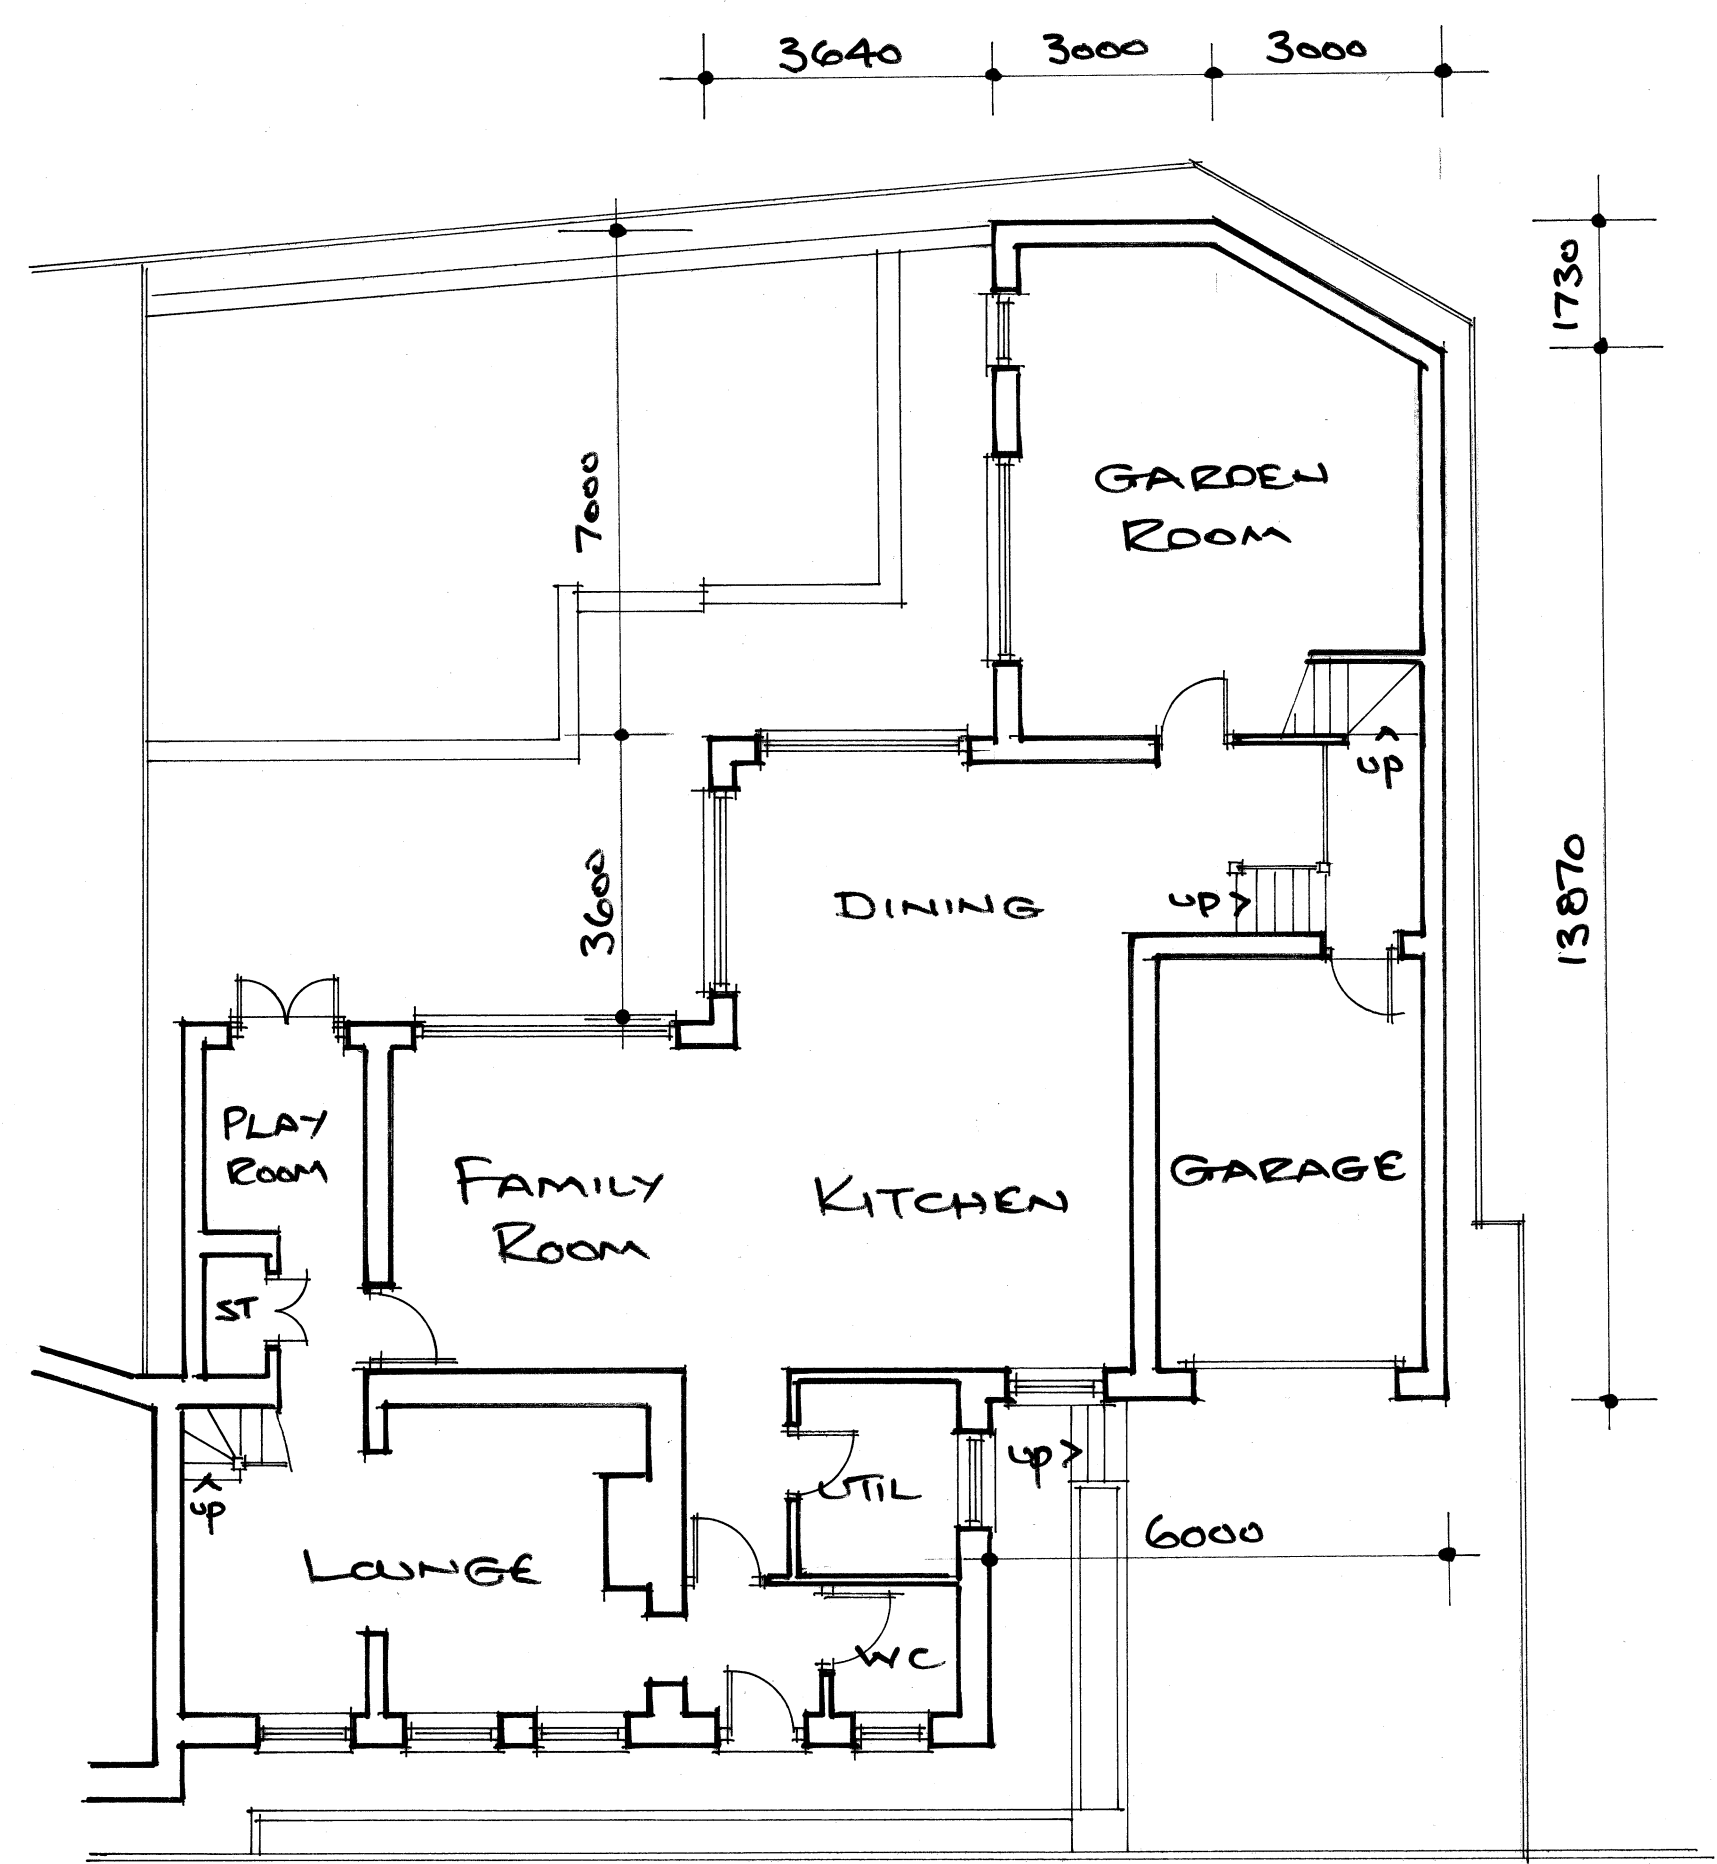

KEY A - WINDOW TO REAR
ELEVATION REMOVED.

SITE 61 BRADSHAW ROAD, TOTTINGTON, BURY.			
PROJECT PROPOSED ALTERATIONS TO APPROVED SCHEME AND DORMER TO SIDE ELEVATION TO REAR			
TITLE PROPOSED LAYOUTS AND ELEVATIONS			
SCALE 1:100 @A1	DATE AUG 2022	DRAWN AJL	DRAWING NO BR/PL/22/002A

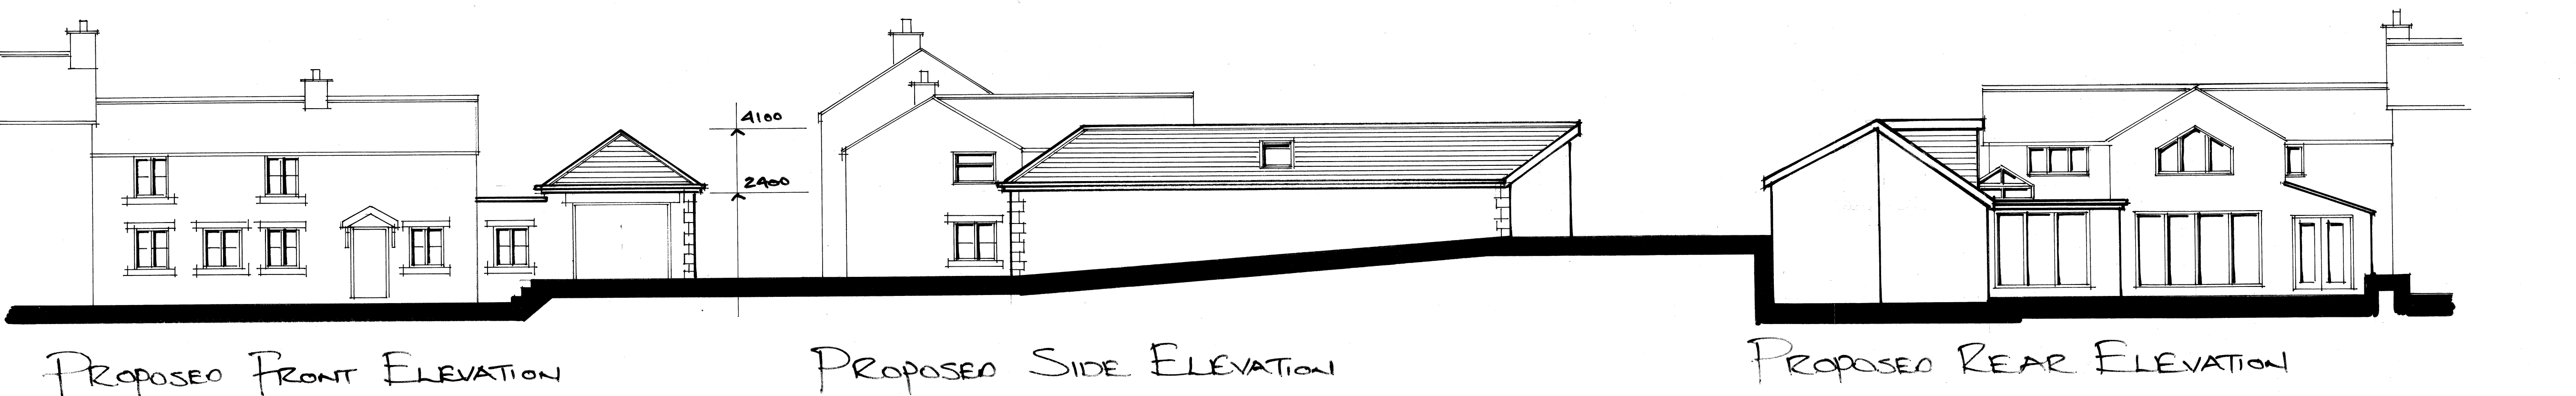