



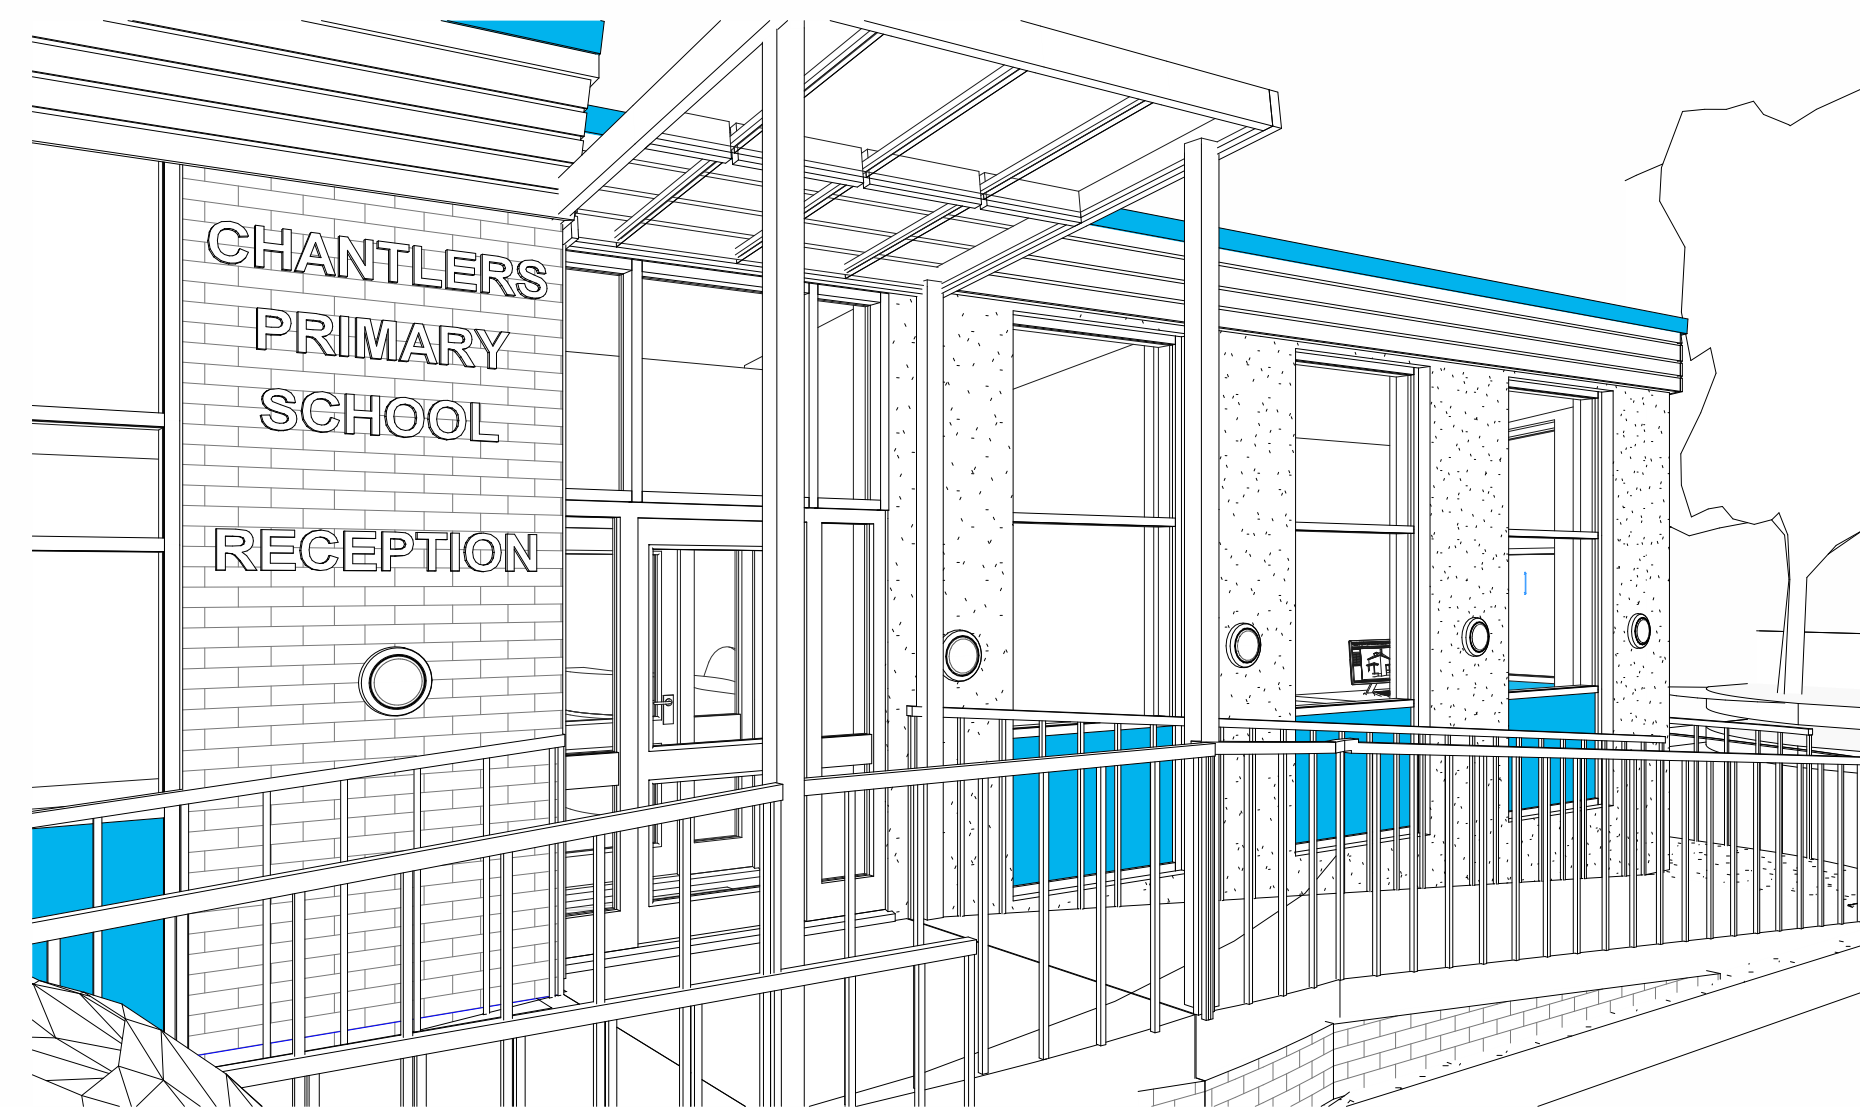

3D View 1.1




3D View 4

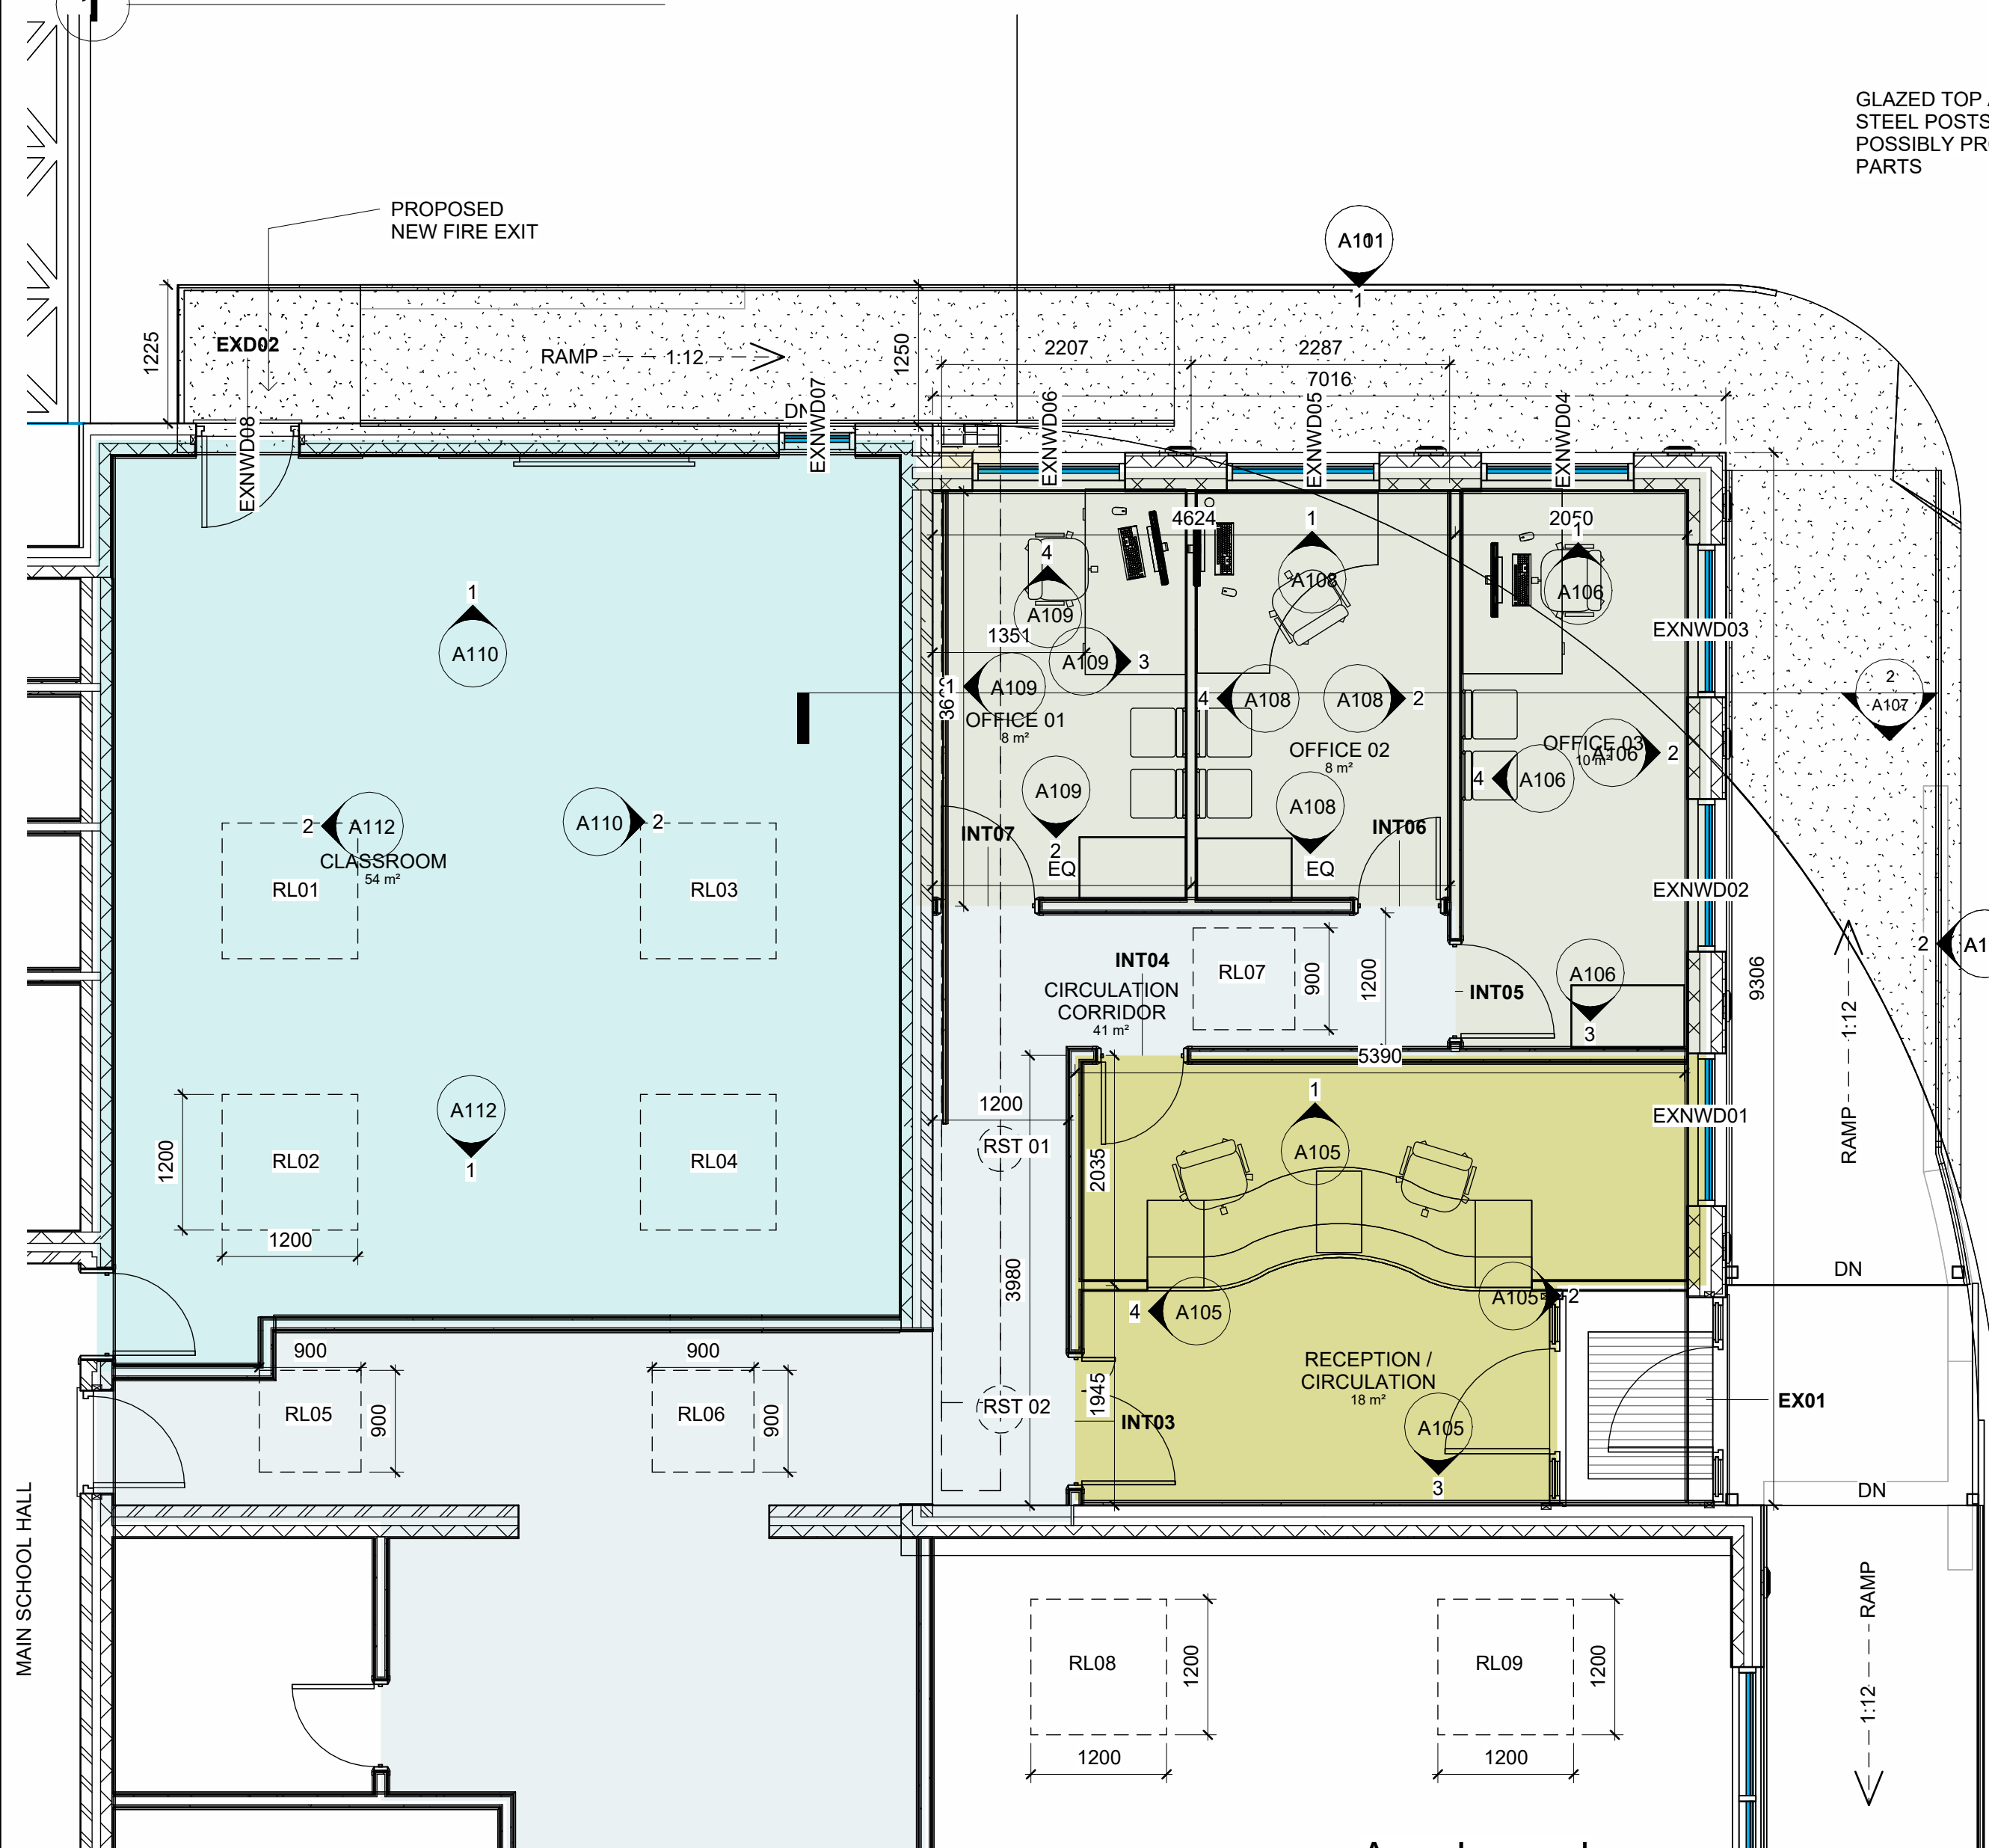


PROPOSED GF GA
1 : 50

- Area Legend
- CIRCULATION CORRIDOR
 - CLASSROOM
 - OFFICE 01
 - OFFICE 02
 - OFFICE 03
 - RECEPTION / CIRCULATION

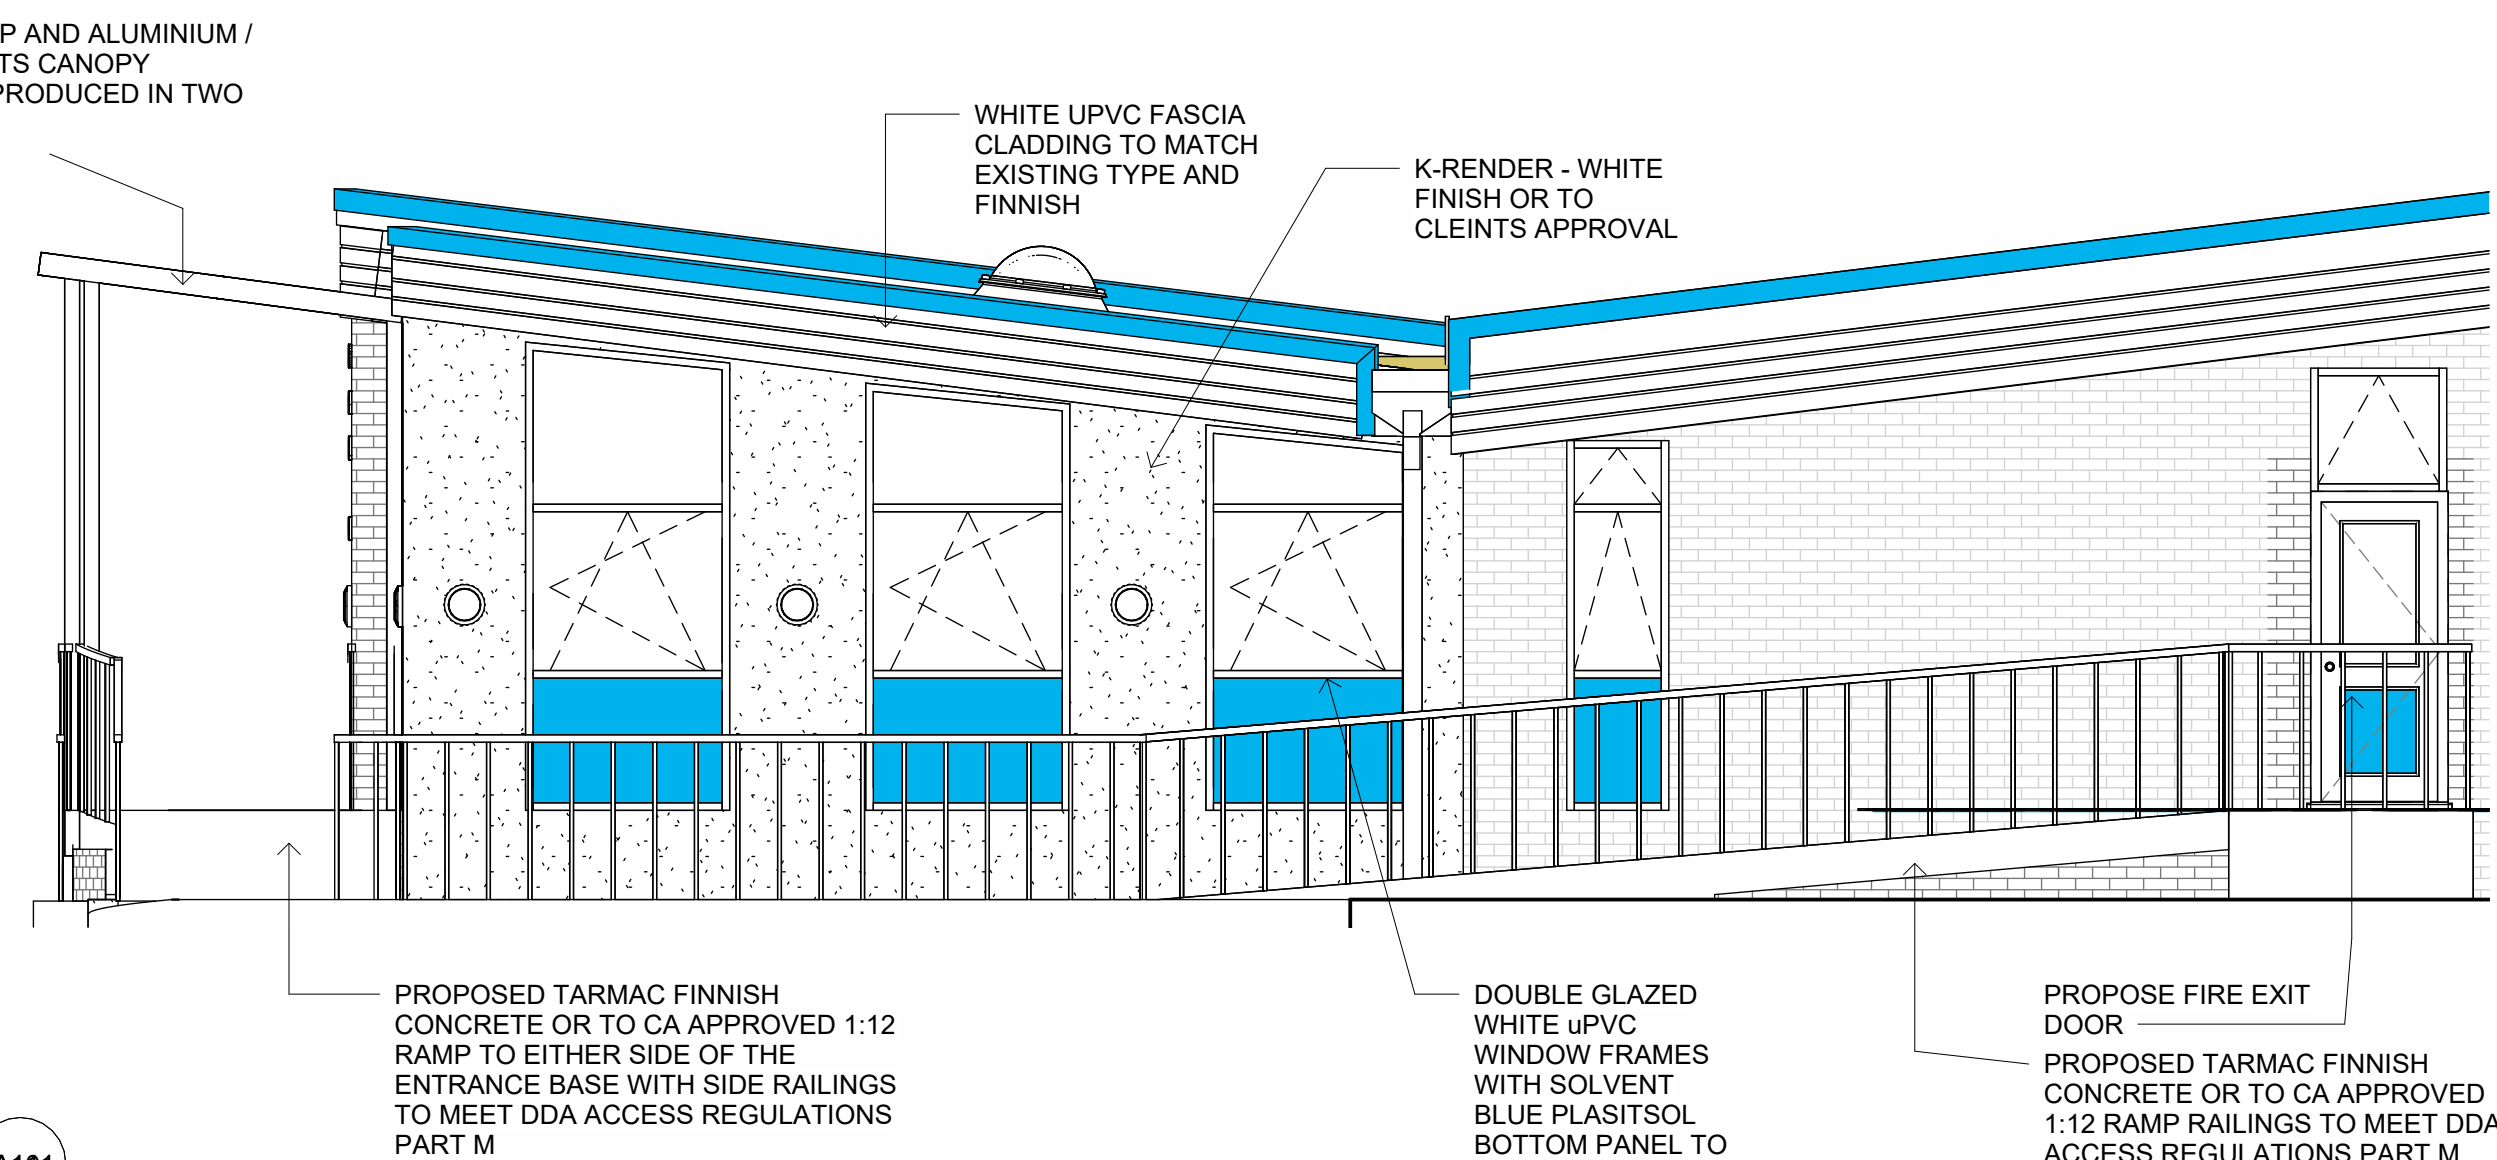

Elevation 1 - A PROPOSED
1 : 50

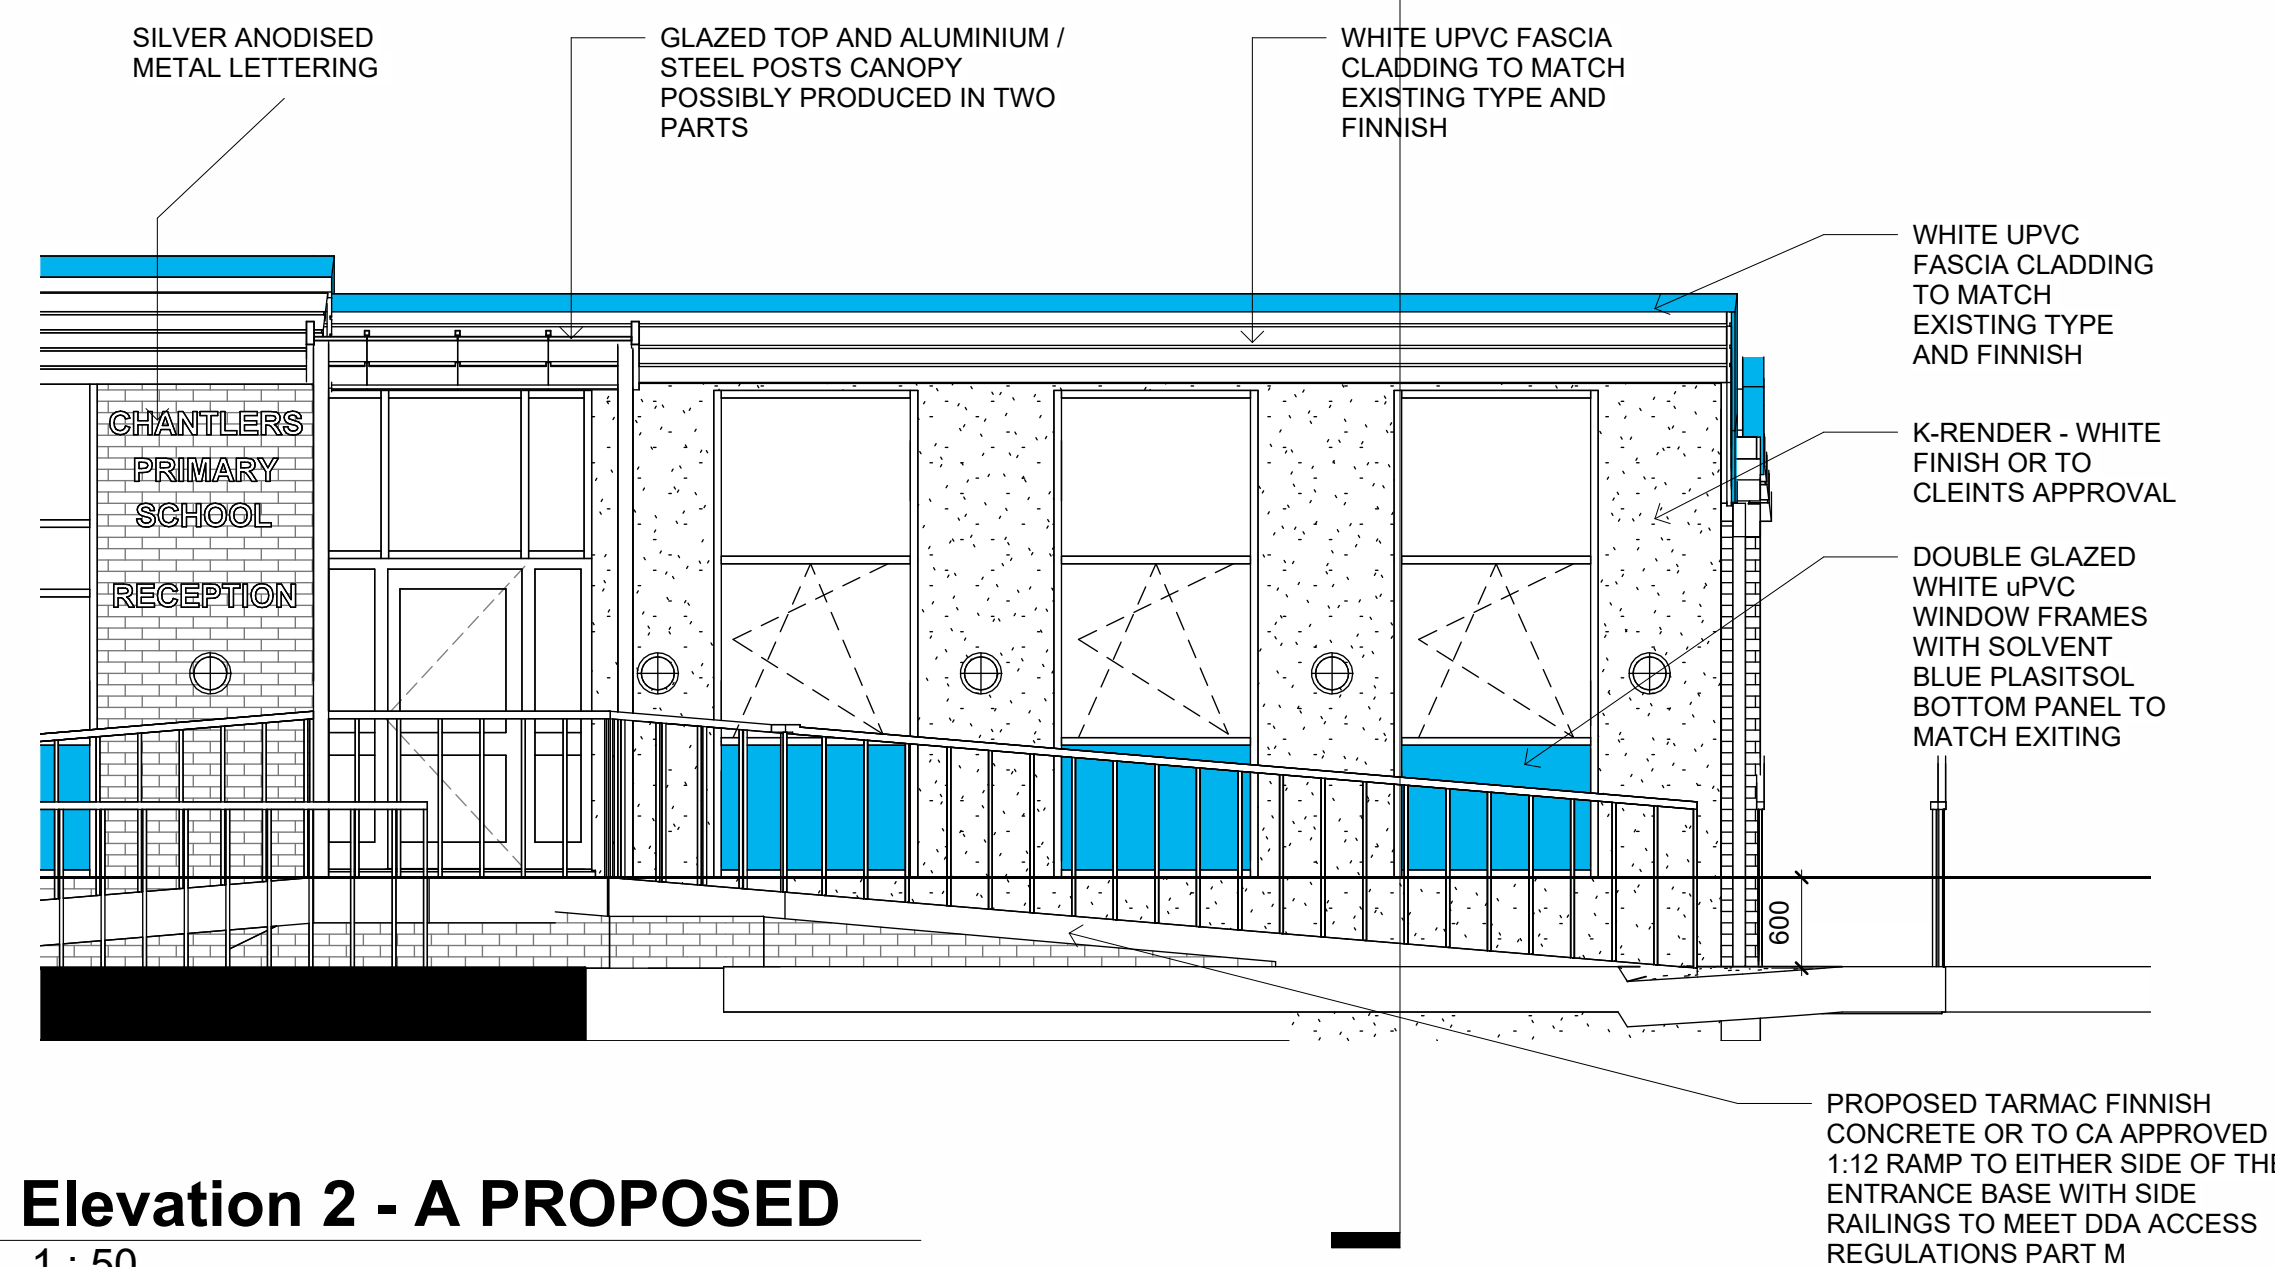

Elevation 2 - A PROPOSED
1 : 50

This design/document has been prepared by Bury MBC Architectural Services. It should not, without prior permission, be used for any use other than the use originally intended.

Department of
Operations
Architectural Services

Bury
COUNCIL

Second Floor,
3 Knowsley
Place,
Duke Street,
Bury, Lancs
BL9 0EJ

Tel: 0161 253 5390
Fax: 0161 253 6193
Web:
www.bury.gov.uk

Bury | Prestwich | Radcliffe | Ramsbottom | Tottington | Whitefield

Rev	Description	Date
C	UPDATED AS REQUESTED	10.05.2022

CODE	SUITABILITY DESCRIPTION
STATUS	PURPOSE OF ISSUE

PROJECT

CHANTLERS PRIMARY SCHOOL BURY AVE - EXTENSION - NEW RECEPTION - OFFICES
--

TITLE
PROPOSAL OPTION TWO - EXISTING AND PROPOSED PLAN - ELEVATION 3D VISUAL

CLIENT
CHILDREN SERVICES

DRAWN BY NK	CHECKED BY KB	DATE 05/05/22
SCALE (@ A1) 1 : 50	PROJECT NUMBER 21306	
DRAWING NUMBER A101		REV C