

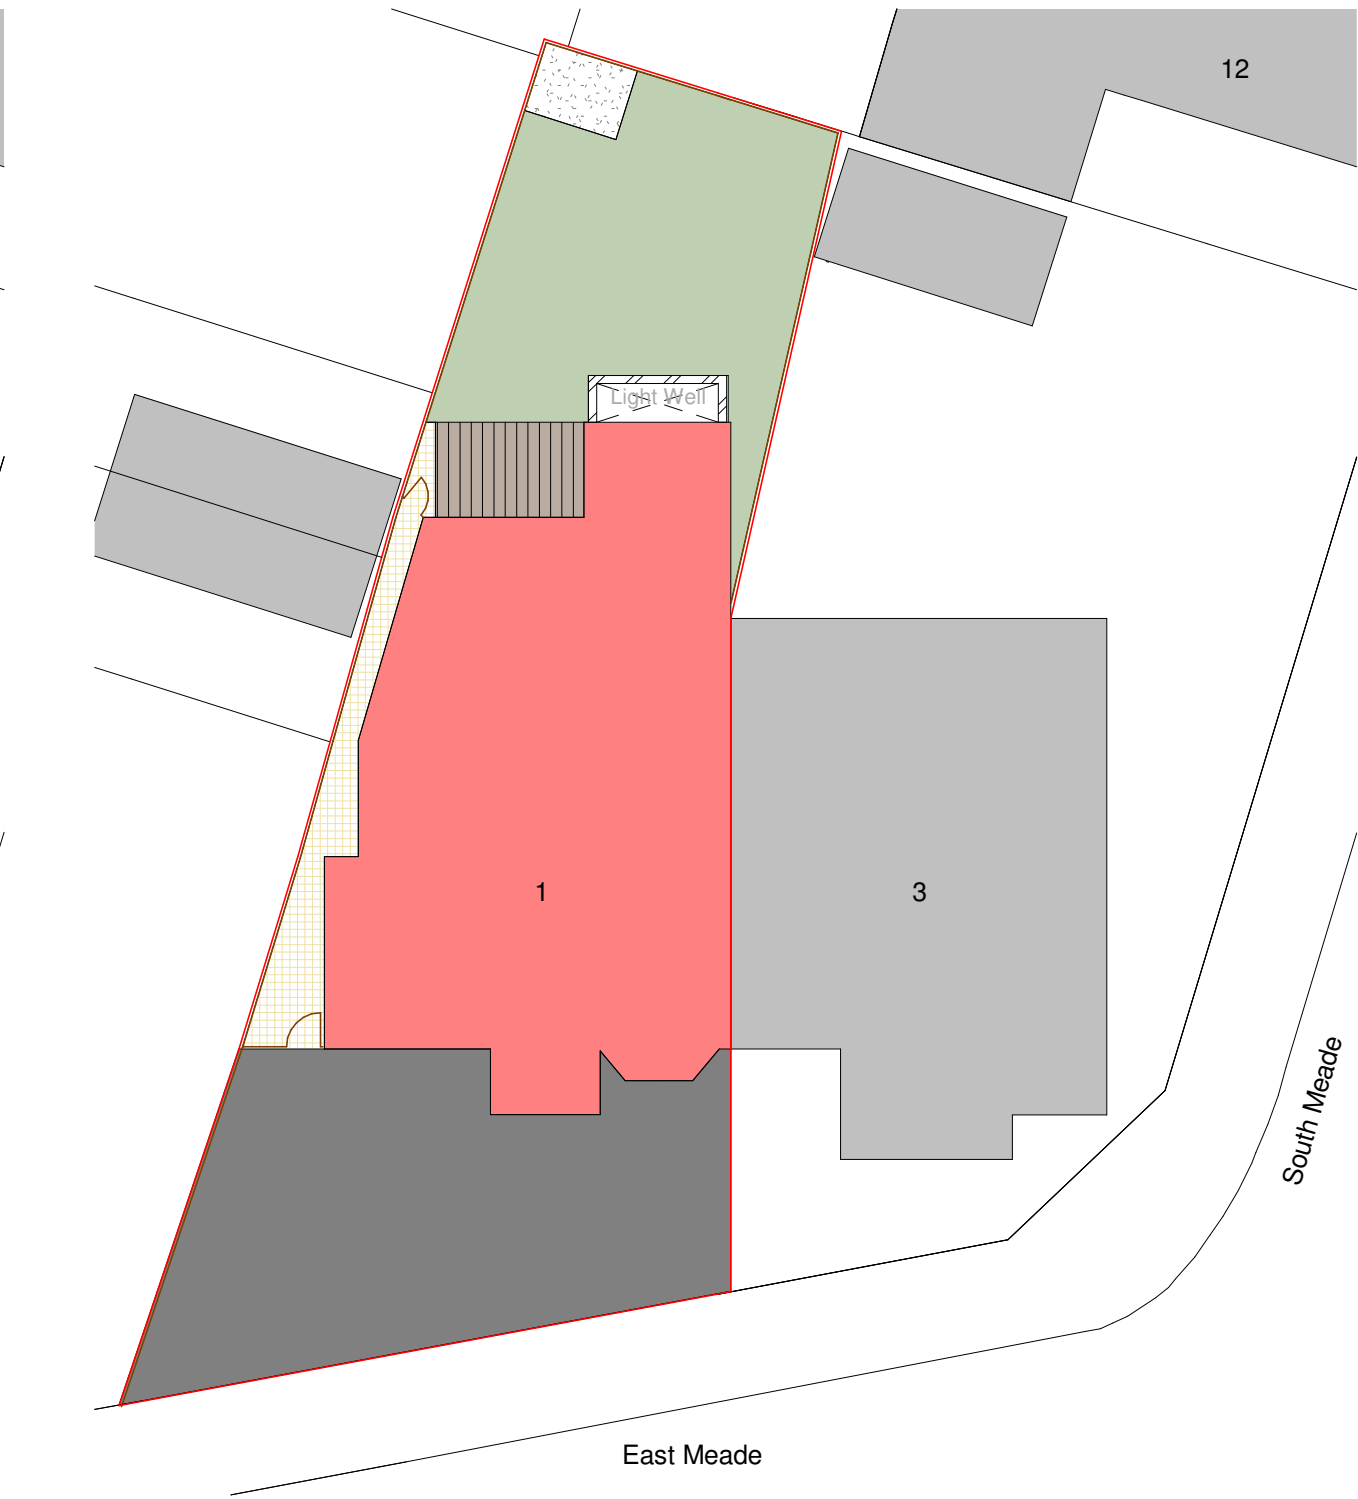


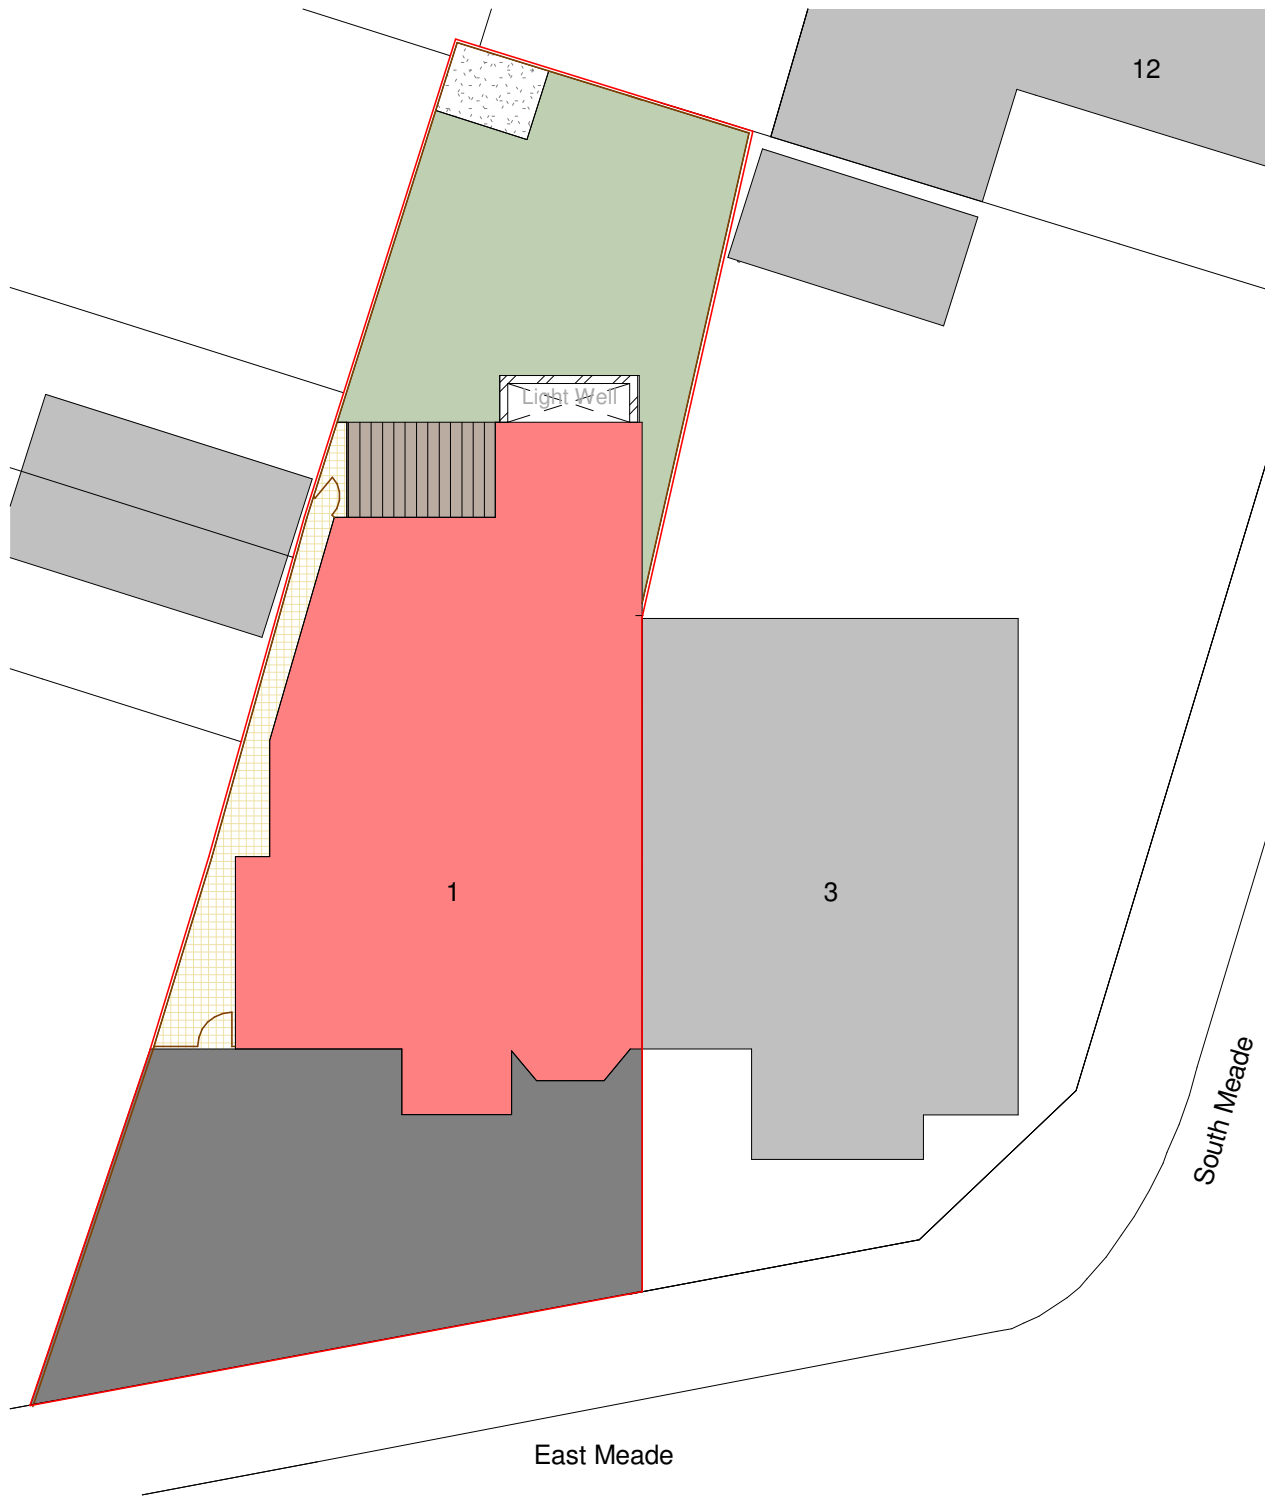


- Site Key
- Grass
 - Paving Stones
 - Driveway
 - Timber Fencing
 - Brickwork
 - Decking
 - Stoned Patio
 - Existing Building
 - Proposed Building

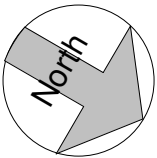

1 Site - Existing
1 : 200

2 Site - Proposed
1 : 200

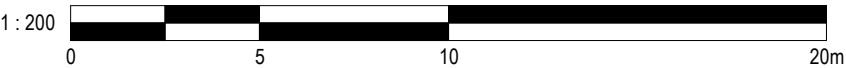

PROJECT		1 East Meade		PROJECT NUMBER		DRAWING NUMBER		REV		 www.goldsketch.co.uk info@goldsketch.co.uk 0161 792 9595 NOTES © COPYRIGHT : ALL RIGHTS RESERVED. THIS DRAWING MUST NOT BE REPRODUCED WITHOUT PRIOR WRITTEN CONSENT. DRAWING TO BE USED FOR THE STATUS INDICATED ONLY. ALL DIMENSIONS AND SETTING OUT SHALL BE CHECKED AND CONFIRMED ON SITE. ANY DISCREPANCIES TO BE REPORTED TO THE DESIGNER PRIOR TO THE COMMENCEMENT OF ANY WORK. ALL WORK AND MATERIALS TO BE IN ACCORDANCE WITH CURRENT STATUTORY LEGISLATION, RELEVANT CODES OF PRACTICE AND BRITISH STANDARDS. ALL DIMENSIONS ON THIS DRAWING ARE IN MILLIMETRES (UNLESS OTHERWISE STATED).		
TITLE		Site - Existing & Proposed		GSS23069.1		502						
STATUS		DESIGN		DRAWN BY	CHECKED BY	DATE	SCALE (@ A1)					
				CB	SG	19/09/2024	As indicated					
No.										Description	Date	Initial