
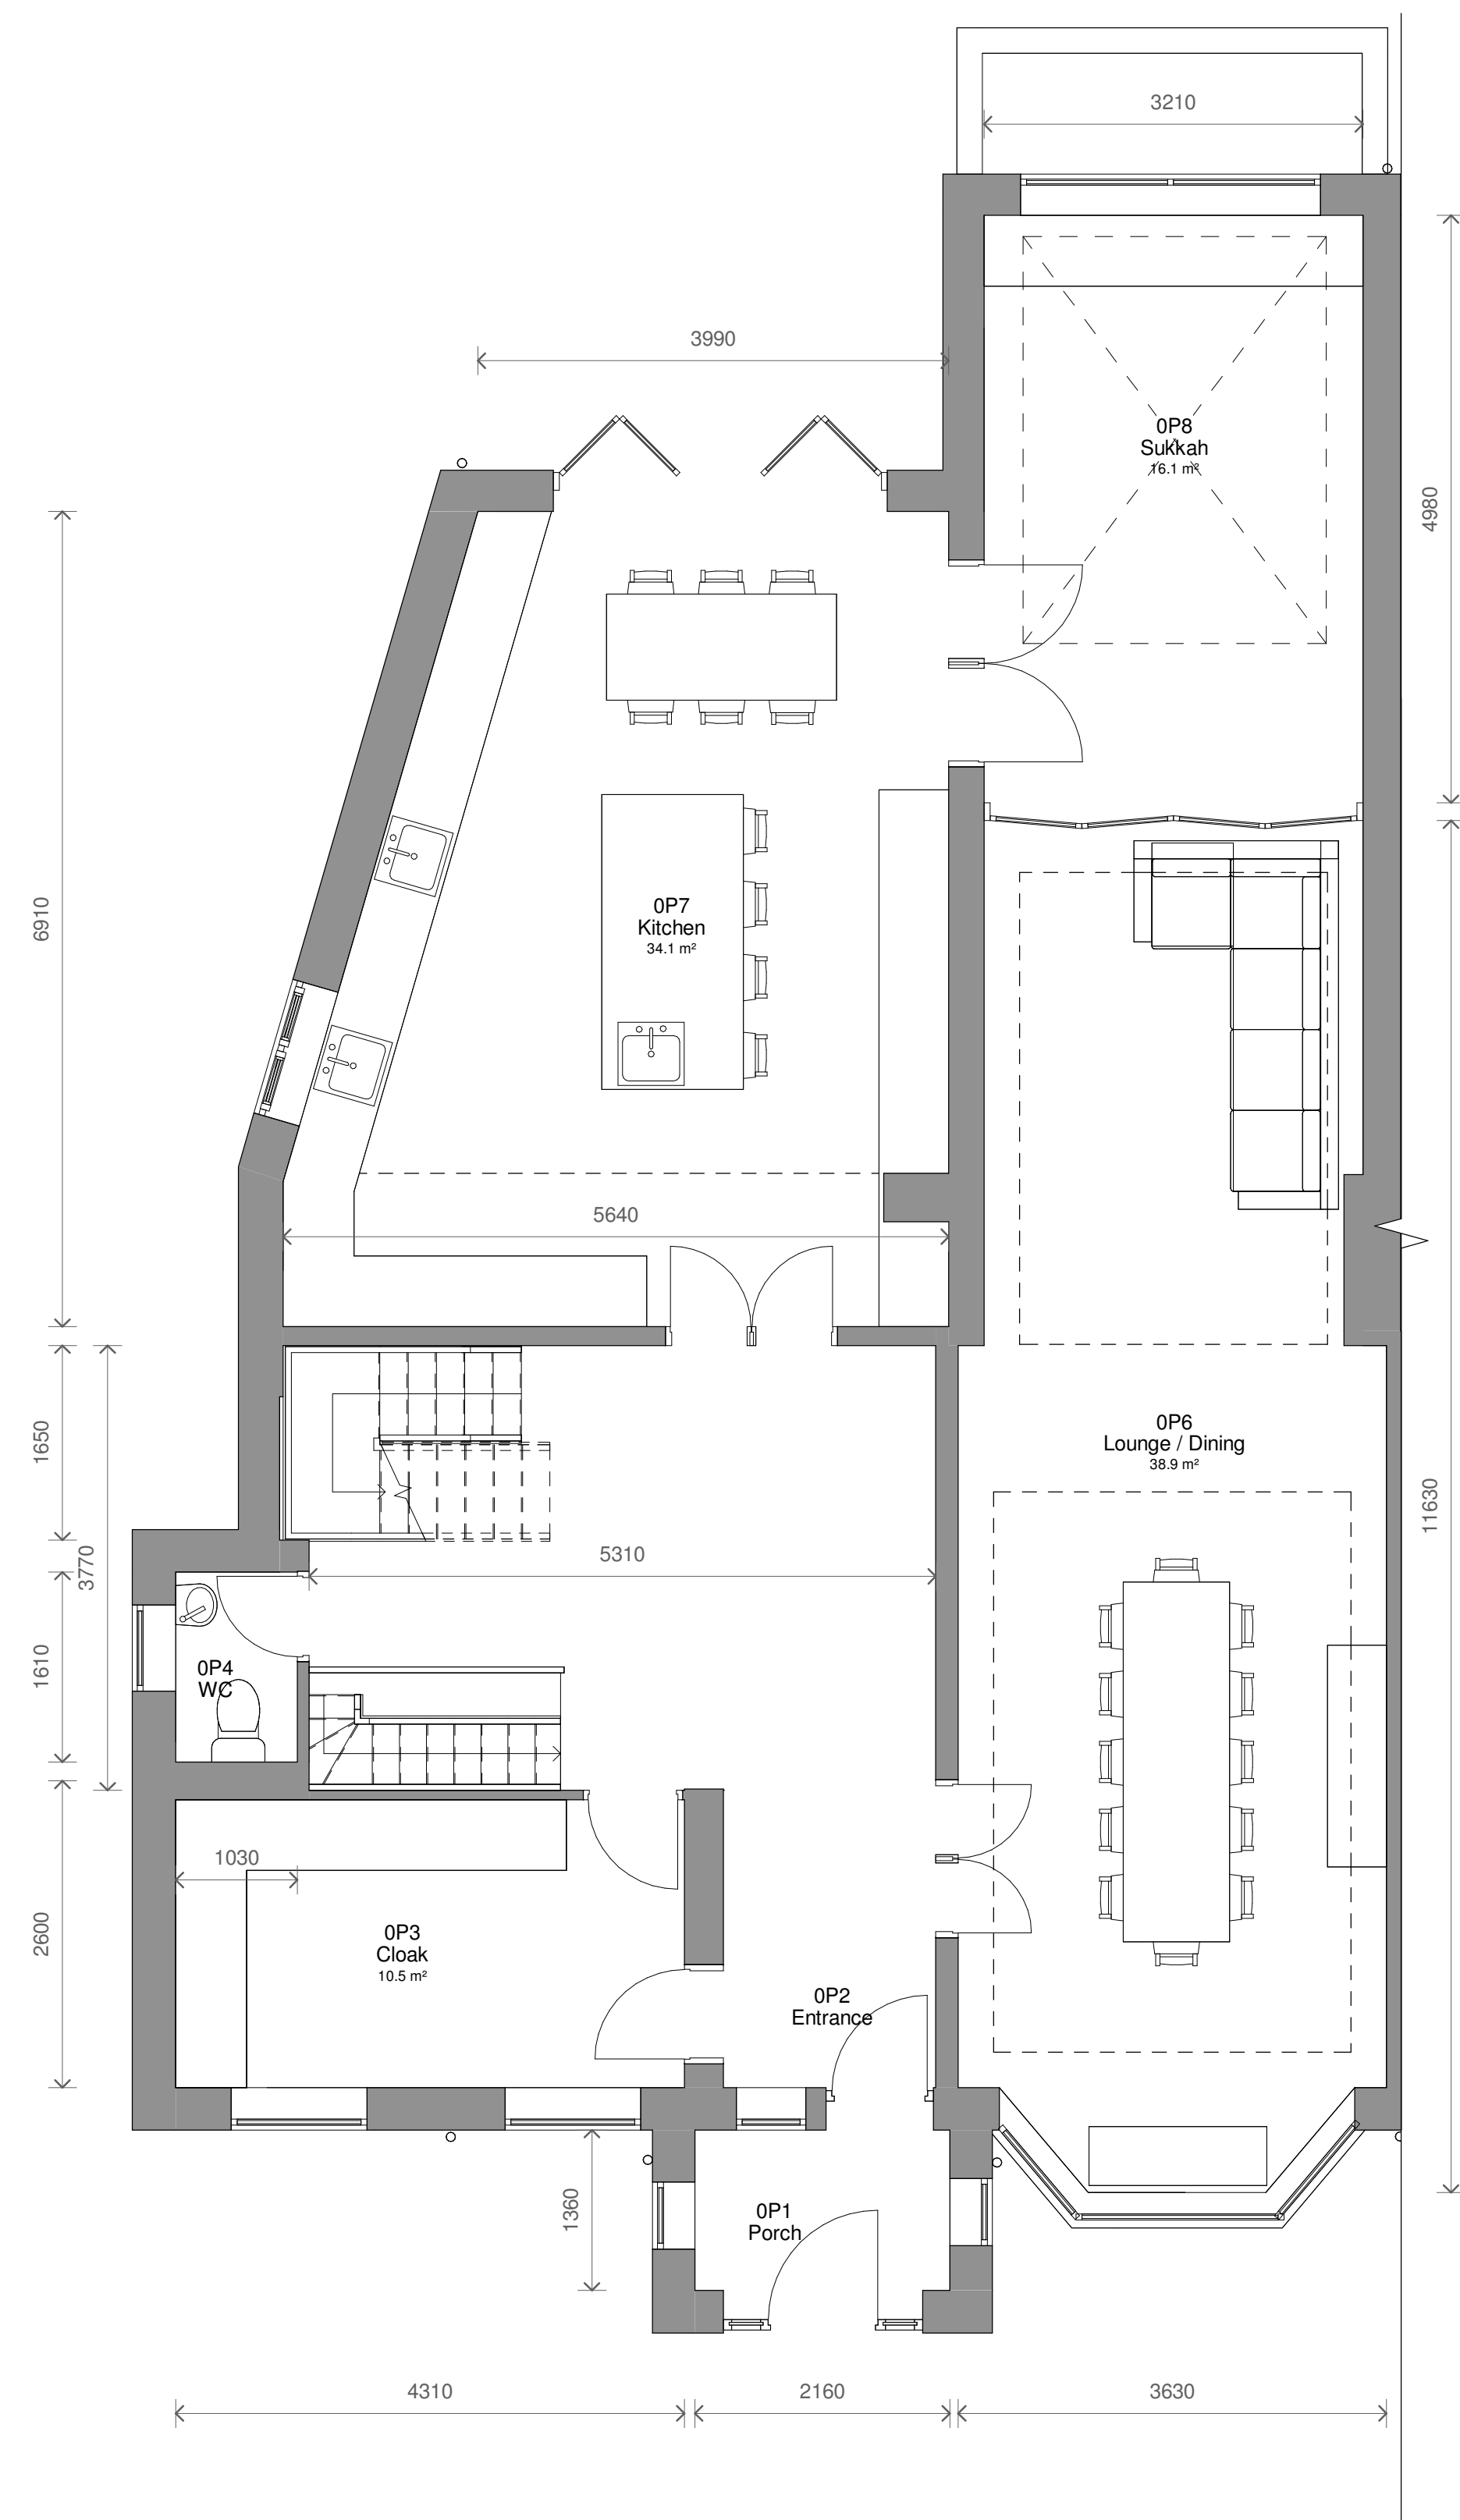


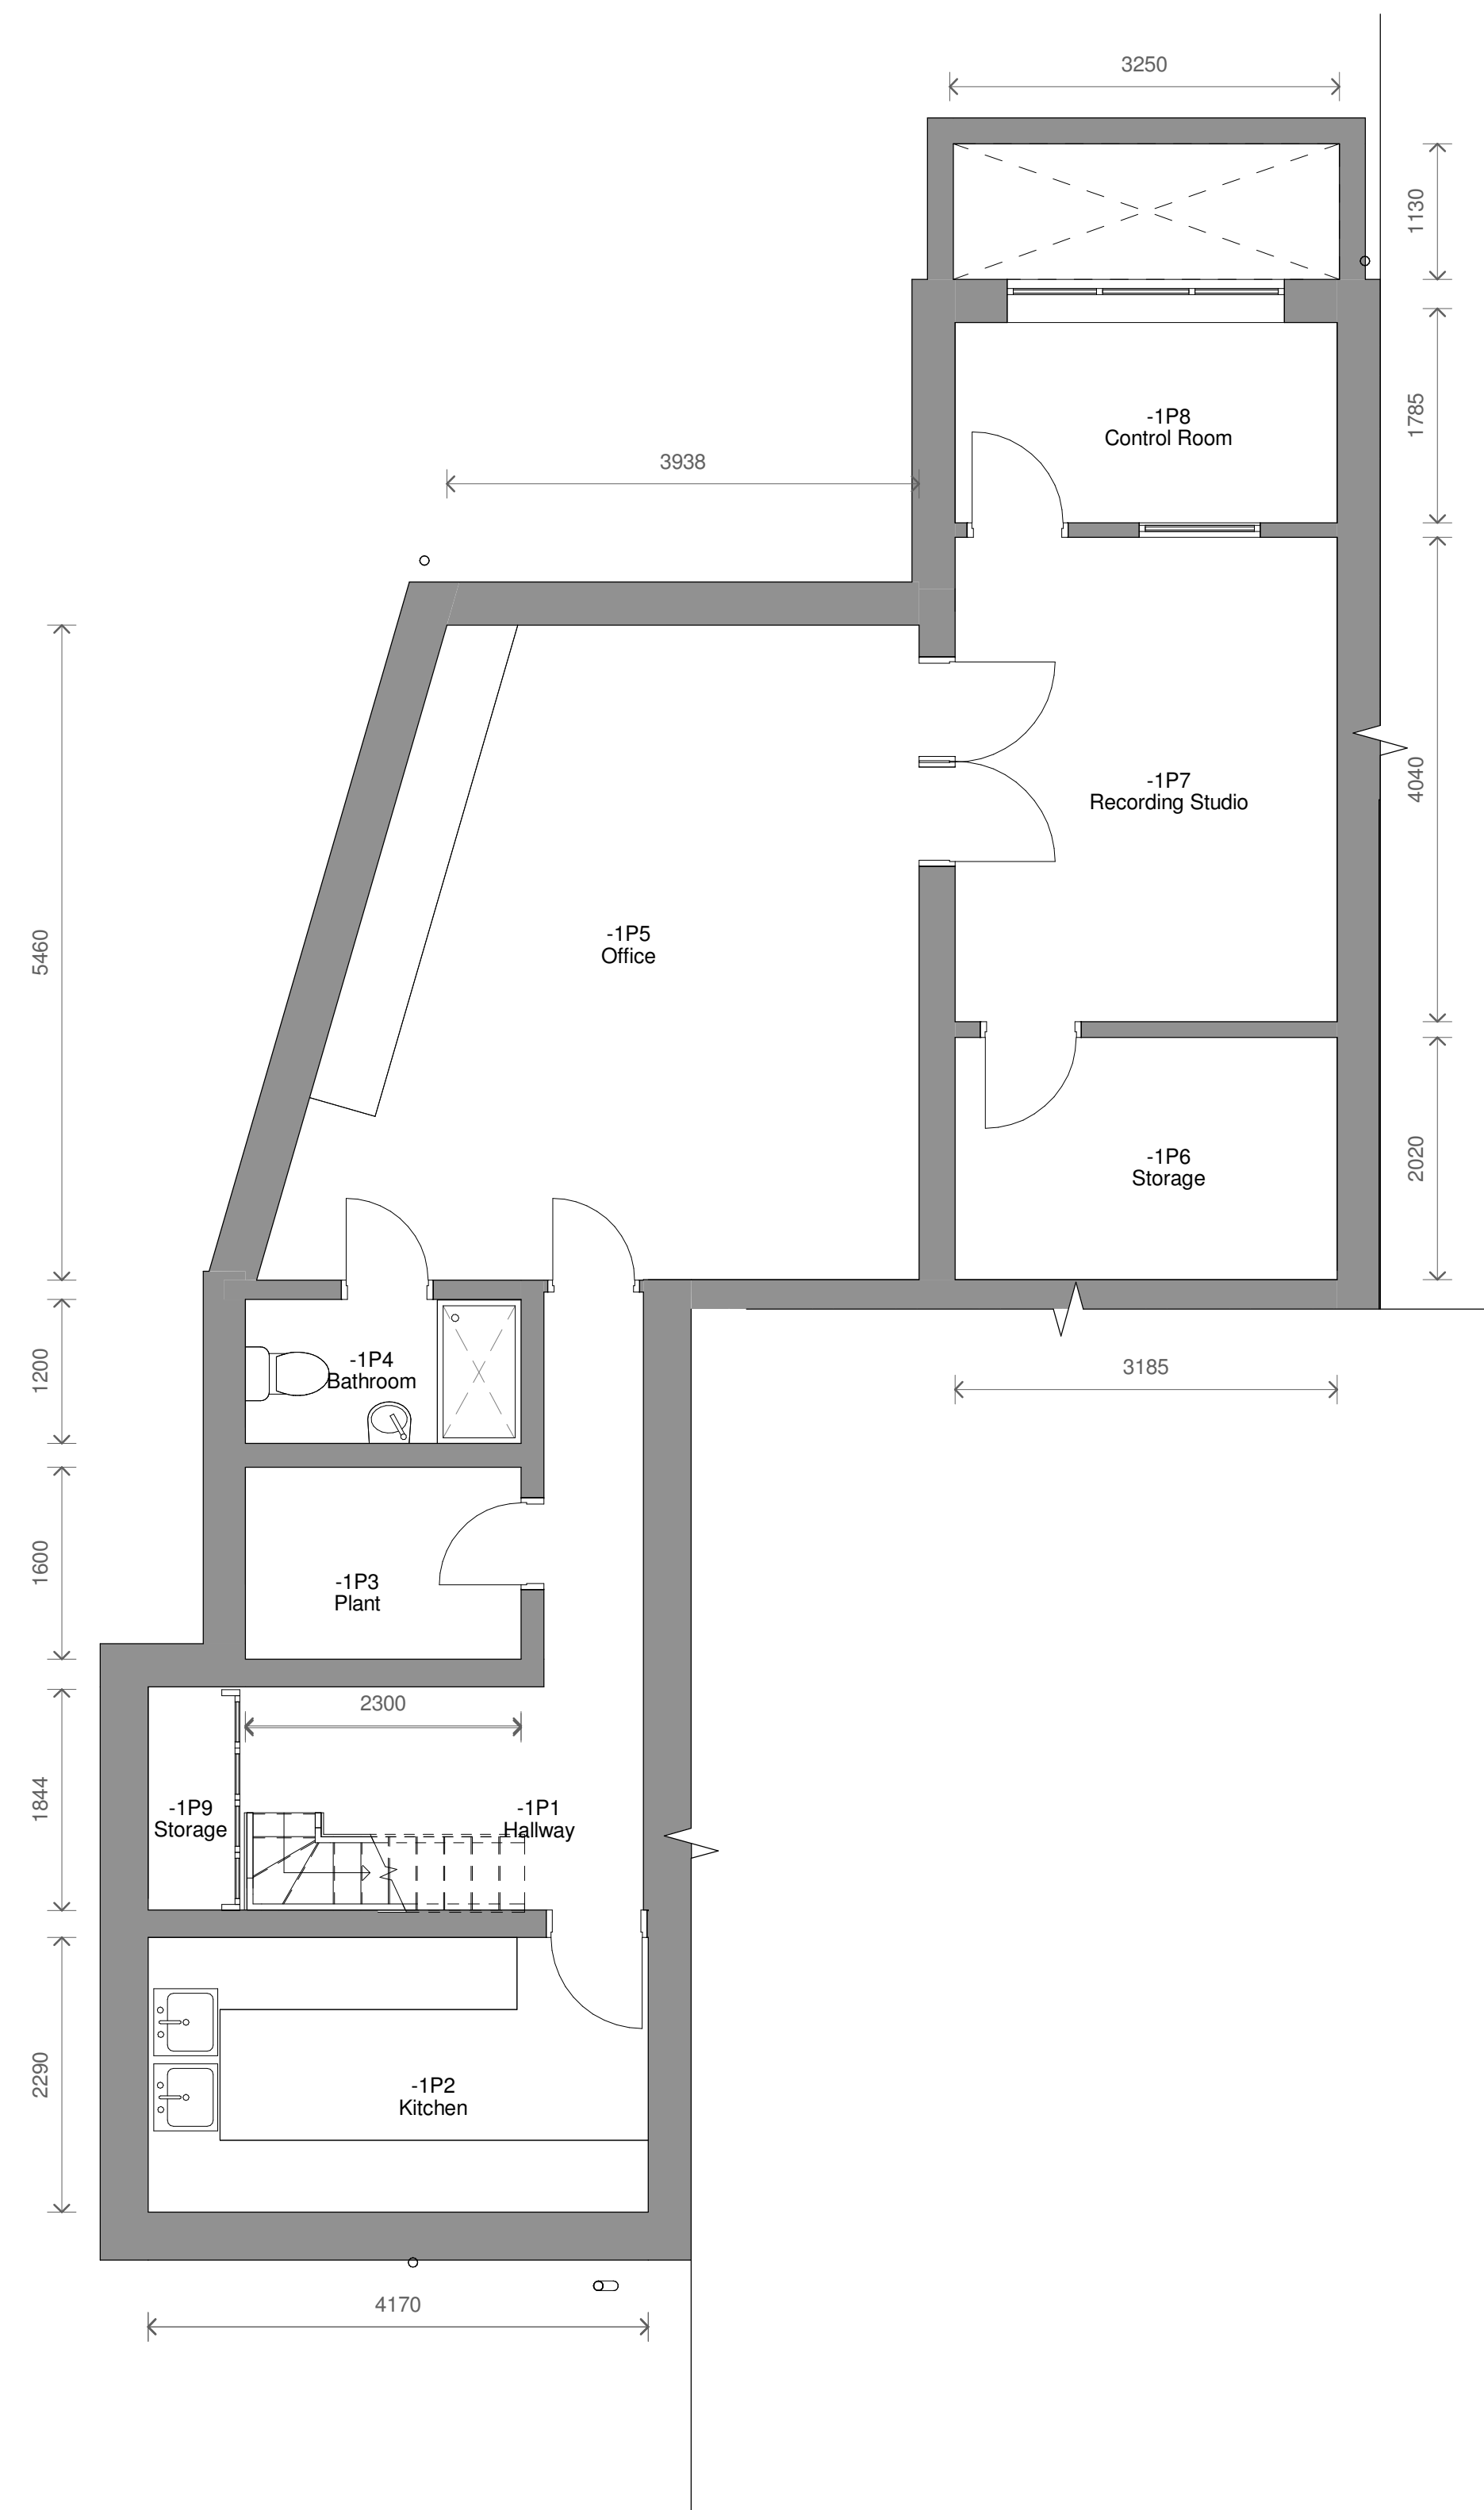

3	Planning	19/09/2024	CB
2	Revised Design - Client	22/02/2024	SG
1	Revised Design	05/01/2024	CB
No.	Description	Date	Initial

PROJECT			
1 East Meade			
TITLE			
Proposed Plans			
STATUS			
DESIGN			
DRAWN BY	DATE	SCALE (@ A1)	
CB	22/12/2023	1 : 50	
PROJECT NUMBER		CHECKED NUMBER	REV
GSS23069.1		004	3
www.goldsketch.co.uk		info@goldsketch.co.uk	0161 792 9595
NOTES © COPYRIGHT. ALL RIGHTS RESERVED. THIS DRAWING/SET OF DRAWINGS IS A DRAFT FOR YOUR INFORMATION ONLY. ANY DISCREPANCIES TO BE REPORTED TO THE DRAFTER IMMEDIATELY. THIS DRAWING/SET OF DRAWINGS IS A DRAFT FOR YOUR INFORMATION ONLY. ANY DISCREPANCIES TO BE REPORTED TO THE DRAFTER IMMEDIATELY. LEGISLATION: RELEVANT CODES OF PRACTICE AND BRITISH STANDARDS. ALL DIMENSIONS ARE IN MILLIMETERS UNLESS OTHERWISE STATED.			