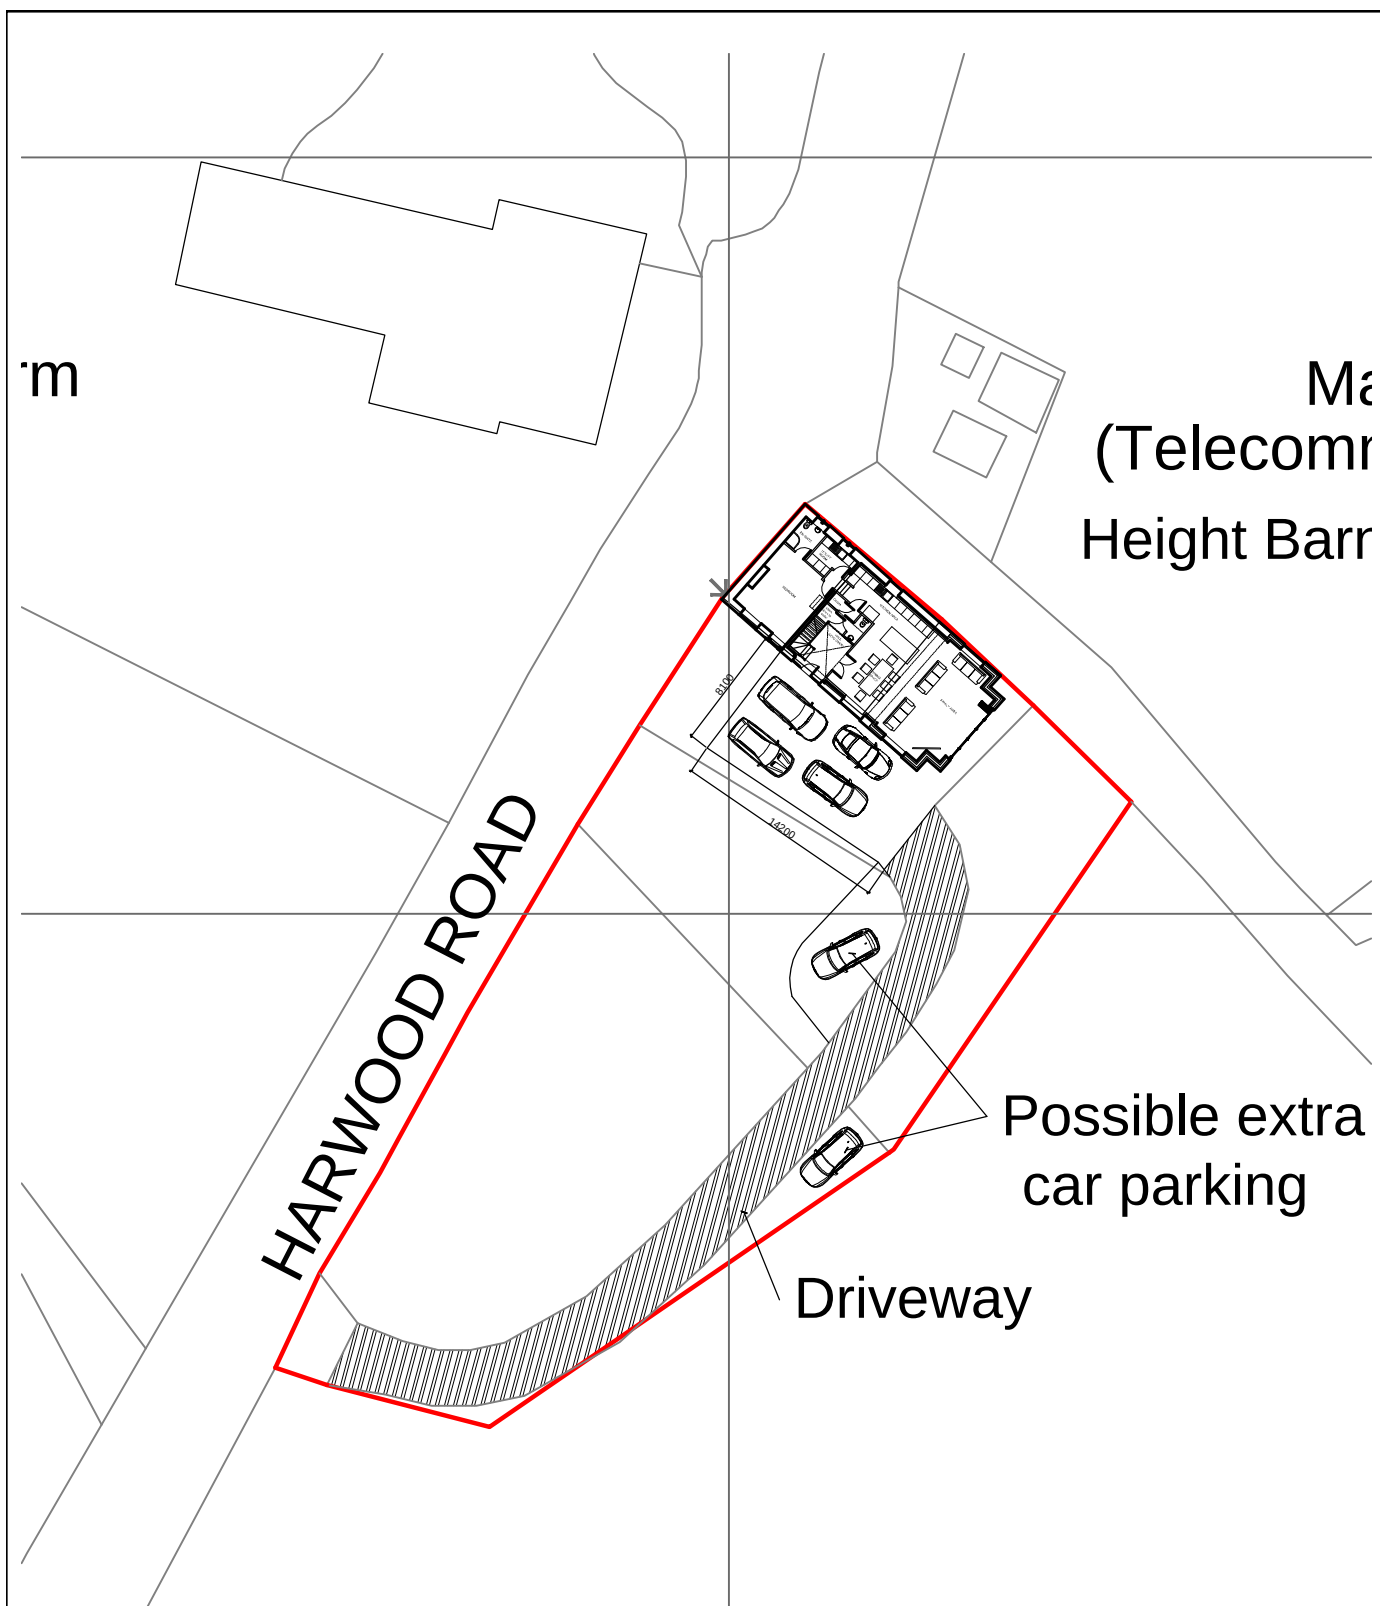


SITE PLAN (PROPOSED)
Height Barn Cottage, Harwood Road
Walshaw Bury BL8 3PR