




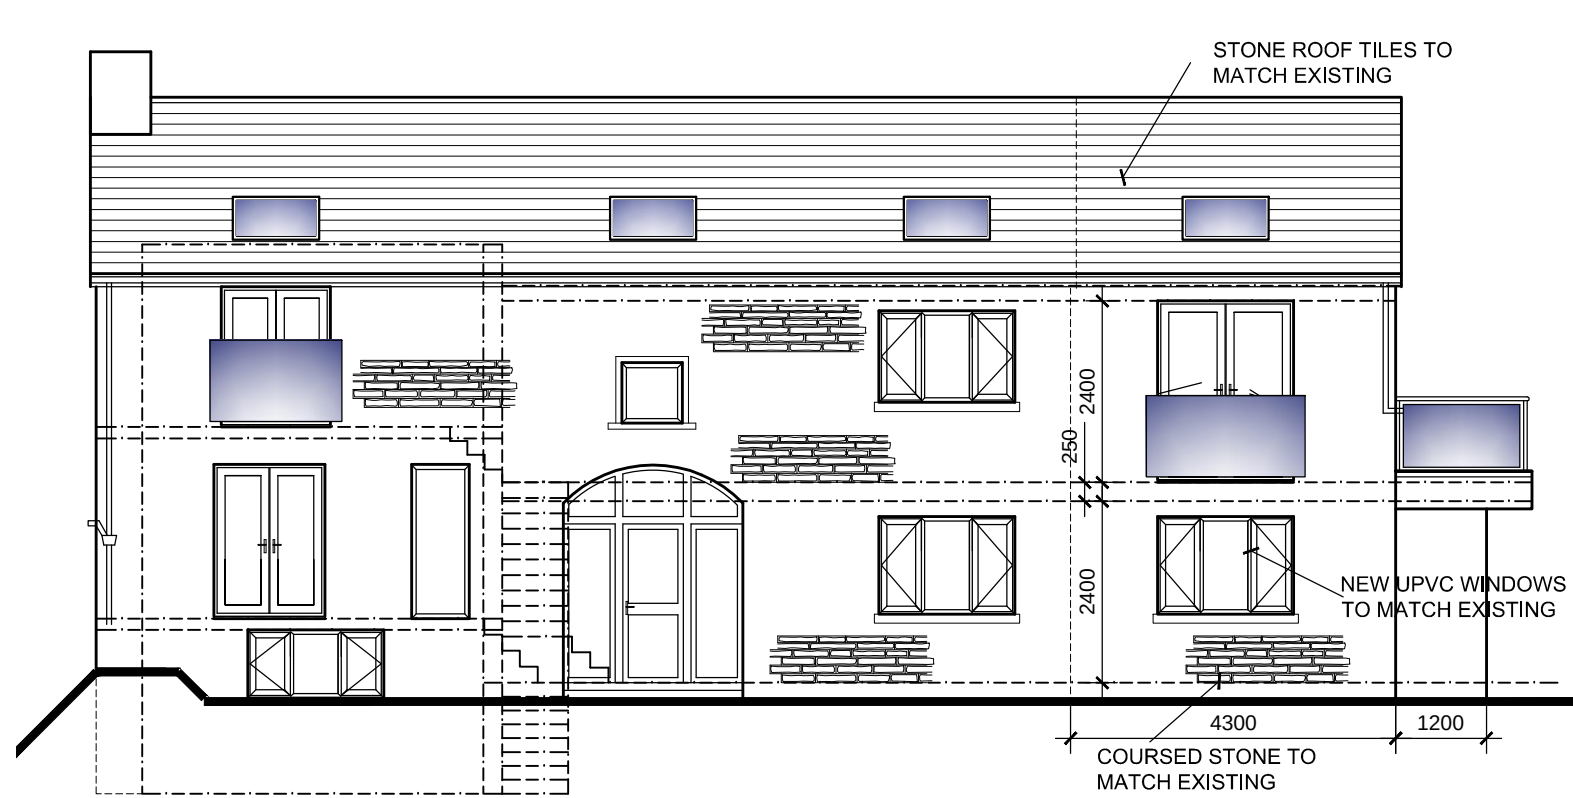


PROPOSED FRONT (South Facing)

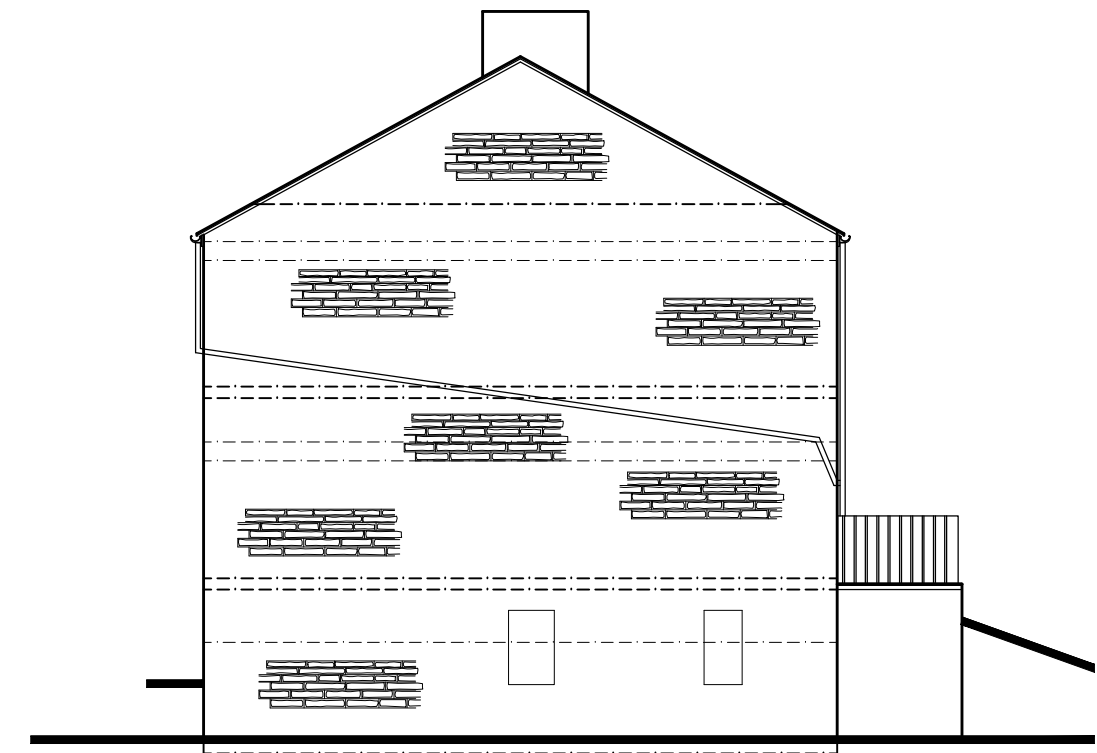

PROPOSED SIDE (West Facing)

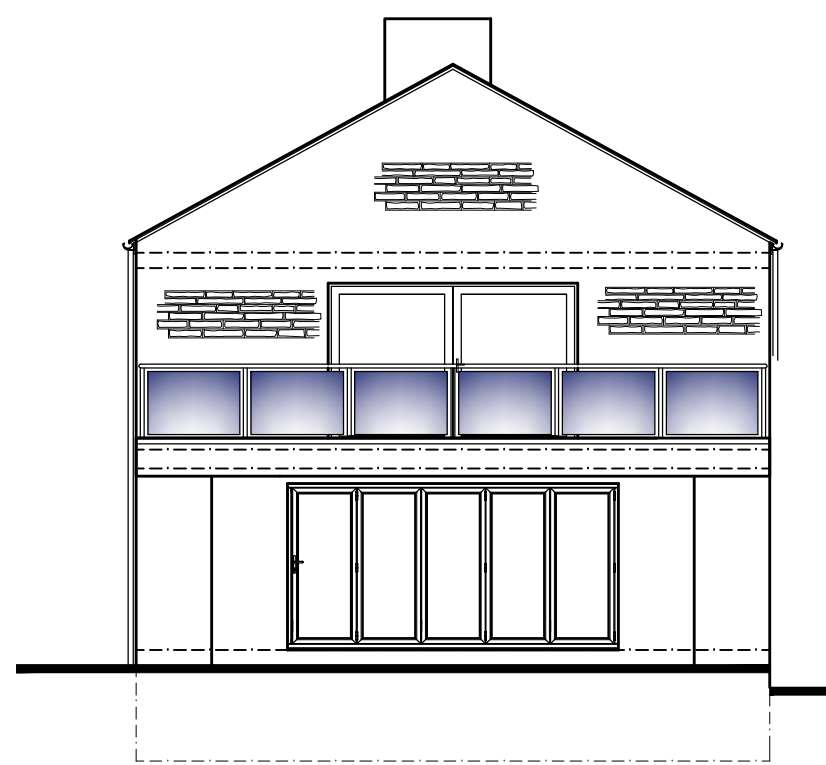

PROPOSED SIDE (East Facing)

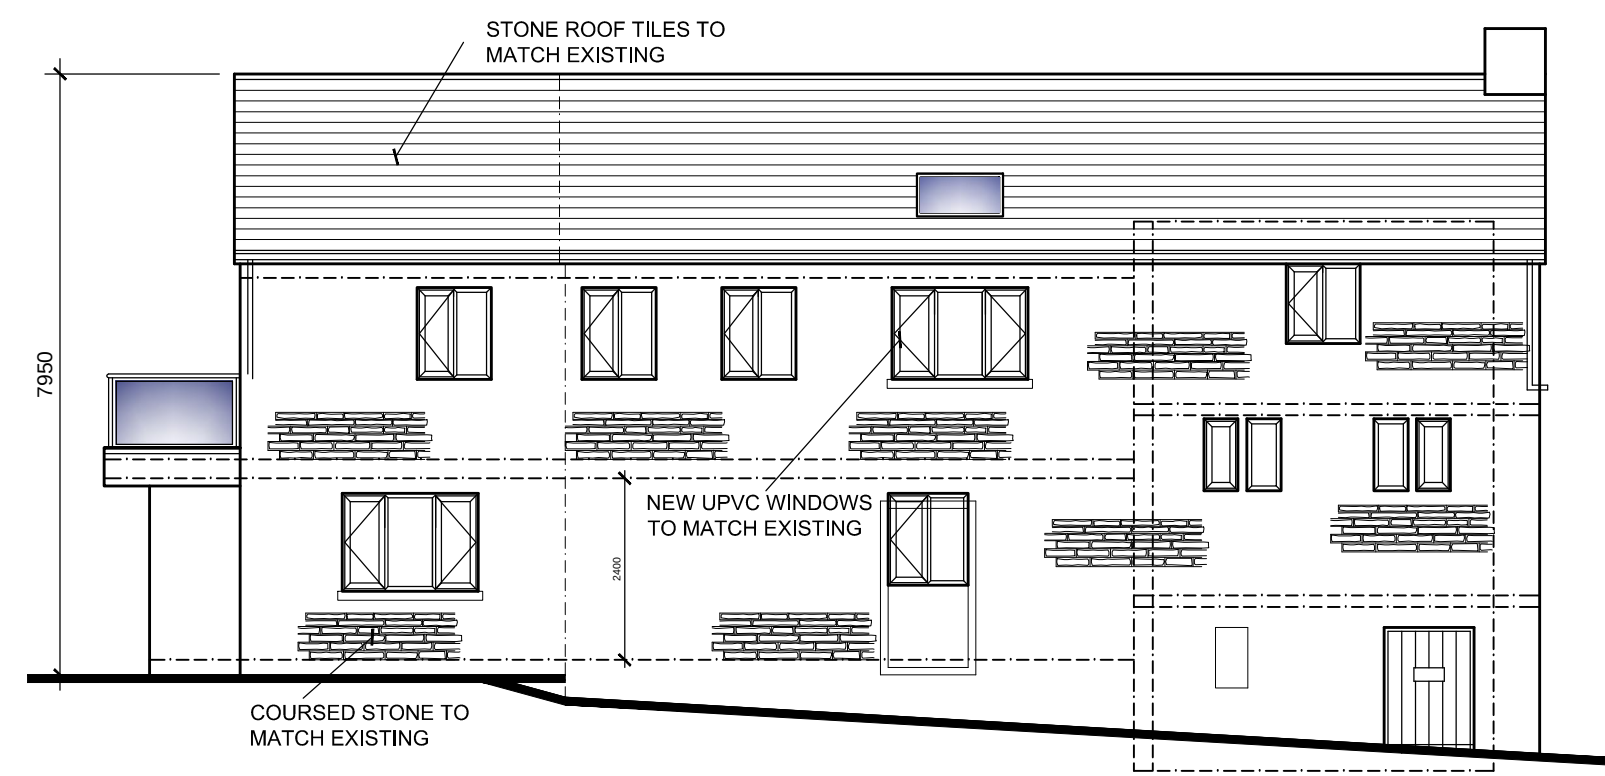

PROPOSED REAR (North Facing)

METRES
0 1 2
SCALE 1:100

PLANNING

REV	DATE	AMENDMENTS	INT
Harry Jackson Surveyors Limited			
Unit 4A Farnworth Park Industrial Estate Wellington Street, Farnworth, Bolton BL4 7BY Tel: 01204 701740 Mobile: 07931 321879			
CLIENT		Mr Joe Mannion	
ADDRESS		Height Barn Cottage, Harwood Road Walshaw, Bury, BL8 3PR	
PROJECT		Extension	
TITLE		Proposed Elevations	
DRAWING No.	7	REV	
SCALES	1:100	DATE	May 2024
DRAWN BY	BE	SHEET SIZE	A3
CHECKED BY	HJ	COPYRIGHT	©