



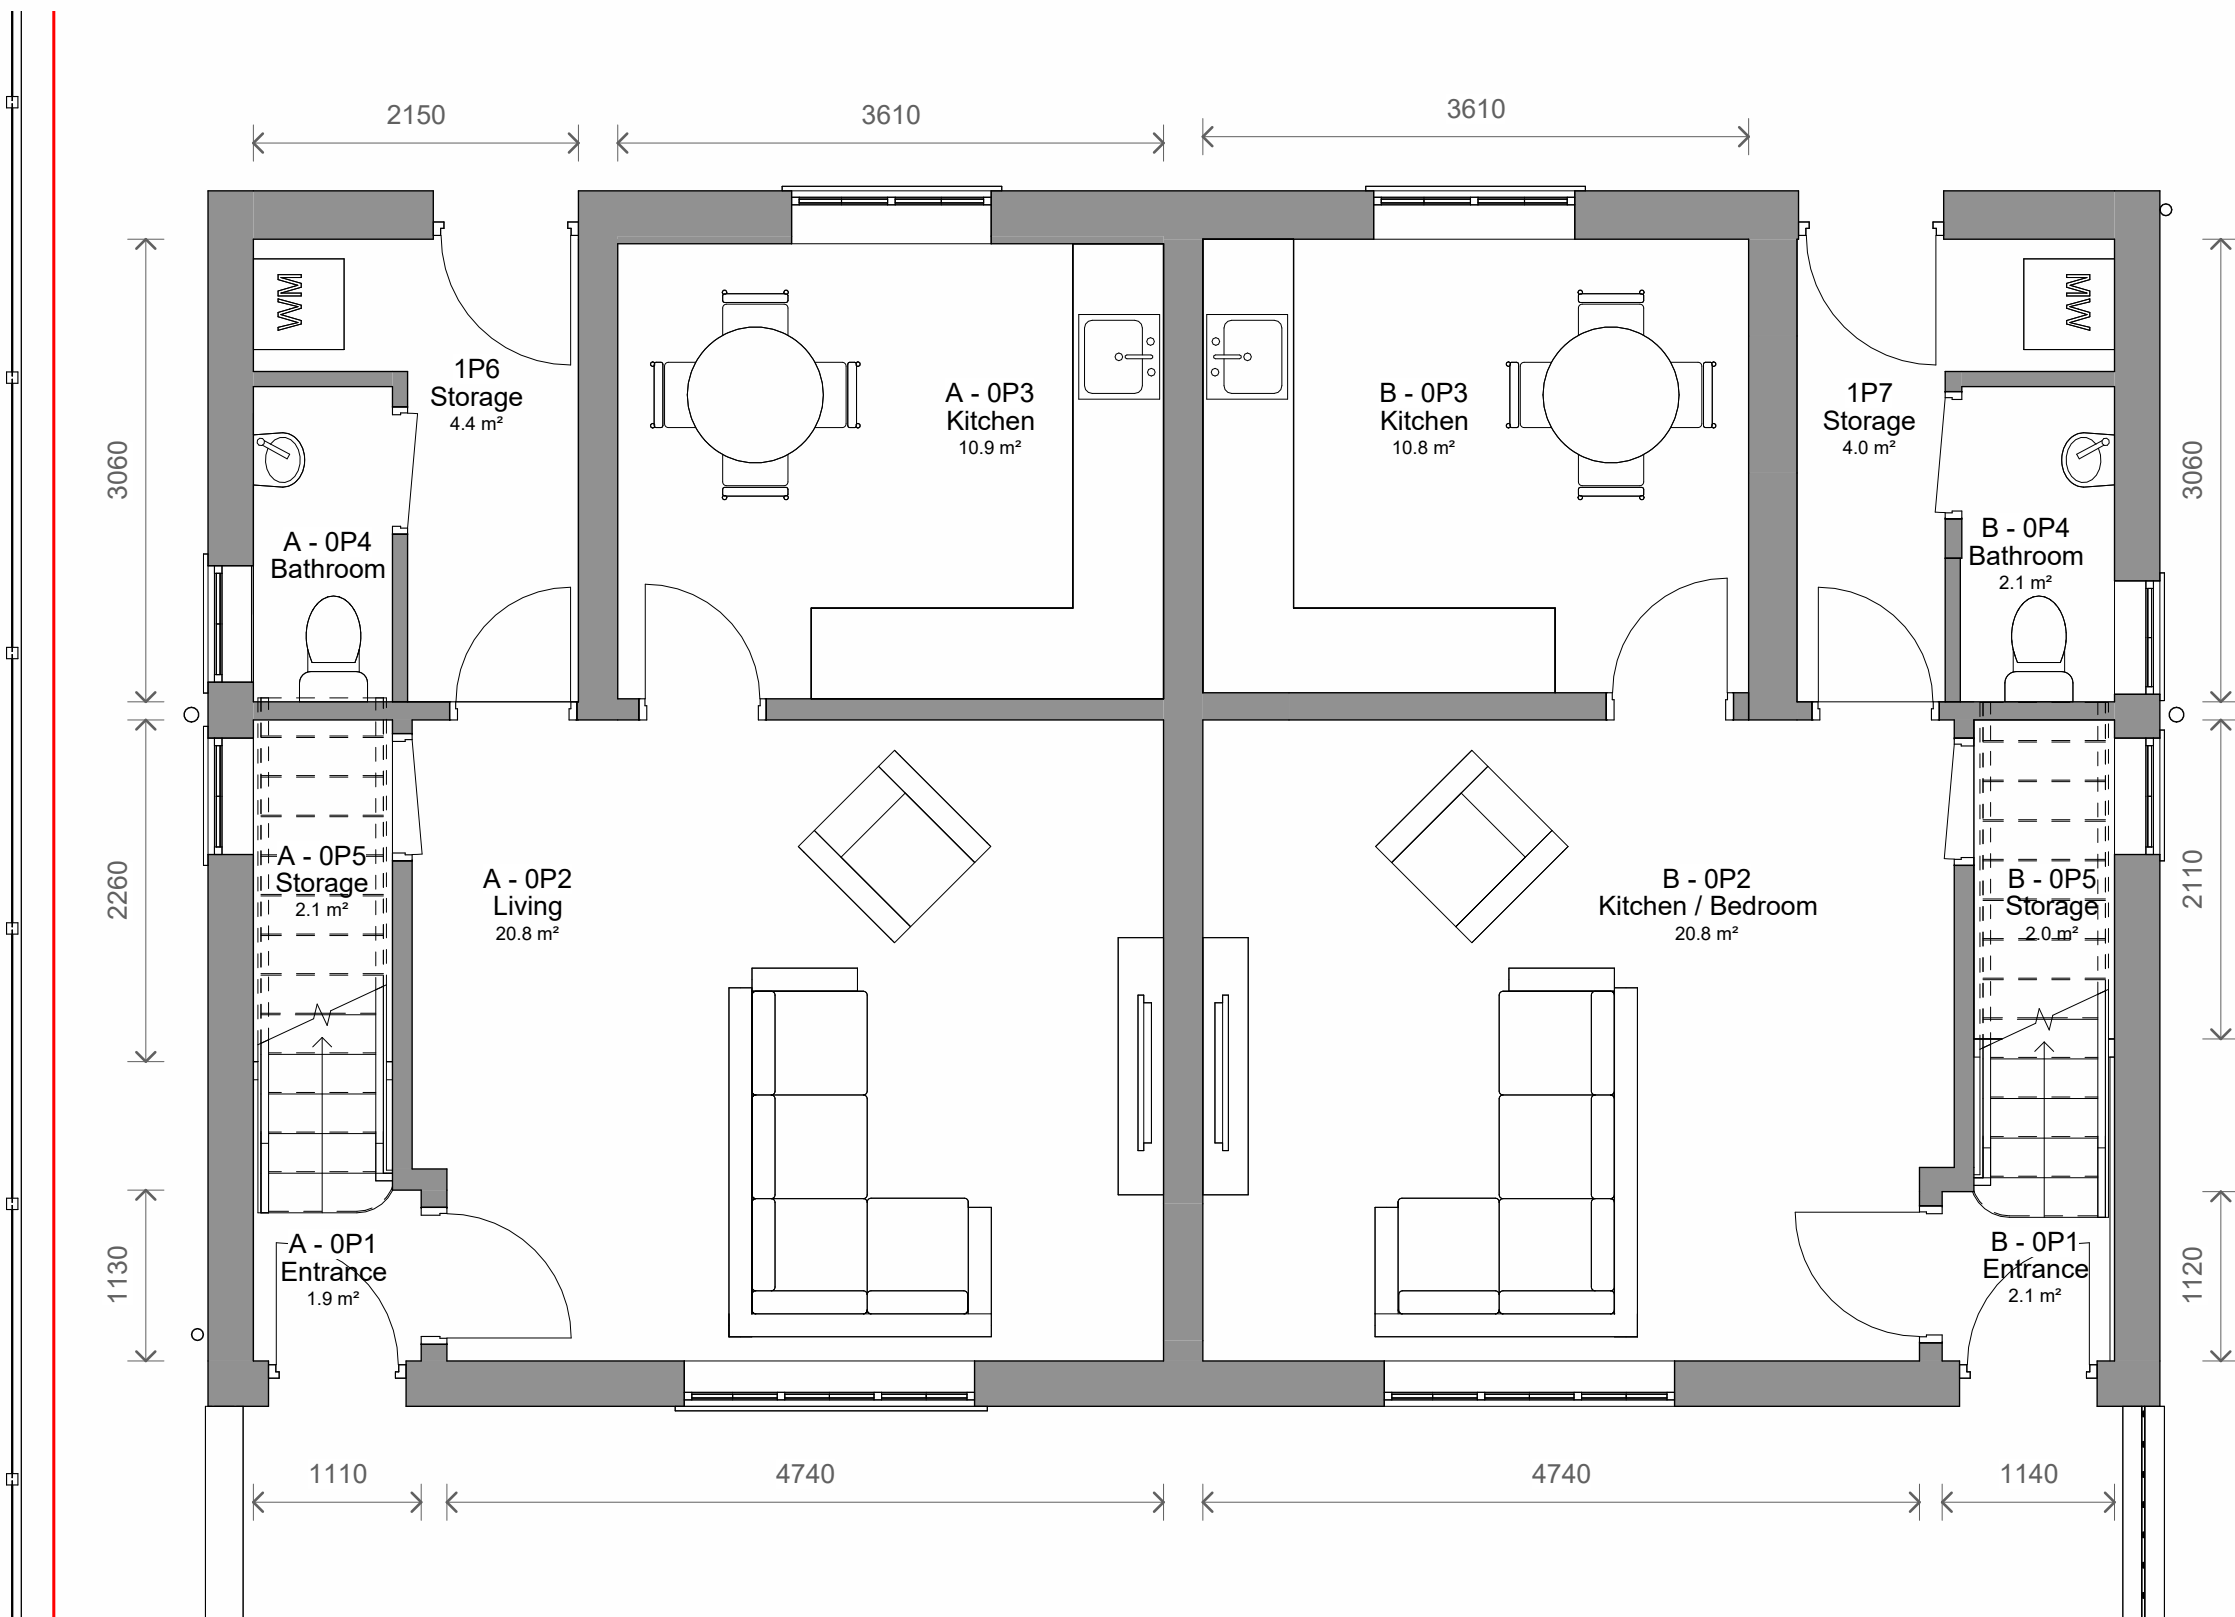

1 Level 0 - Proposed
1 : 50

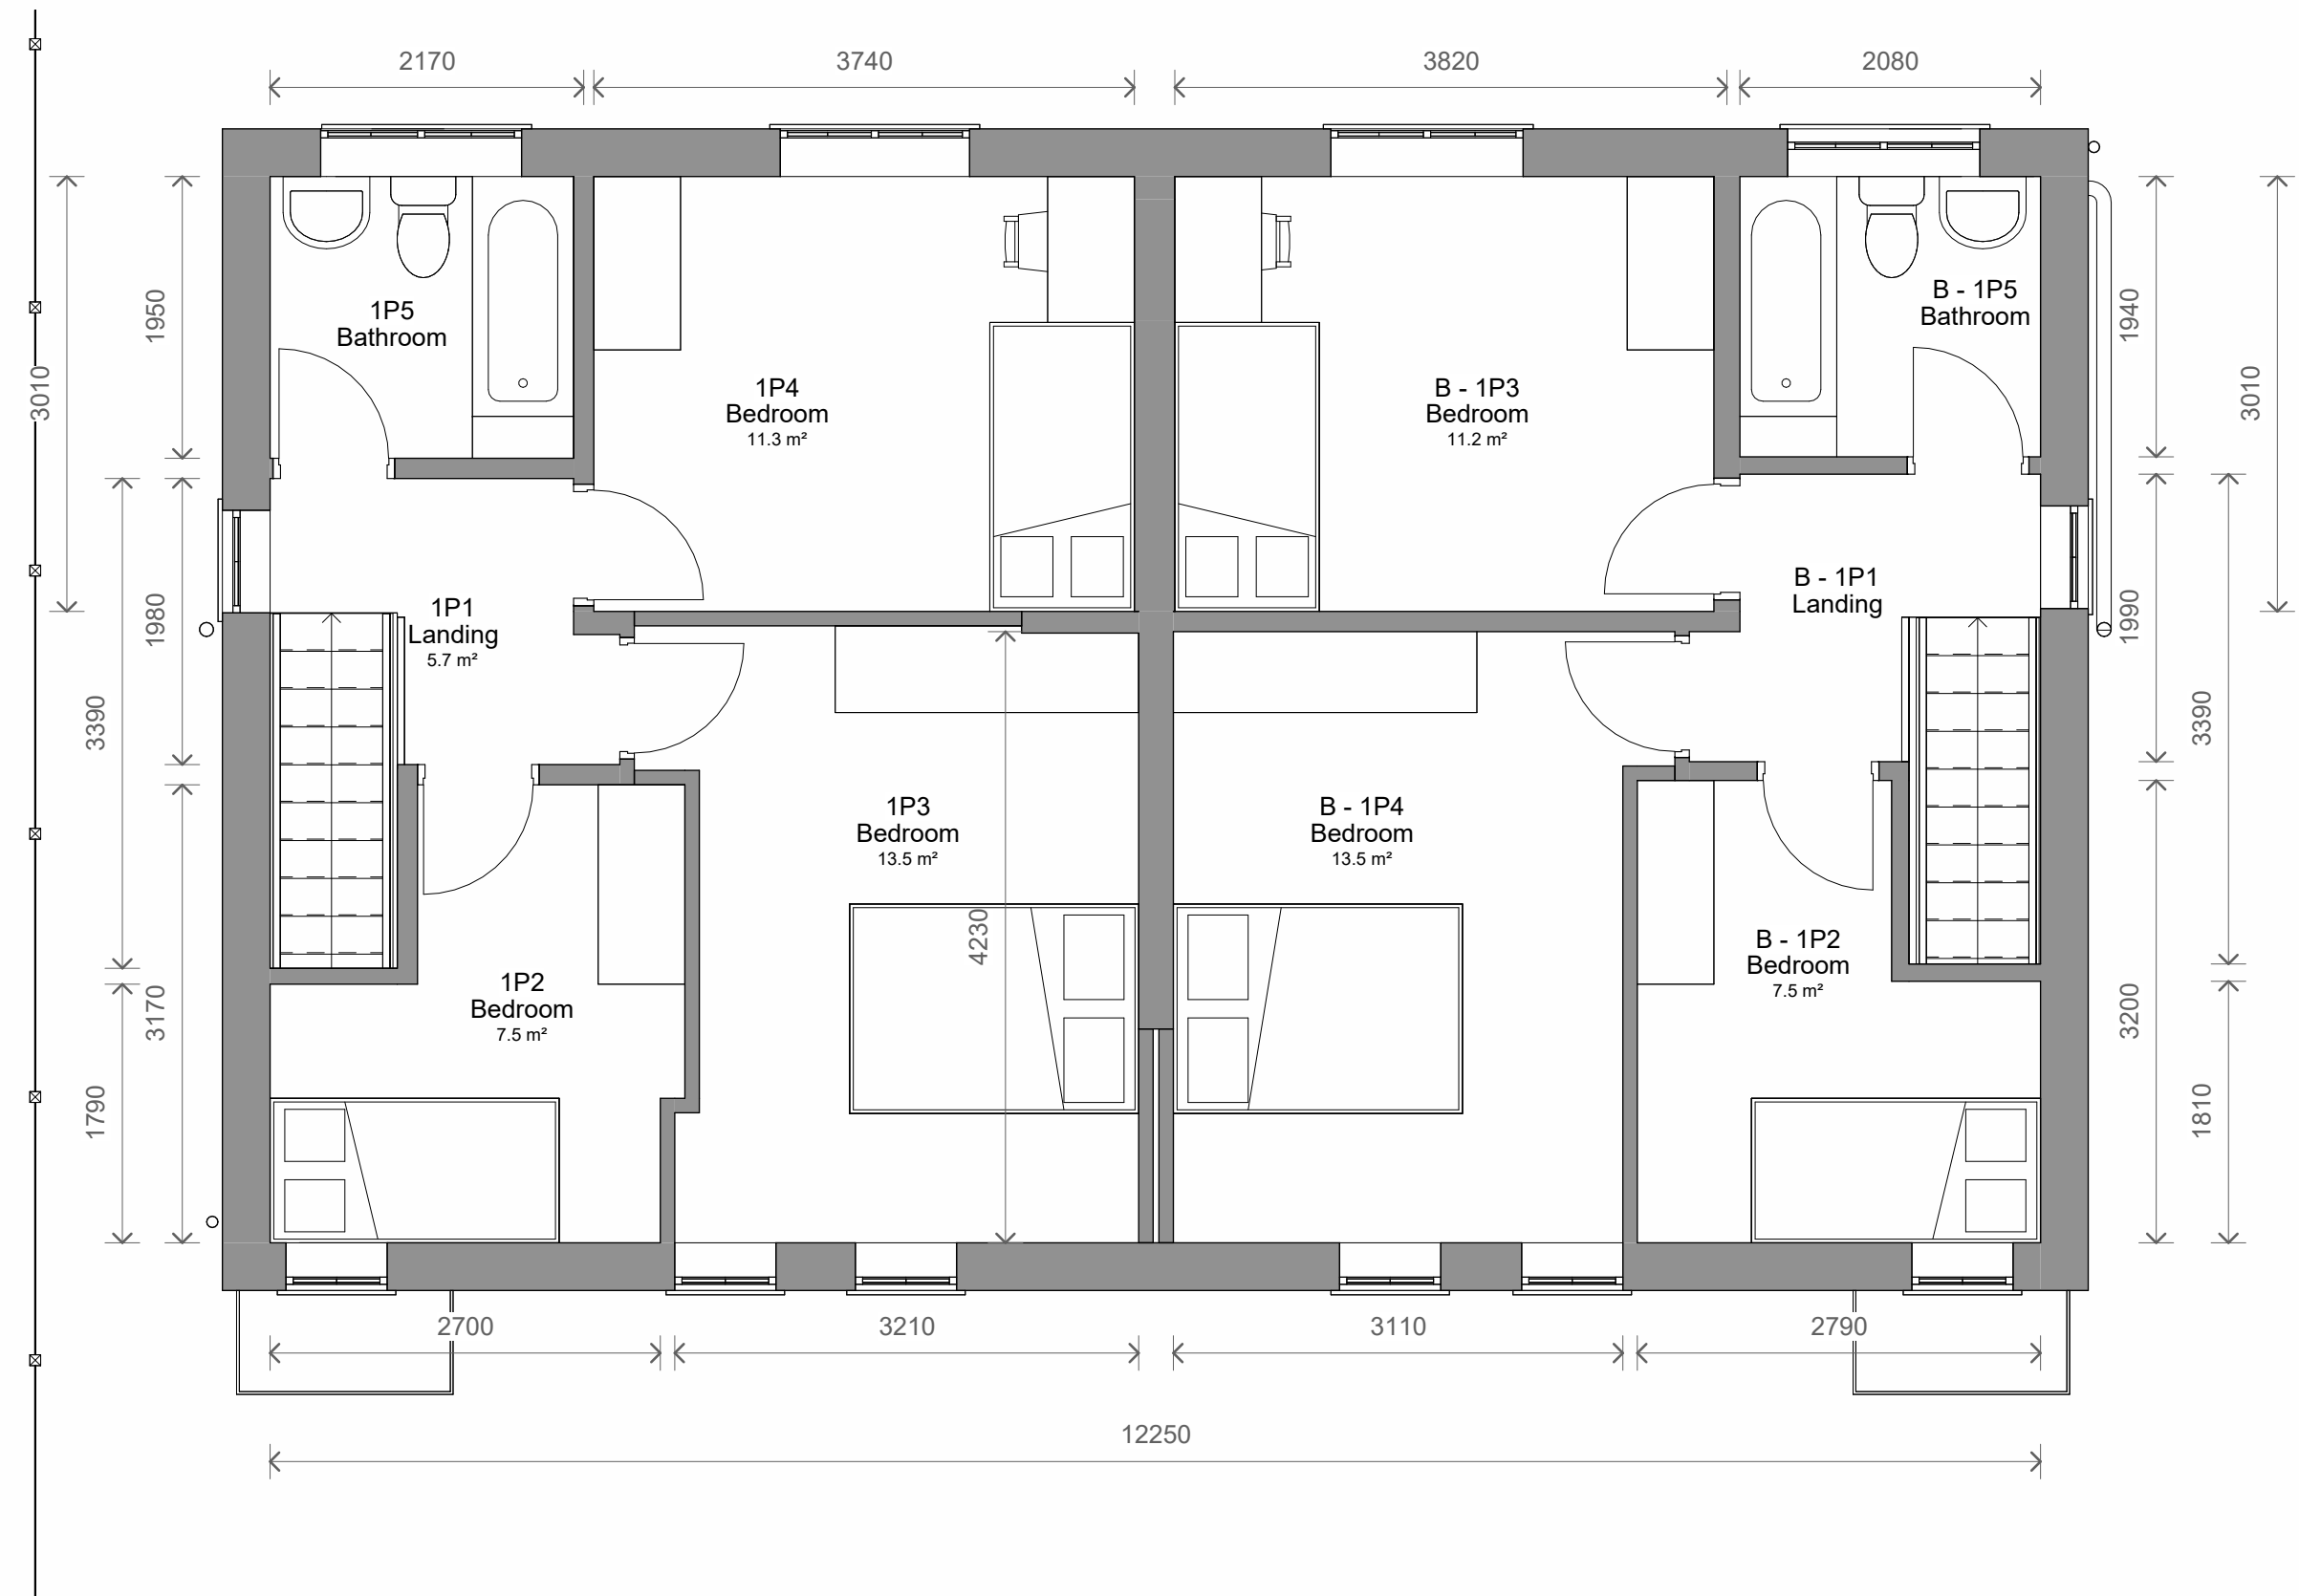

2 Level 1 - Proposed
1 : 50



3 Front - Proposed
1 : 100

4 Left Side - Proposed
1 : 100

5 Rear - Proposed
1 : 100

6 Right Side - Proposed
1 : 100

2	NDSS - Revised	03/09/2024	TP
1	Revised 502	05/07/2024	CB
No.	Description	Date	Initial

PROJECT 72-74 tenters Street - Bury		
TITLE Proposed Plans and Elevations		
STATUS DESIGN		
DRAWN BY SG	DATE 24/01/2024	SCALE (@ A1) As indicated
PROJECT NUMBER GSS23175.2	DRAWING NUMBER 003	REV 2
GOLD SKETCH S T U D I O S www.goldsketch.co.uk info@goldsketch.co.uk 0161 792 9595		
NOTES © COPYRIGHT - ALL RIGHTS RESERVED. THIS DRAWING AND ANY PARTS THEREOF ARE NOT TO BE REPRODUCED OR TRANSMITTED IN ANY FORM OR BY ANY MEANS, ELECTRONIC OR MECHANICAL, INCLUDING PHOTOCOPYING, RECORDING, OR BY ANY INFORMATION STORAGE AND RETRIEVAL SYSTEM, WITHOUT THE WRITTEN PERMISSION OF GOLD SKETCH STUDIOS. ALL DIMENSIONS AND LEVELS ARE TO BE IN ACCORDANCE WITH THE CURRENT BUILDING REGULATIONS AND BRITISH STANDARDS. ALL DIMENSIONS ON THIS DRAWING ARE IN MILLIMETRES UNLESS OTHERWISE STATED.		

