

**Notes**

THIS DRAWING IS TO BE READ IN CONJUNCTION WITH ALL RELEVANT HSE, ARCHITECTS, SERVICE ENGINEERS AND SUBCONTRACTOR DRAWINGS.

REVIEW ALL DRAWINGS AND REPORT ANY DISCREPANCIES TO HSB PRIOR TO COMMENCEMENT.




DO NOT SCALE FROM THIS DRAWING. ALL DIMENSIONS AND LEVELS INCLUDING ANY ADJUSTMENT TO EXISTING STRUCTURES TO BE CHECKED ON SITE PRIOR TO COMMENCEMENT.

WORK FROM FIGURED DIMENSIONS ONLY. DO NOT SCALE FROM THIS DRAWING.

ALL DIMENSIONS IN MILLIMETRES AND LEVELS IN METRES. TO BE CHECKED ON SITE.

NO DEVIATION FROM DETAILS SHOWN ON THIS DRAWING IS ALLOWED WITHOUT HSB PRIOR PERMISSION IN WRITING.

ALL WORK IS TO BE CARRIED OUT IN ACCORDANCE WITH THE RELEVANT SPECIFICATIONS ISSUED BY HSE, BRITISH STANDARDS CODES OF PRACTICE, STATUTORY REQUIREMENTS AND THE CONTRACT DOCUMENTS.

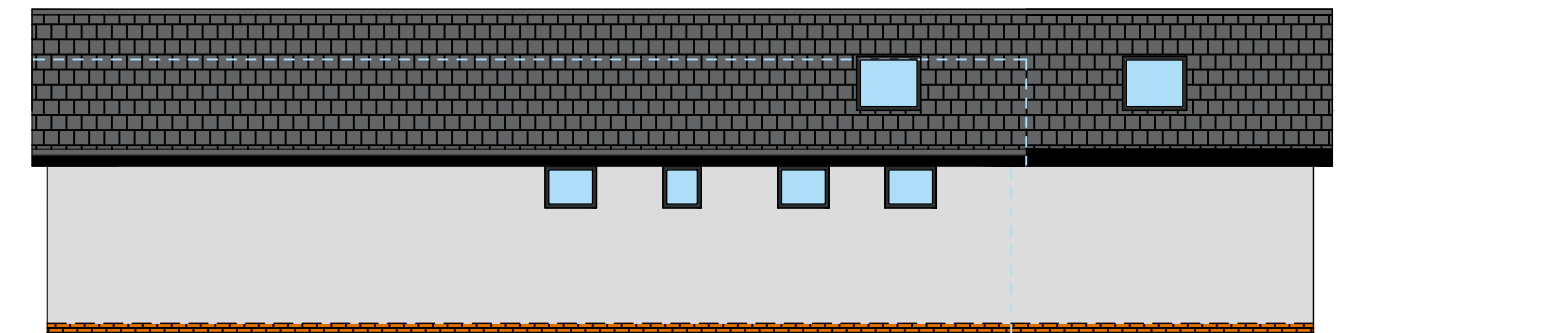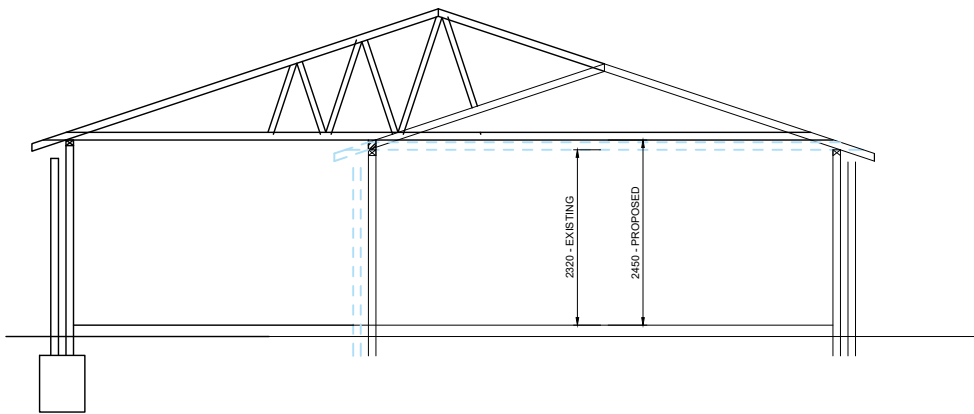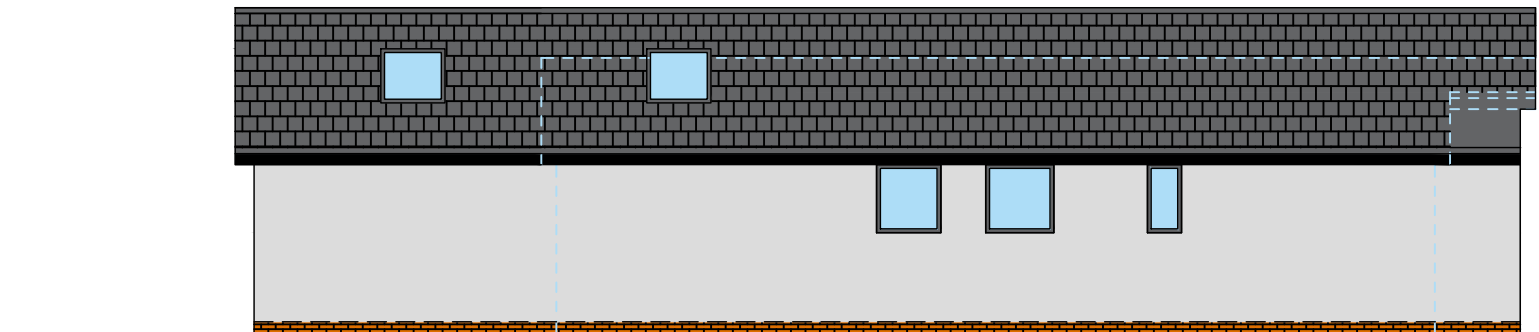

|   |          |                   |
|---|----------|-------------------|
|   |          |                   |
|   |          |                   |
|   |          |                   |
| A | 22.08.22 | HSB/ED FOR RAREOS |
| N | DATE     | DESCRIPTION       |
|   |          | REVISION          |

|                |  |          |          |        |
|----------------|--|----------|----------|--------|
| CLIENT:        |  |          |          |        |
| Mr & Mrs xxxx  |  |          |          |        |
| CONTRACT:      |  |          |          |        |
| 15 DIGHT ACRE  |  |          |          |        |
| DRAWING TITLE: |  |          |          |        |
| PROPOSED PLANS |  |          |          |        |
| PROJECT N°:    |  |          |          |        |
|                |  | Dwg N°:  | 003      | Rev. A |
| PLANNING:      |  | • SCALE: | 1/50     |        |
| BUILDING REGS: |  | DATE:    | 13.09.22 |        |
| TENDER:        |  | DRAWN:   | AG       |        |
| CONSTRUCTION:  |  | CHECKED: |          |        |

