

Key Plan

Scale Bars		TO BE USED ONLY AS GUIDANCE							
1:100	mm		1000		3000		5000		
1:200	mm				5000		8000		
1:500	M		5		15		25		
1:1250	M		10		30		50		70

NOTES

- All dimensions and levels are to be checked on site.
- Any discrepancies are to be reported to the architect before any work commences
- This drawing shall not be scaled to ascertain any dimensions. Work to figured dimensions only.
- This drawing shall not be reproduced without express written permission from AEW.
- Title overlay drawings and ownership boundaries are produced using all reasonable endeavors. AEW cannot be responsible for the accuracy or scale discrepancy of base plans supplied to them.
- All works are to be undertaken in accordance with Building Regulations and the latest British Standards.
- All proprietary materials and products are to be used strictly in accordance with the manufacturers recommendations.

This drawing contains the following model files: -


11302-AEW-XX-XX-M3-A-0001

CDM 2015

Client notified of duties: **19/01/2022**

Principal Designer: **Avid**

Unless noted below, all known hazards have been highlighted on the drawing:

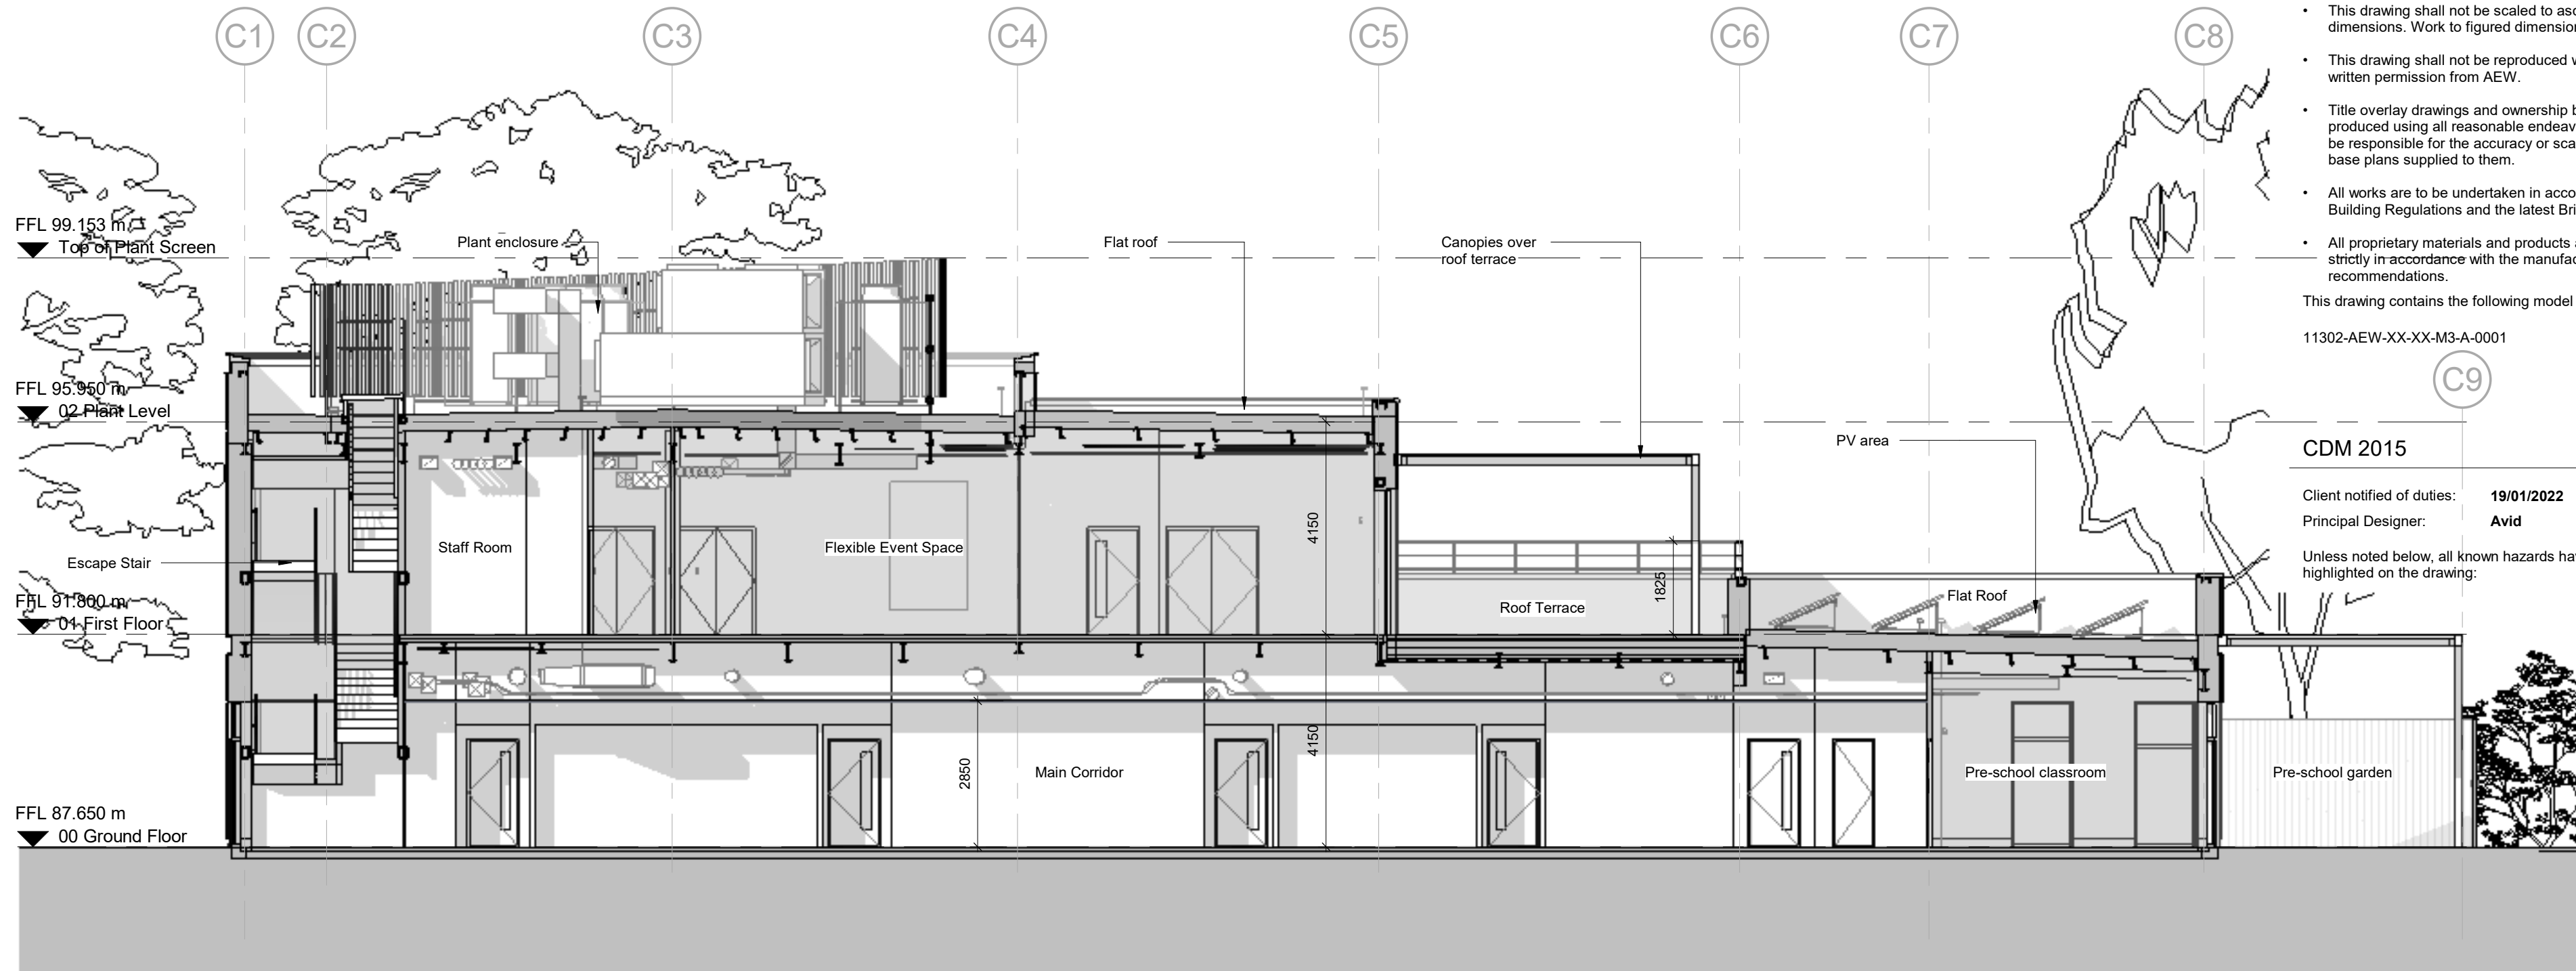

Proposed Section AA

Scale @ 1 : 100

P04	06/10/22	Revised planning issue	RP	PBH
P03	12/05/22	Updated to planning consultant comments	RP	PBH
P02	29/04/22	Revised to latest design	RP	PBH
P01	27/04/22	Initial Drawing Issue	RP	PBH
Rev	Date	Description	Drawn by	Checked By

Status	Purpose of Issue
S2	For Approval

drawing stage **Stage 4**

client

JD Group

project

JD Sports Campus Hub (Former A-Plant Site)

drawing title

Creche - Proposed Section AA

date	04/19/22	drawn	KJ
scale @ A2	As indicated	checked	PBH