




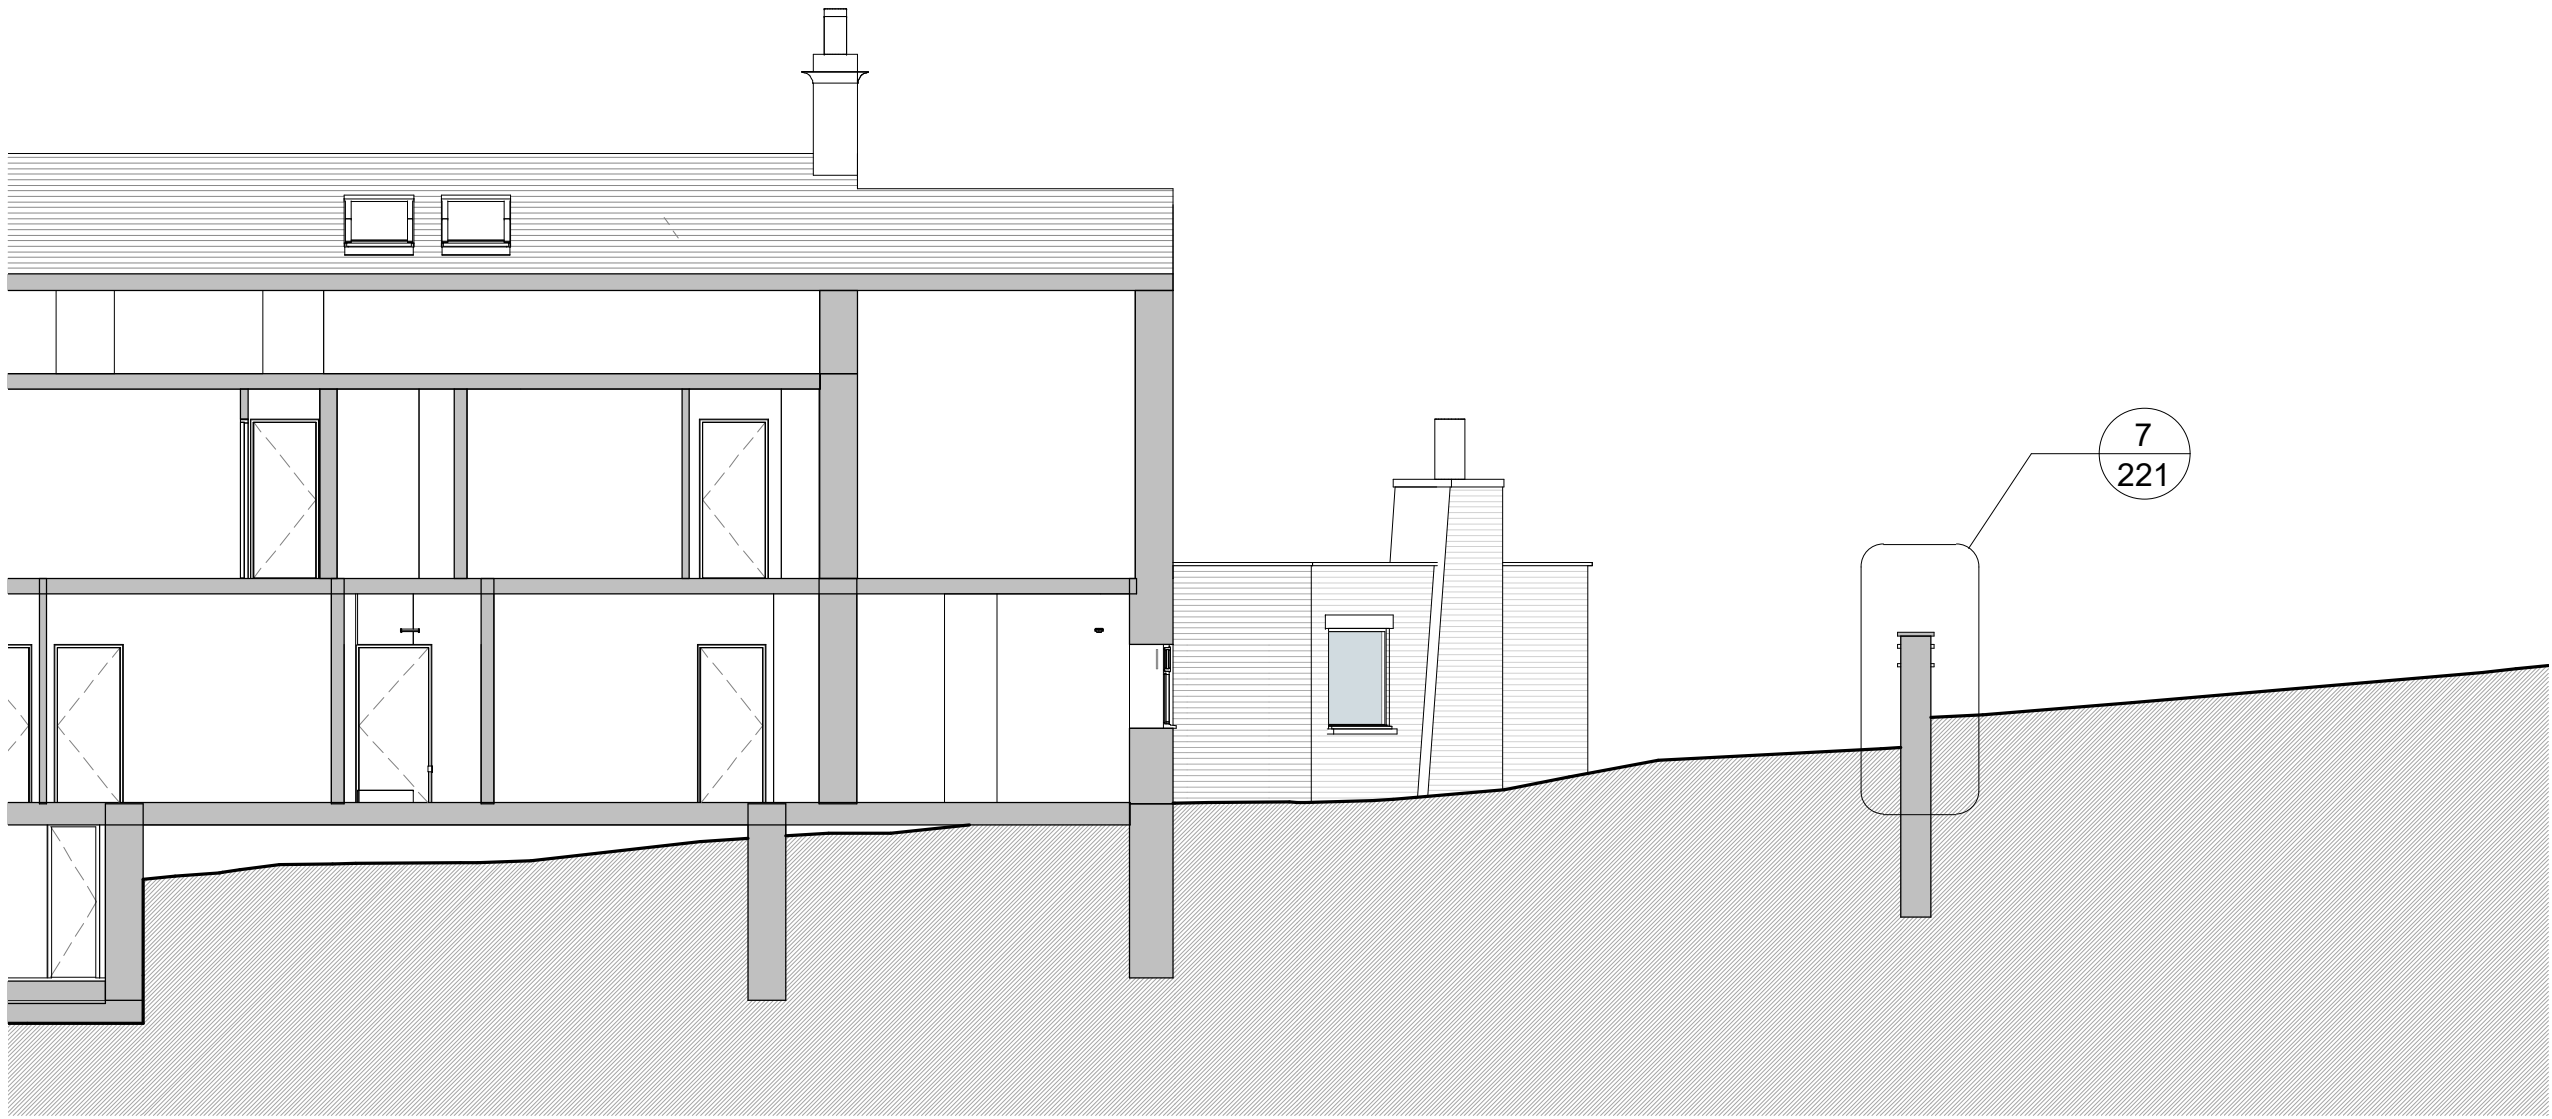


2. Section - Site - Proposed - Driveway - A-A - Front
1 : 100

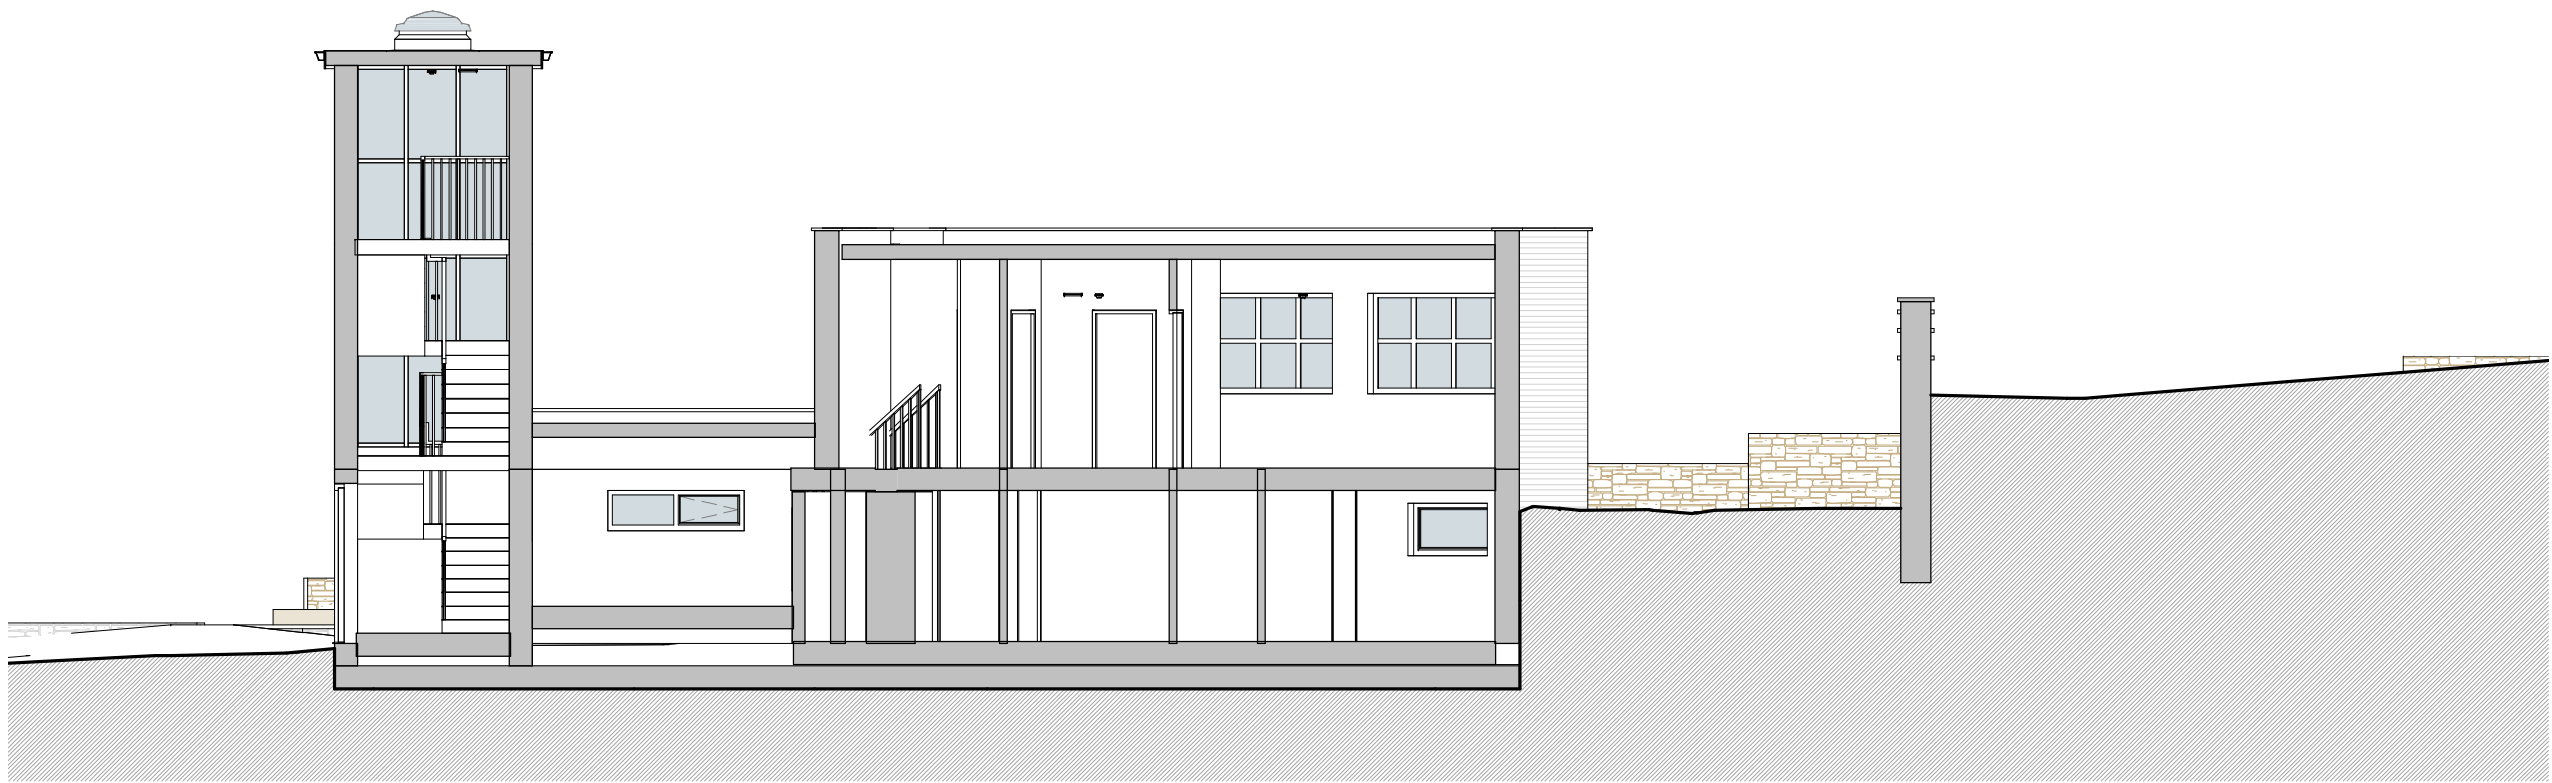

3. Section - Site - Proposed - Driveway - B-B - Mid
1 : 100

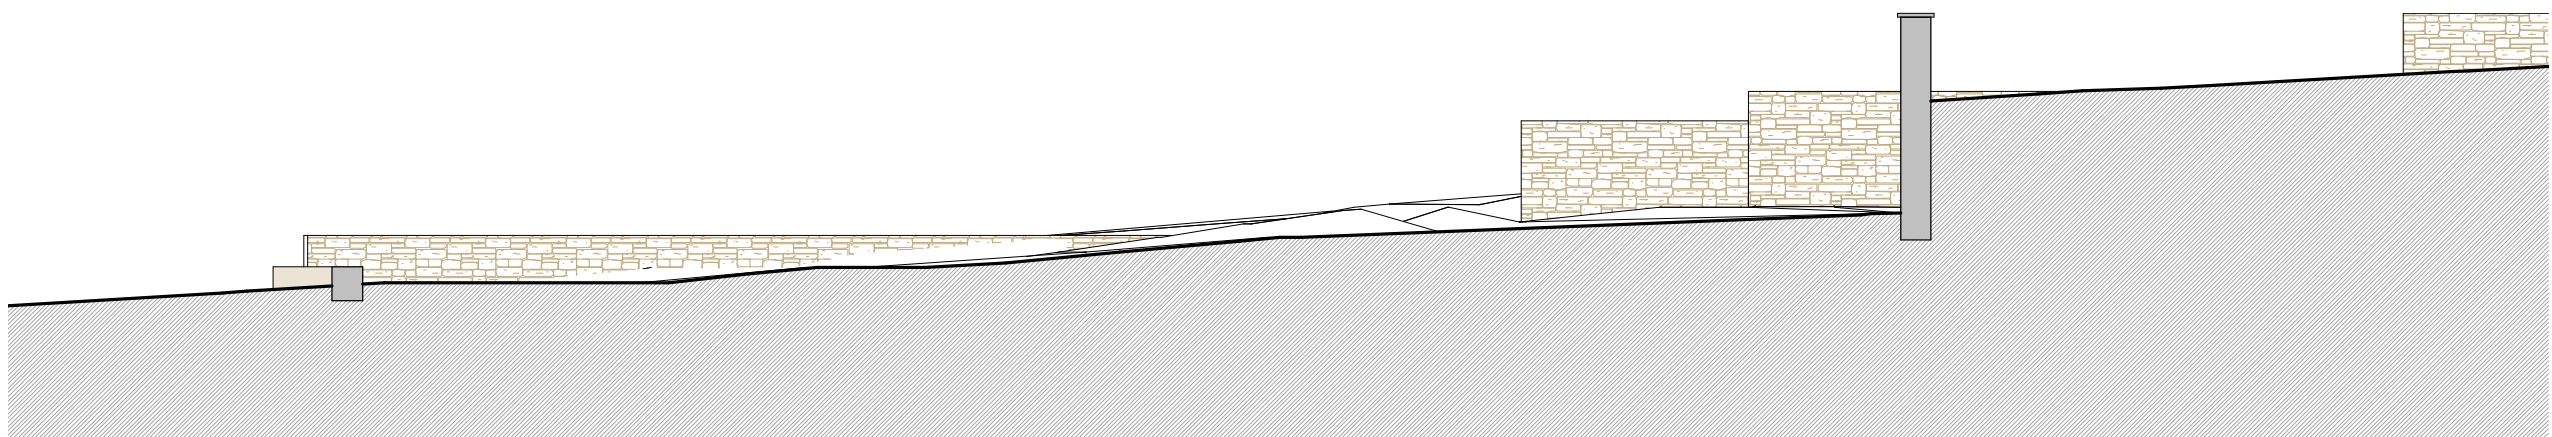

4. Section - Site - Proposed - Driveway - C-C - Rear
1 : 100

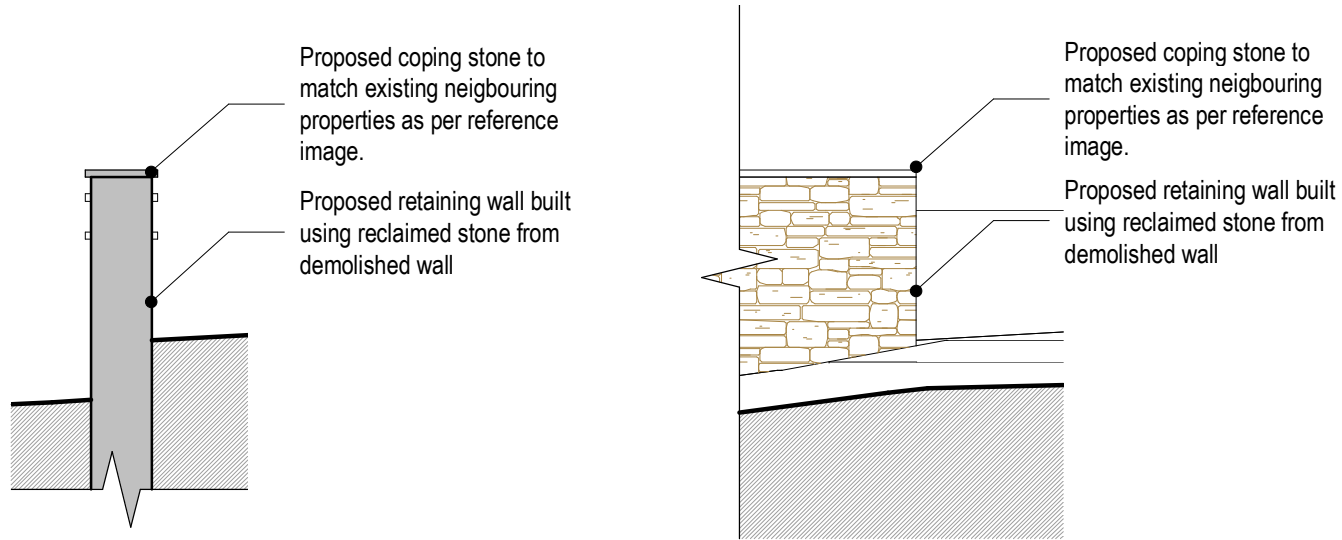

7. Detail - Retaining Wall Section
1 : 50


8. Detail - Retaining Wall Elevation
1 : 50




? Reference Wall Image



1. Site - Block Plan
1 : 500

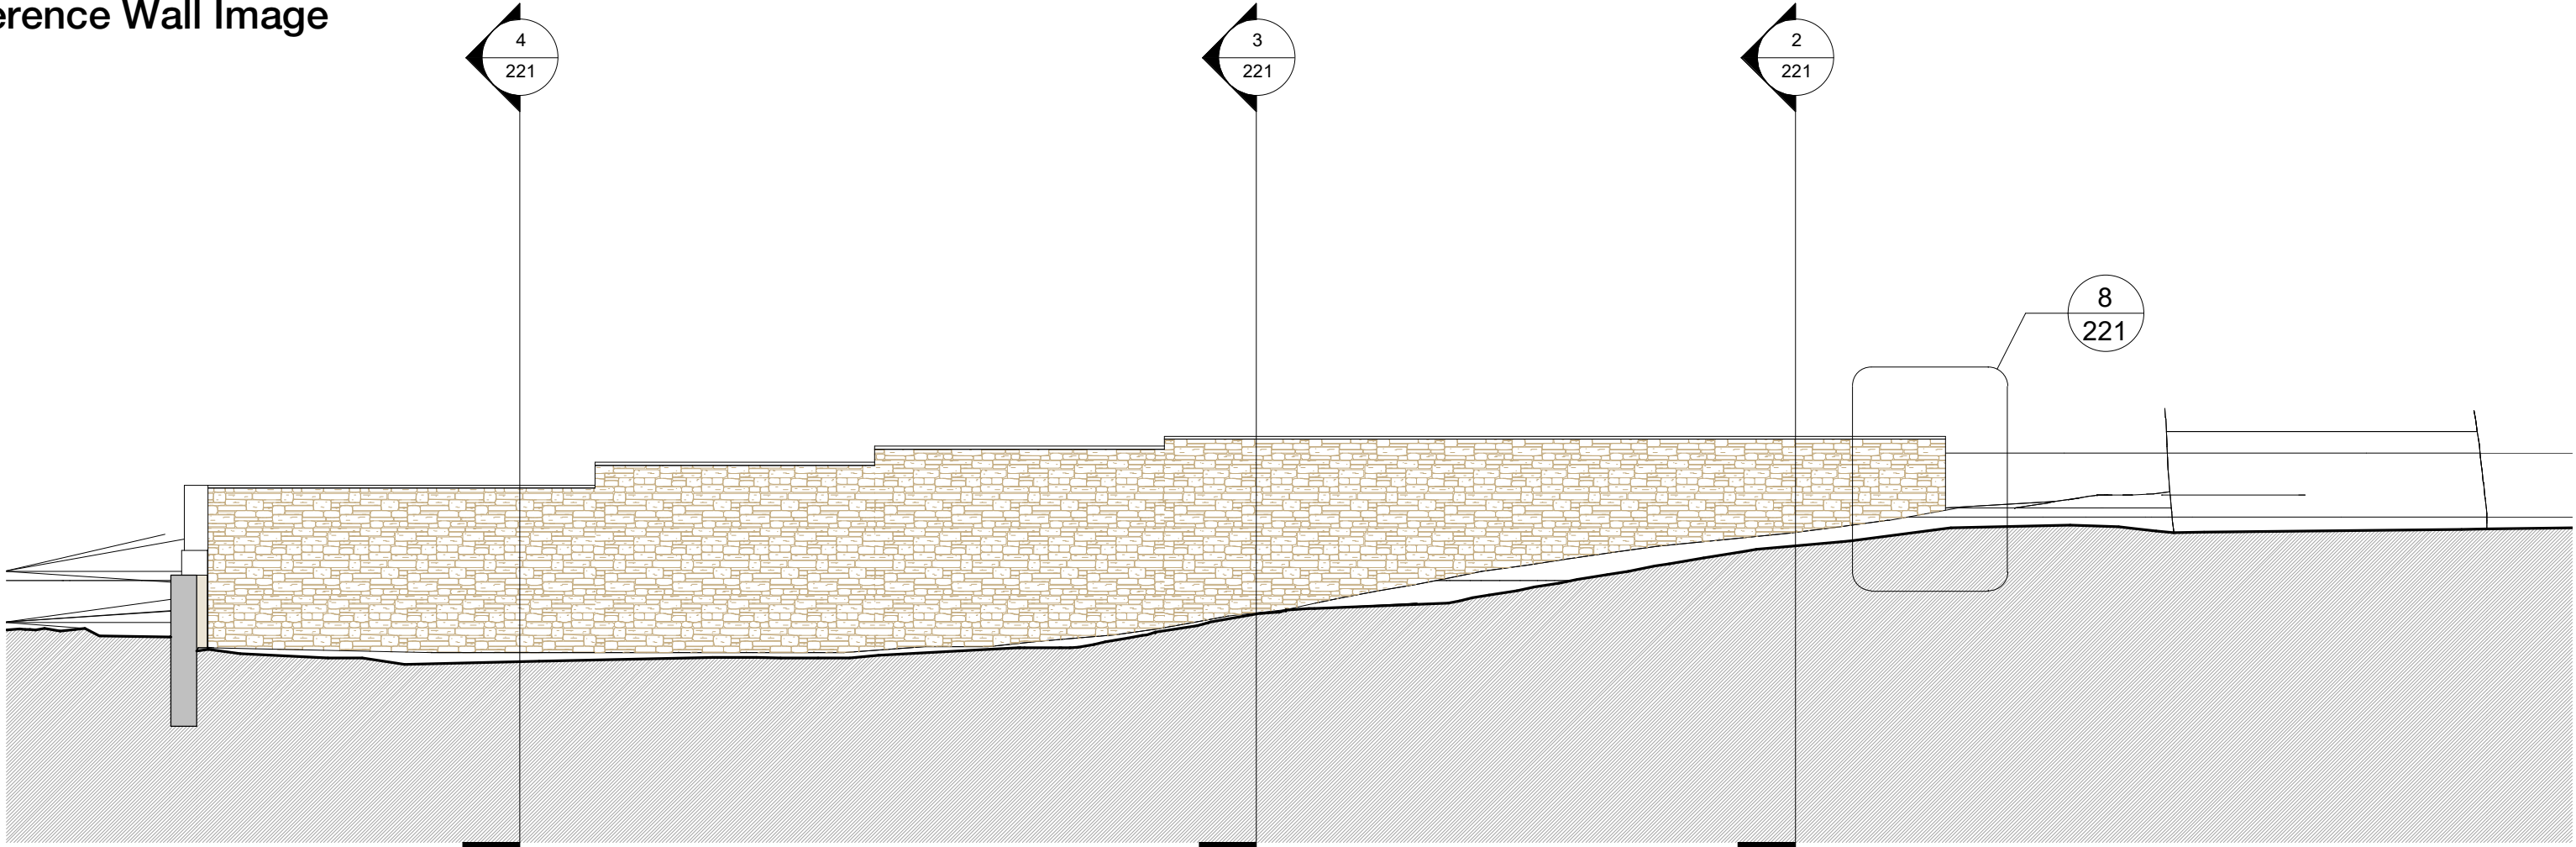

5. Section - Site - Proposed - Driveway - D-D - Long
1 : 100

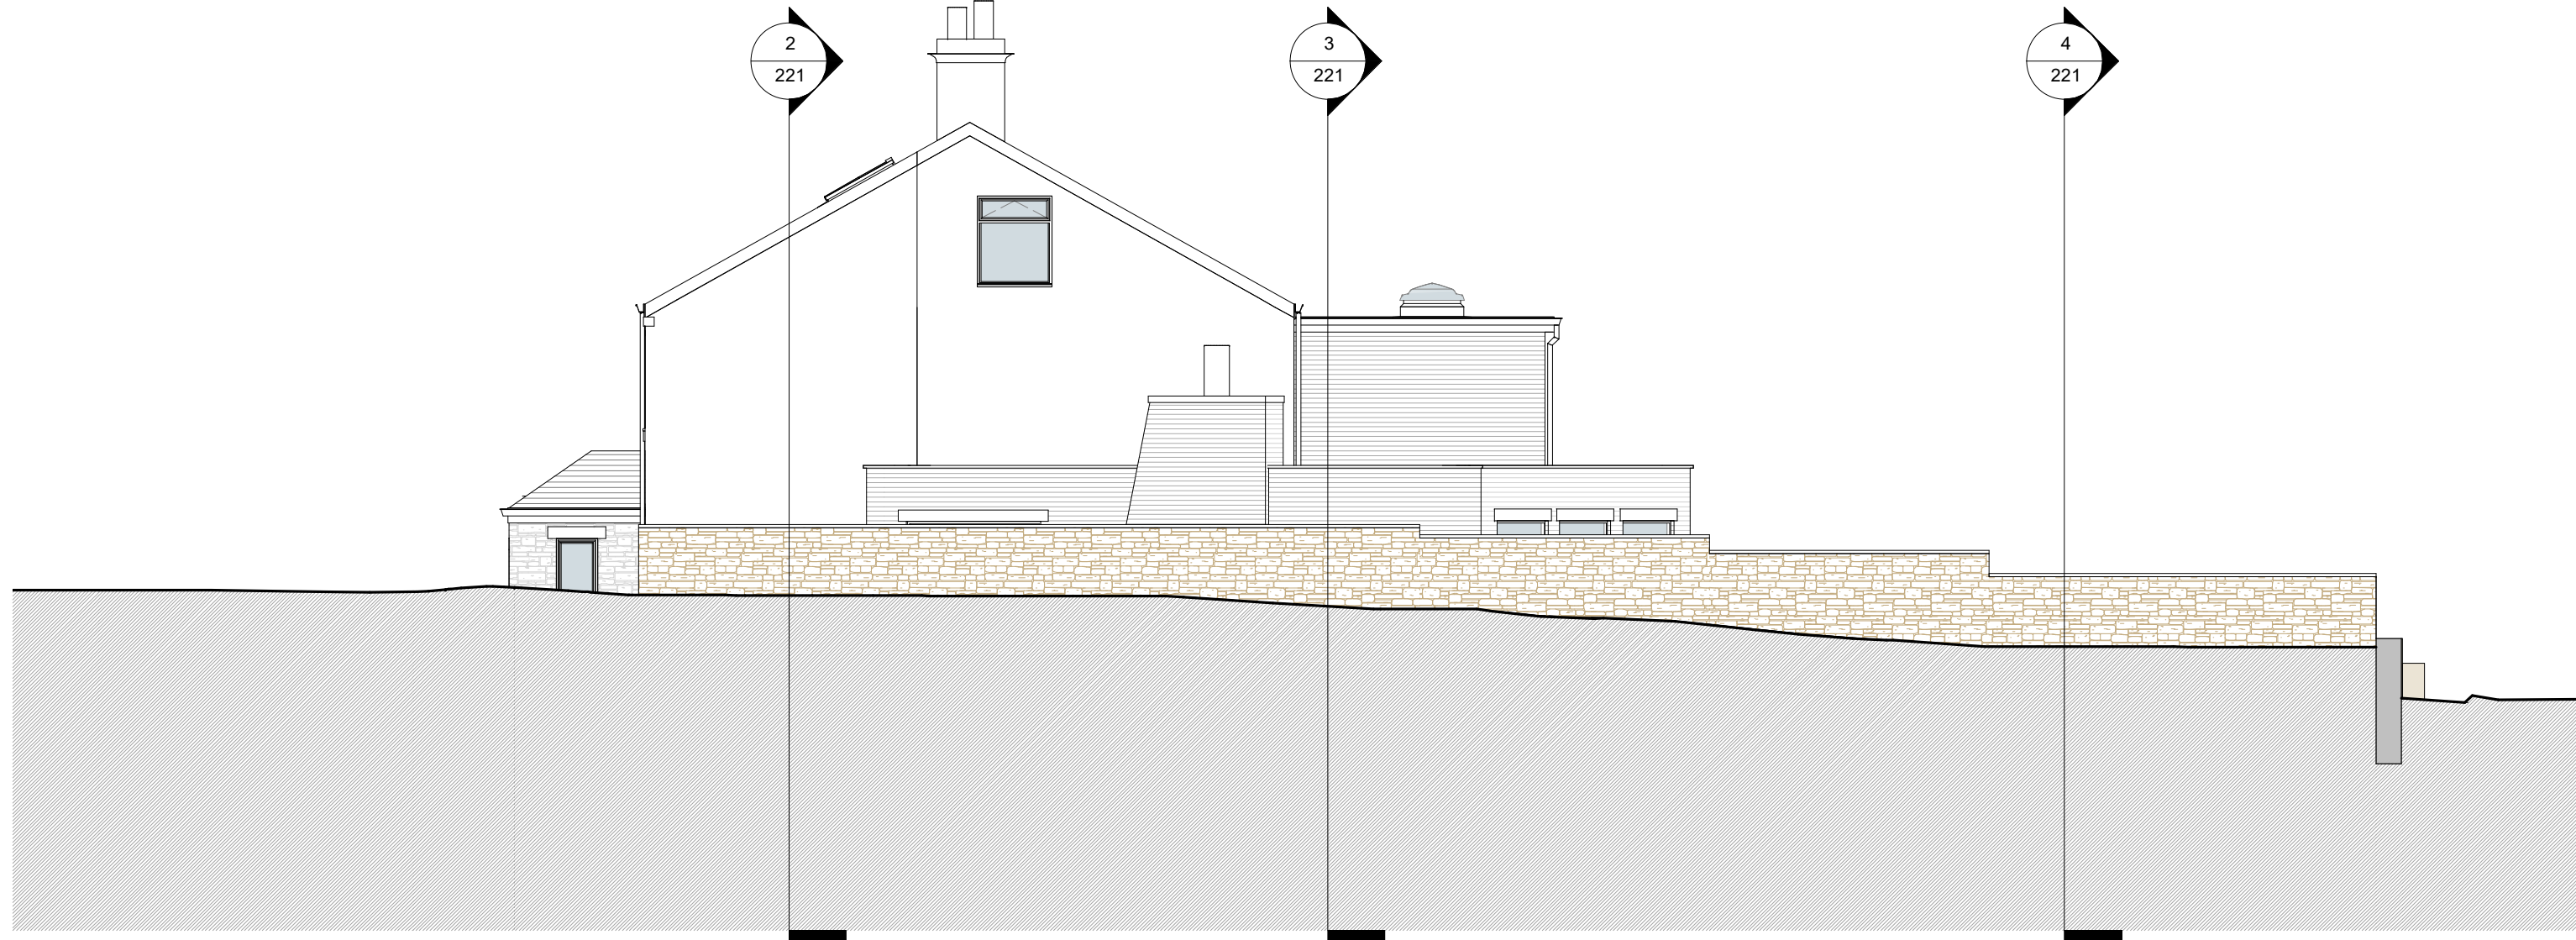

6. Section - Site - Proposed - Driveway - E-E - Long
1 : 100

REV	DESCRIPTION	DATE	BY	DATE
1	As indicated	13 JAN 2025	SP	
2	As indicated	13 JAN 2025	SP	
