
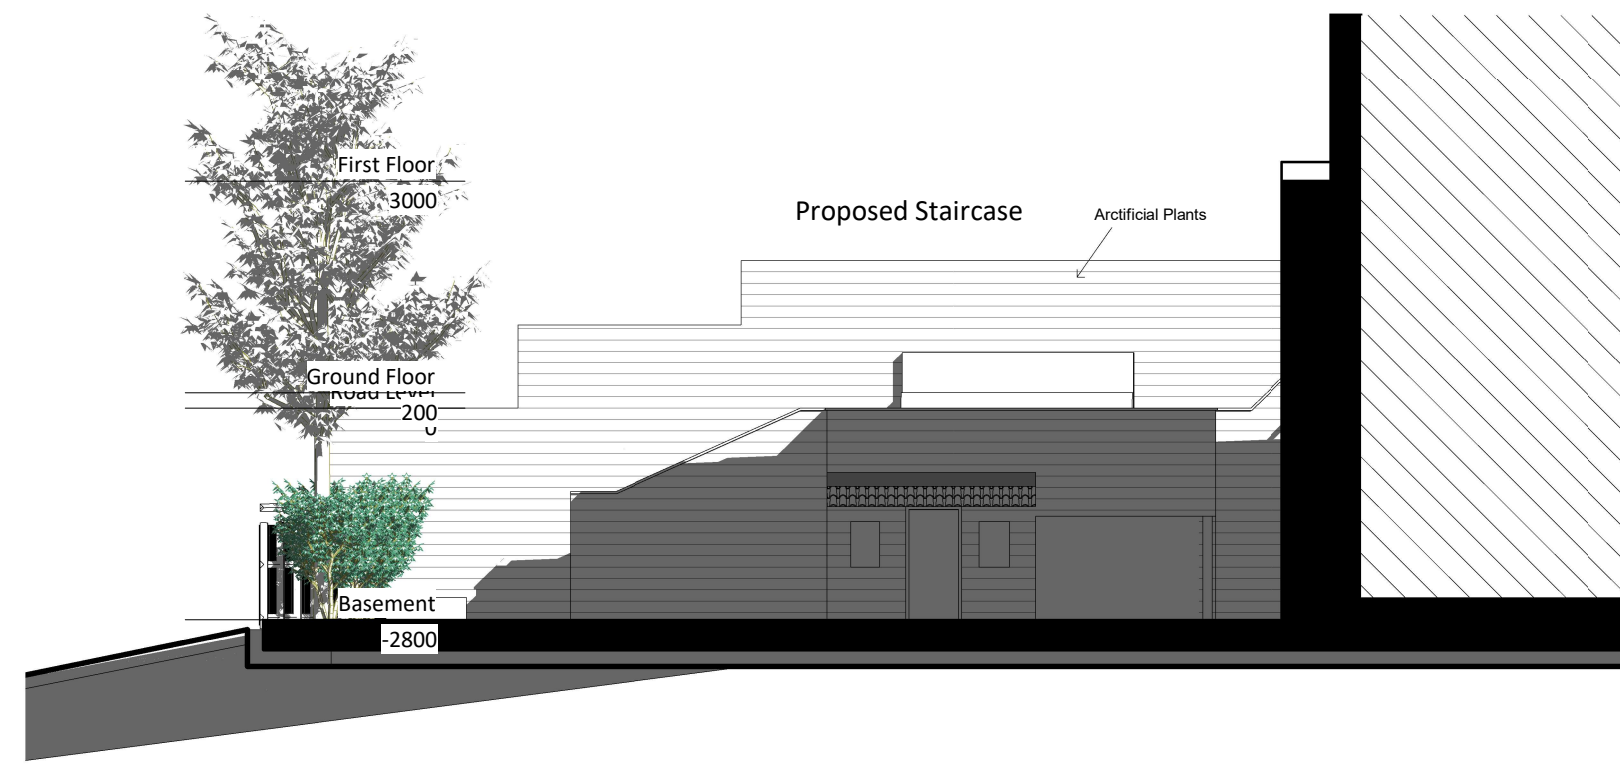


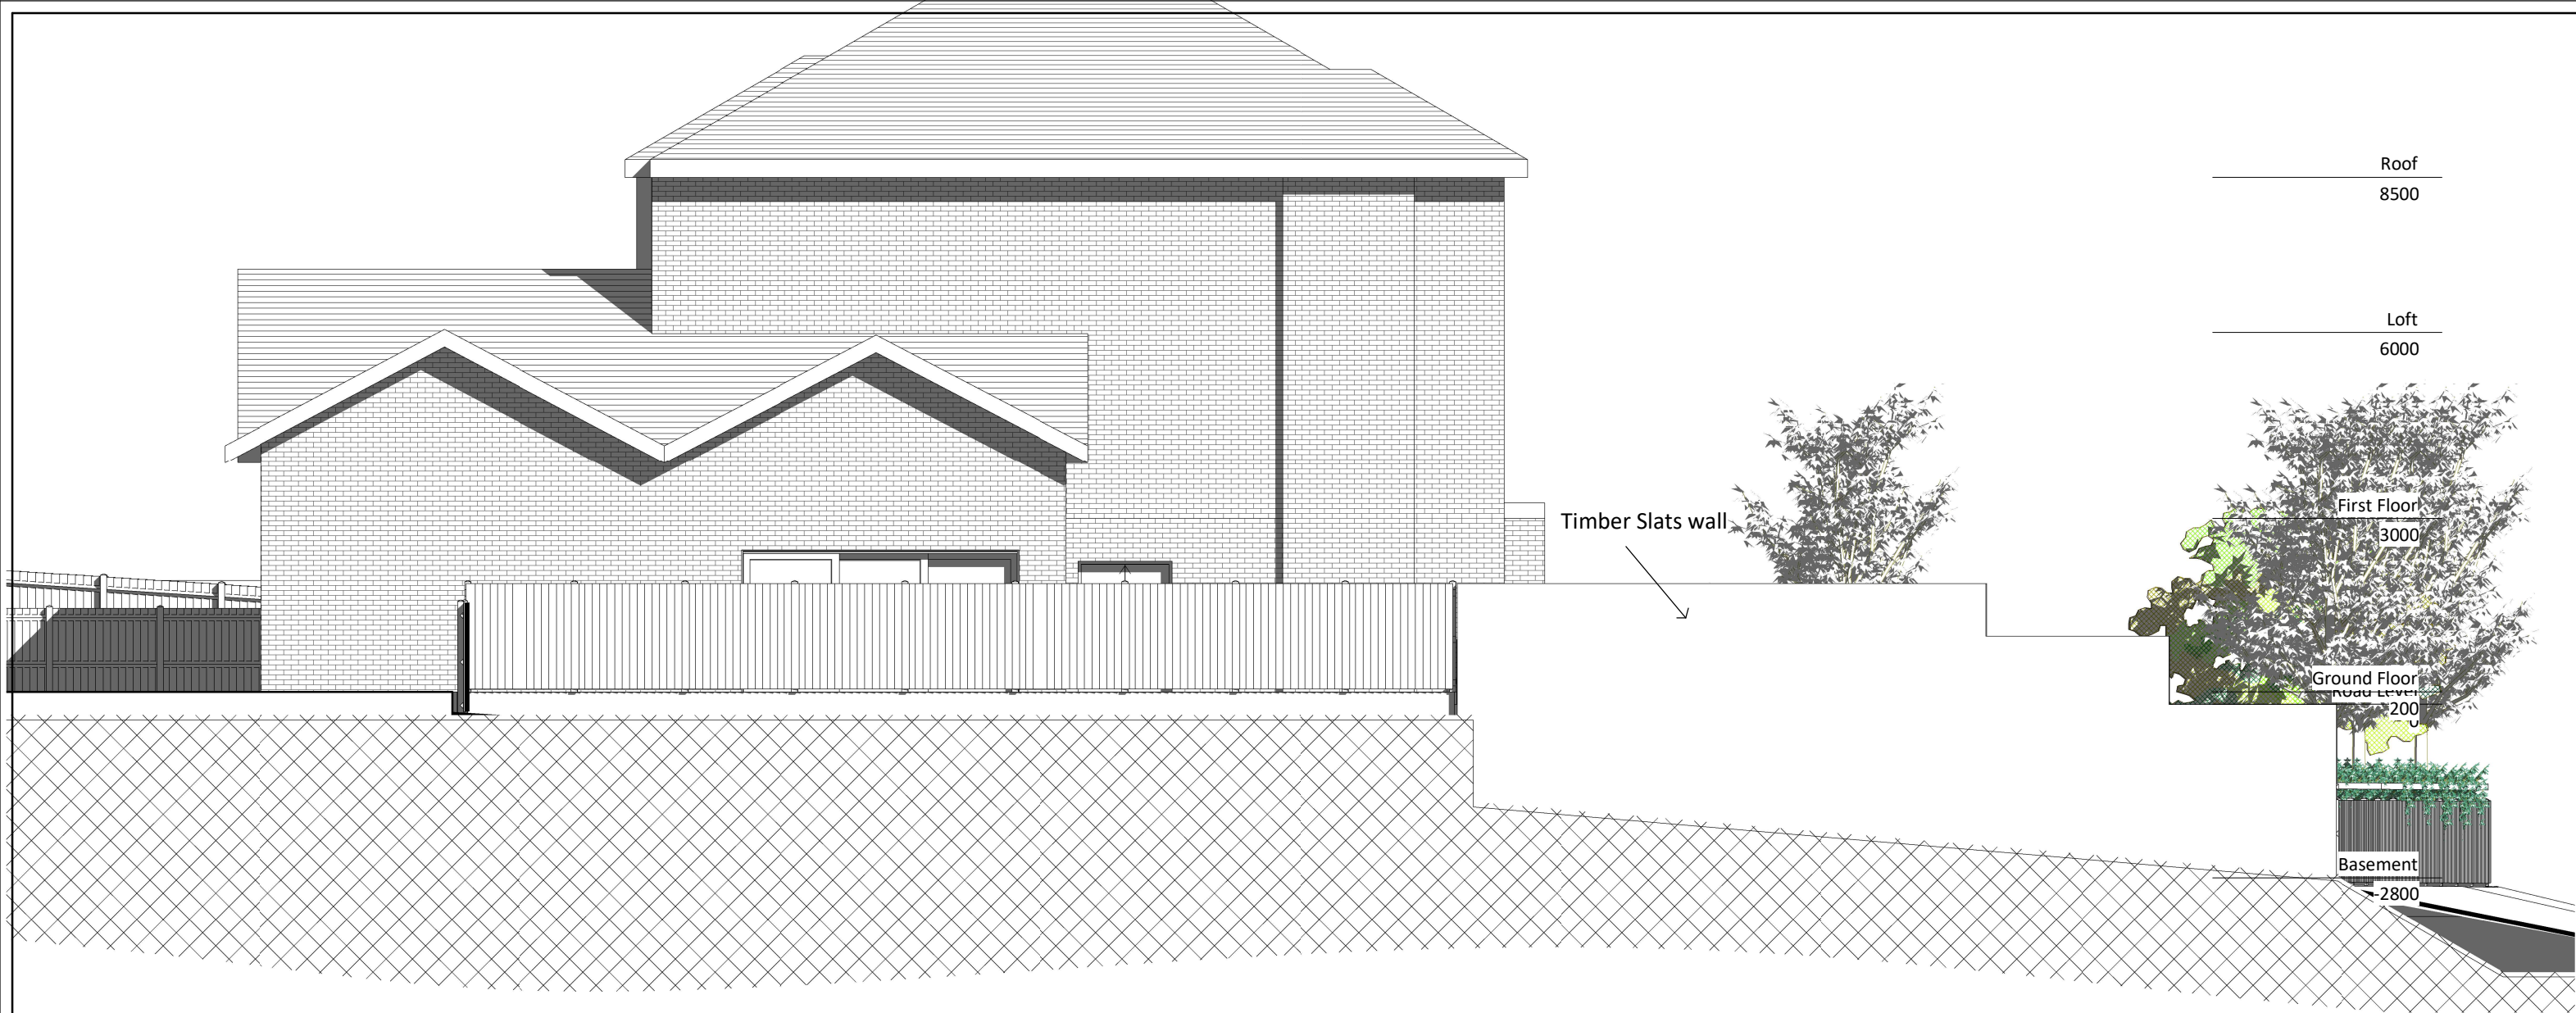


GENERAL NOTES:
ONLY SCALE OF DRAWINGS FOR PLANNING PURPOSES
ALL DIMENSIONS ARE TO BE CHECKED ON SITE. INCONSISTENCIES ARE TO BE REPORTED TO DIMENSIONS IMMEDIATELY.
COPYRIGHT OF PLANNING DIMENSIONS LTD

PROJECT TITLE
Shrewsbury House ,Lowther Road
/Shrewsbury Road
,Prestwich,manchester ,M25 9QG

CLIENT	PROJECT NO
A	-

DRAWING TITLE	SCALE (@ A3)
Proposed Rear & Side Elevation	1 : 100

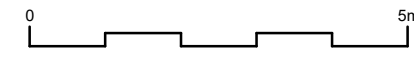

DRAWING NUMBER	REV
PR- E006	A

Date	Drawn by
04/11/2022	Shai