



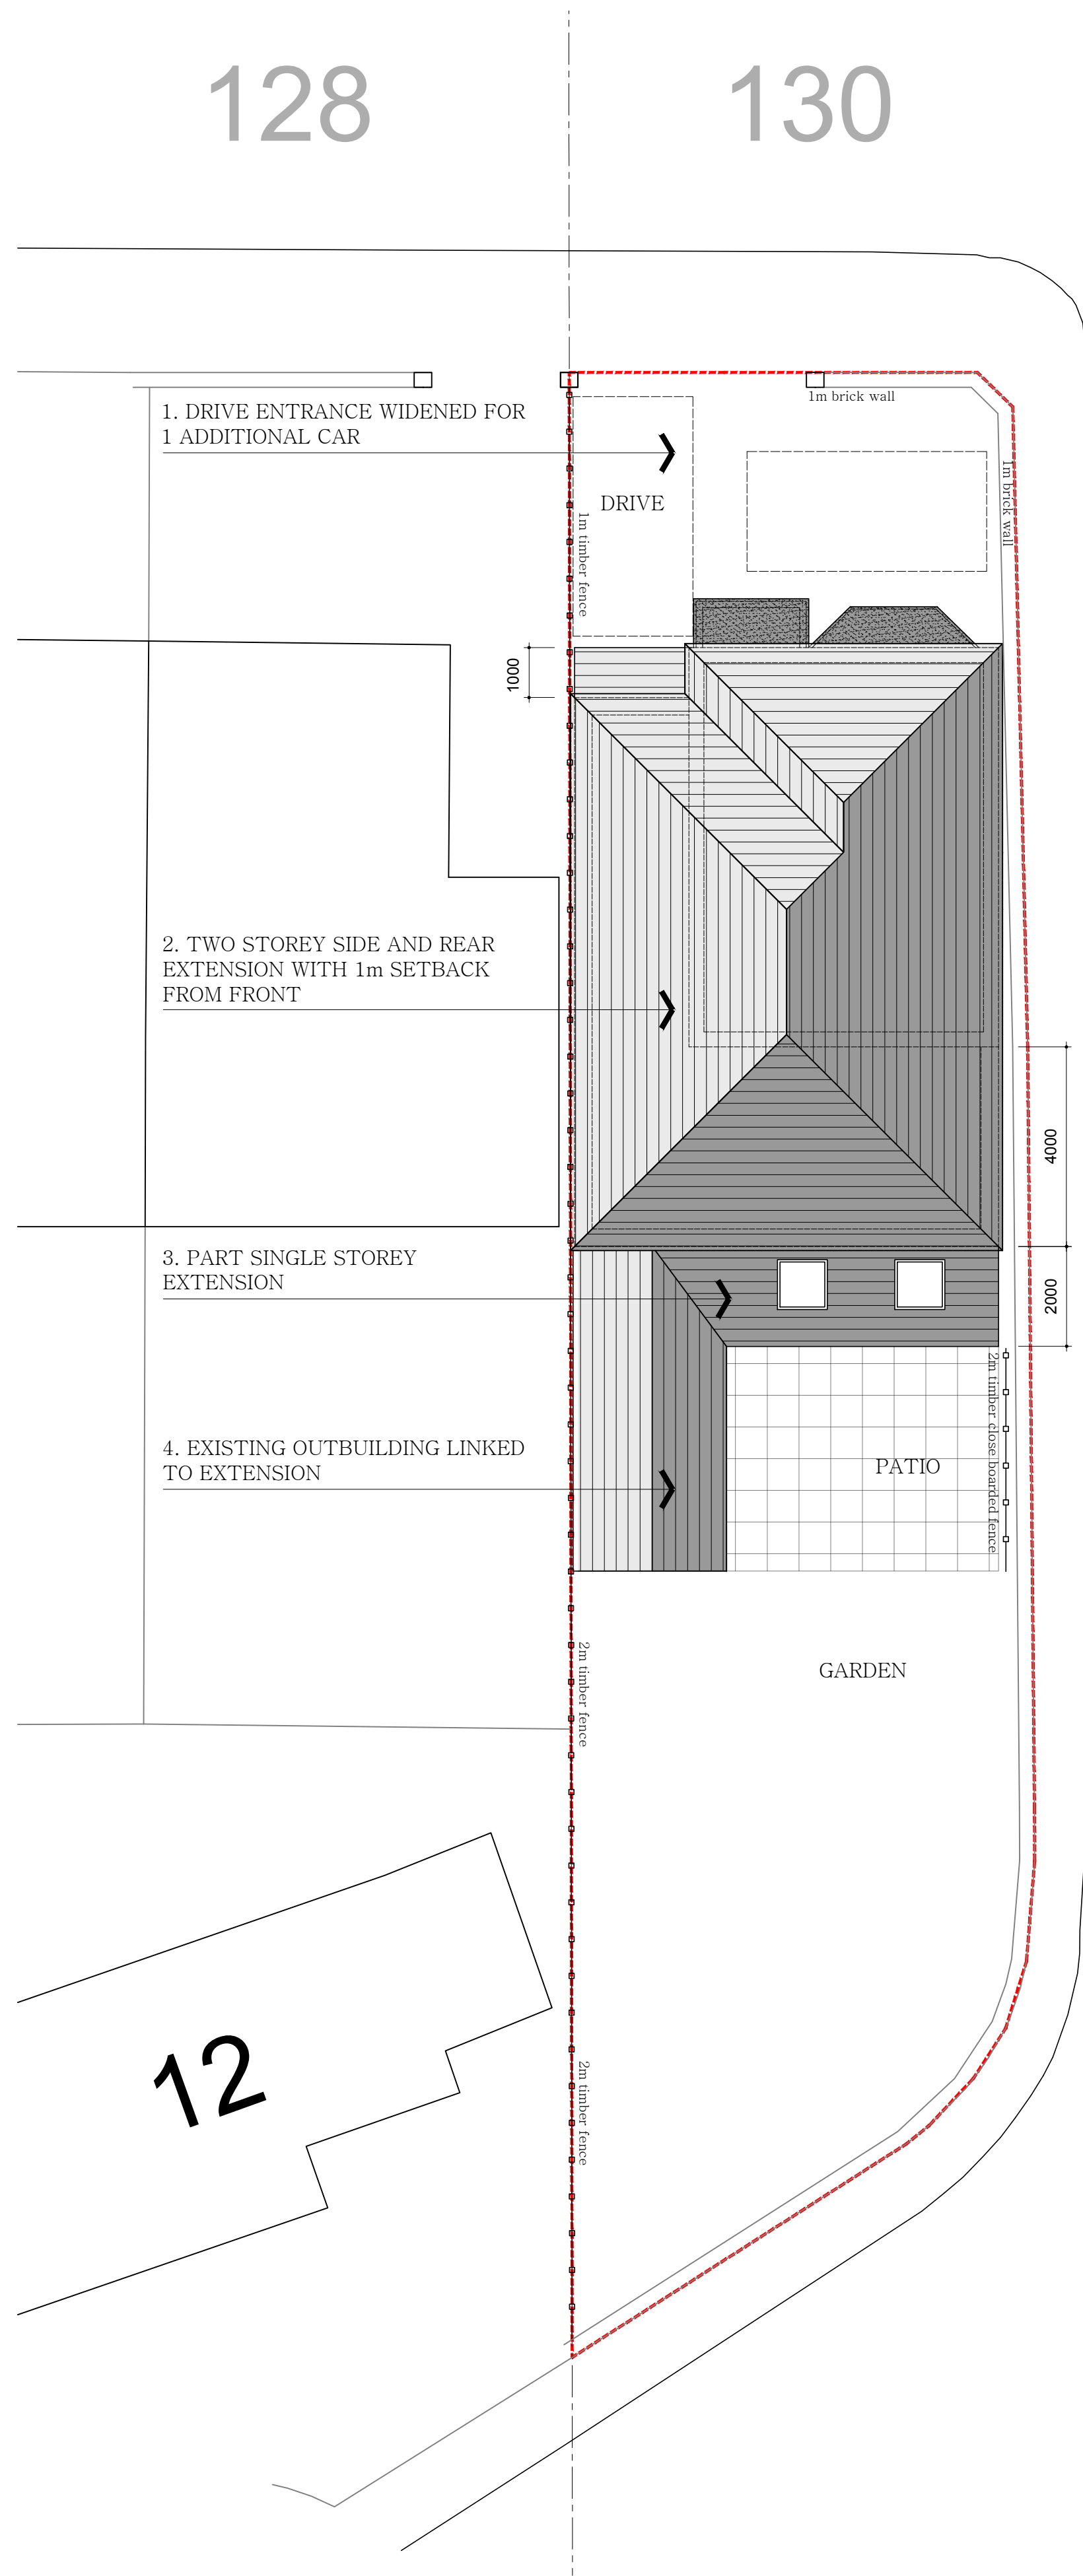


PROPOSED SITE/ROOF PLAN
1:100

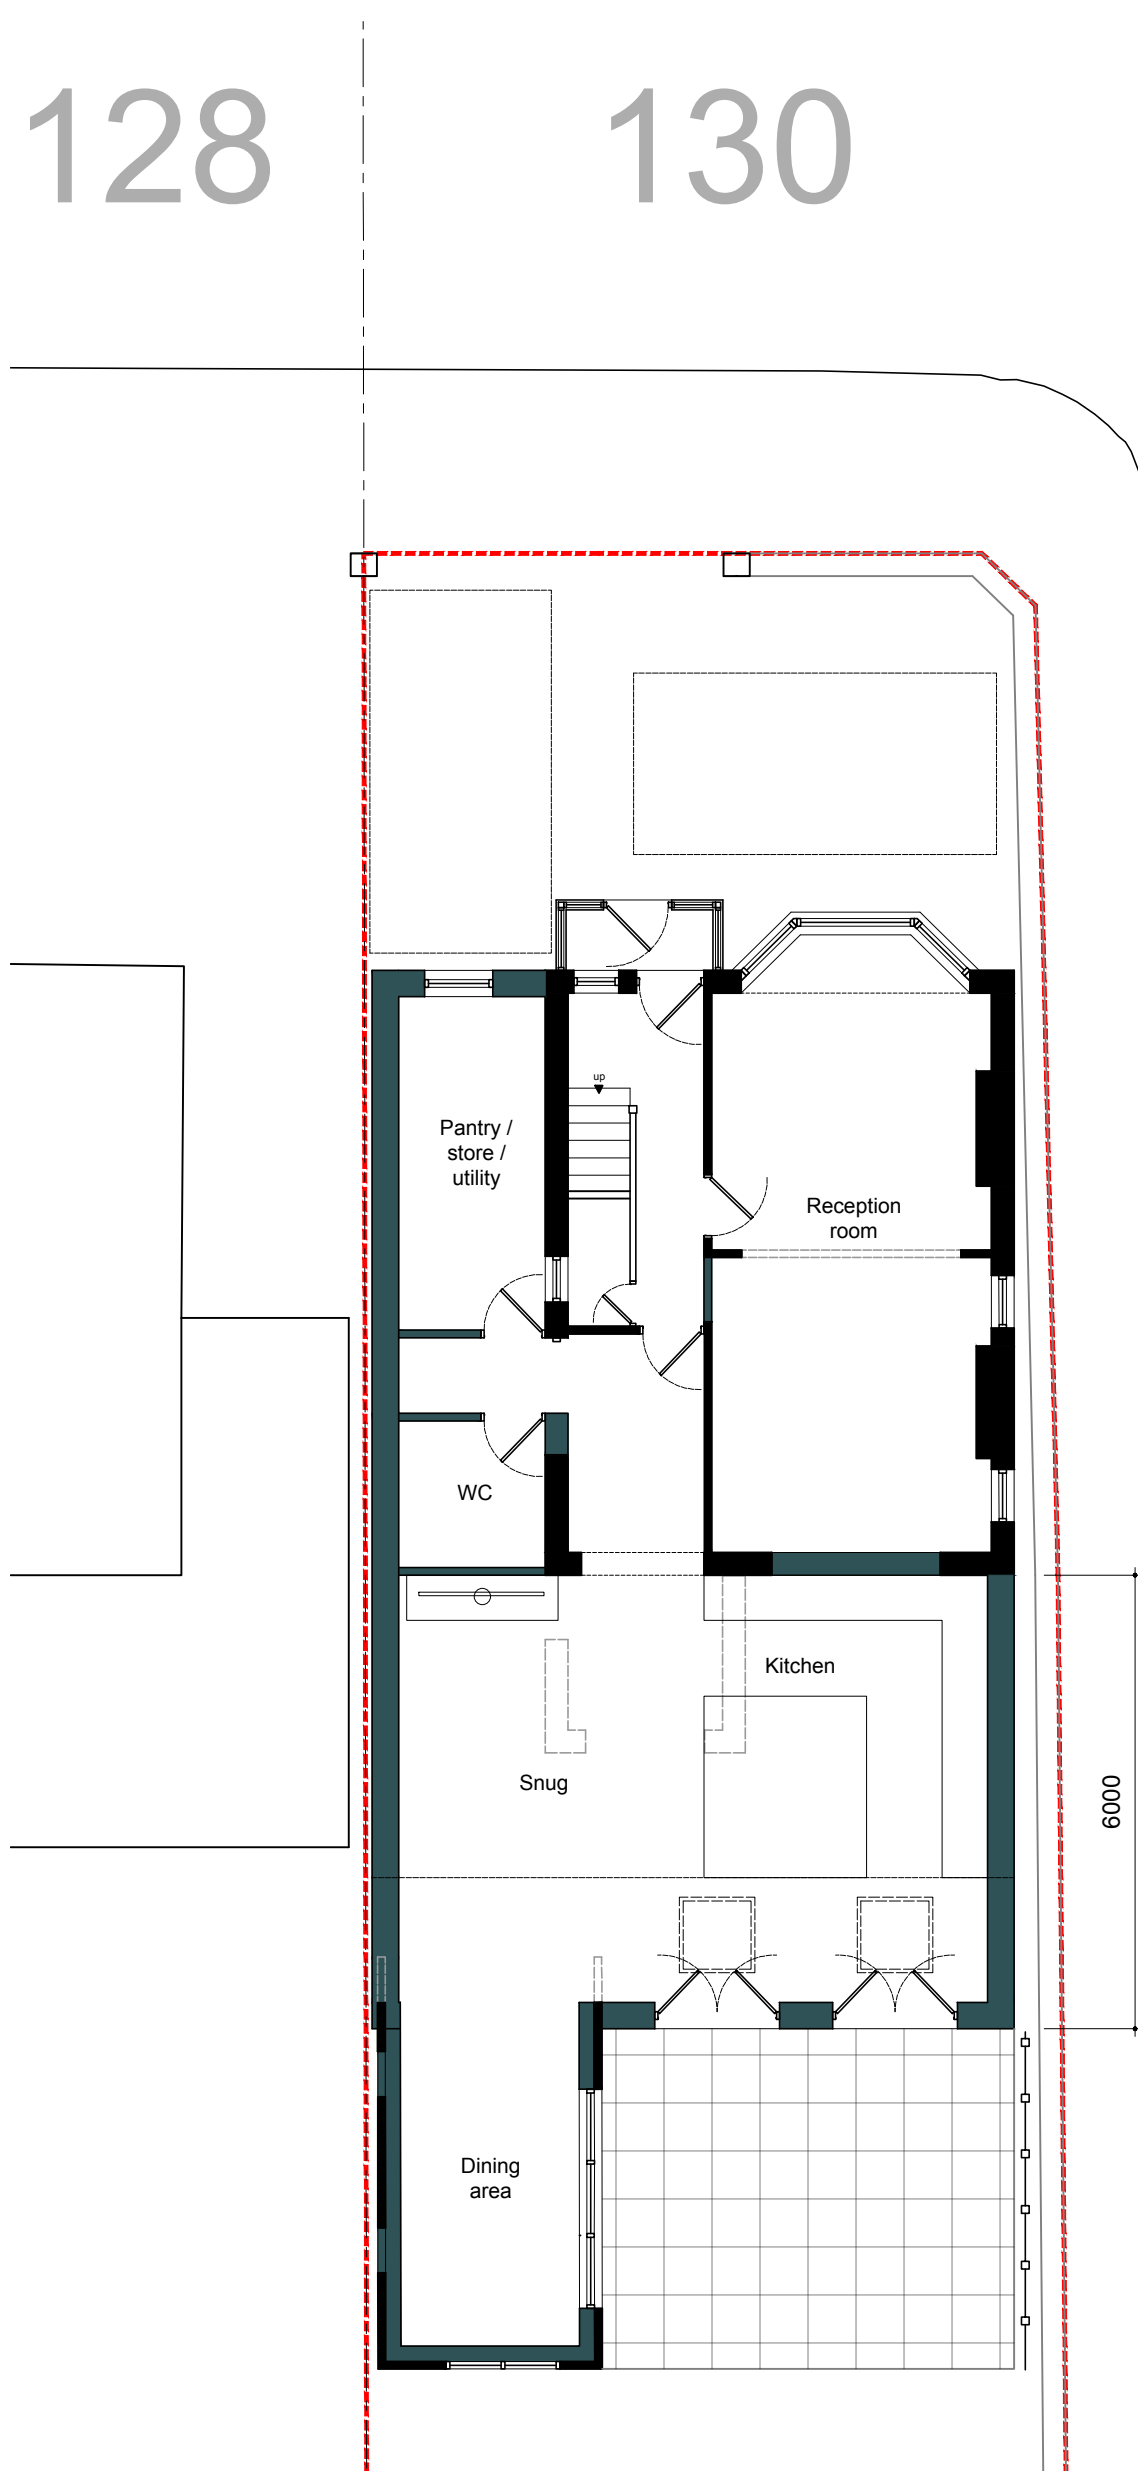

PROPOSED GROUND FLOOR PLAN
1:100




PROPOSED REAR ELEVATION (S)
1:100

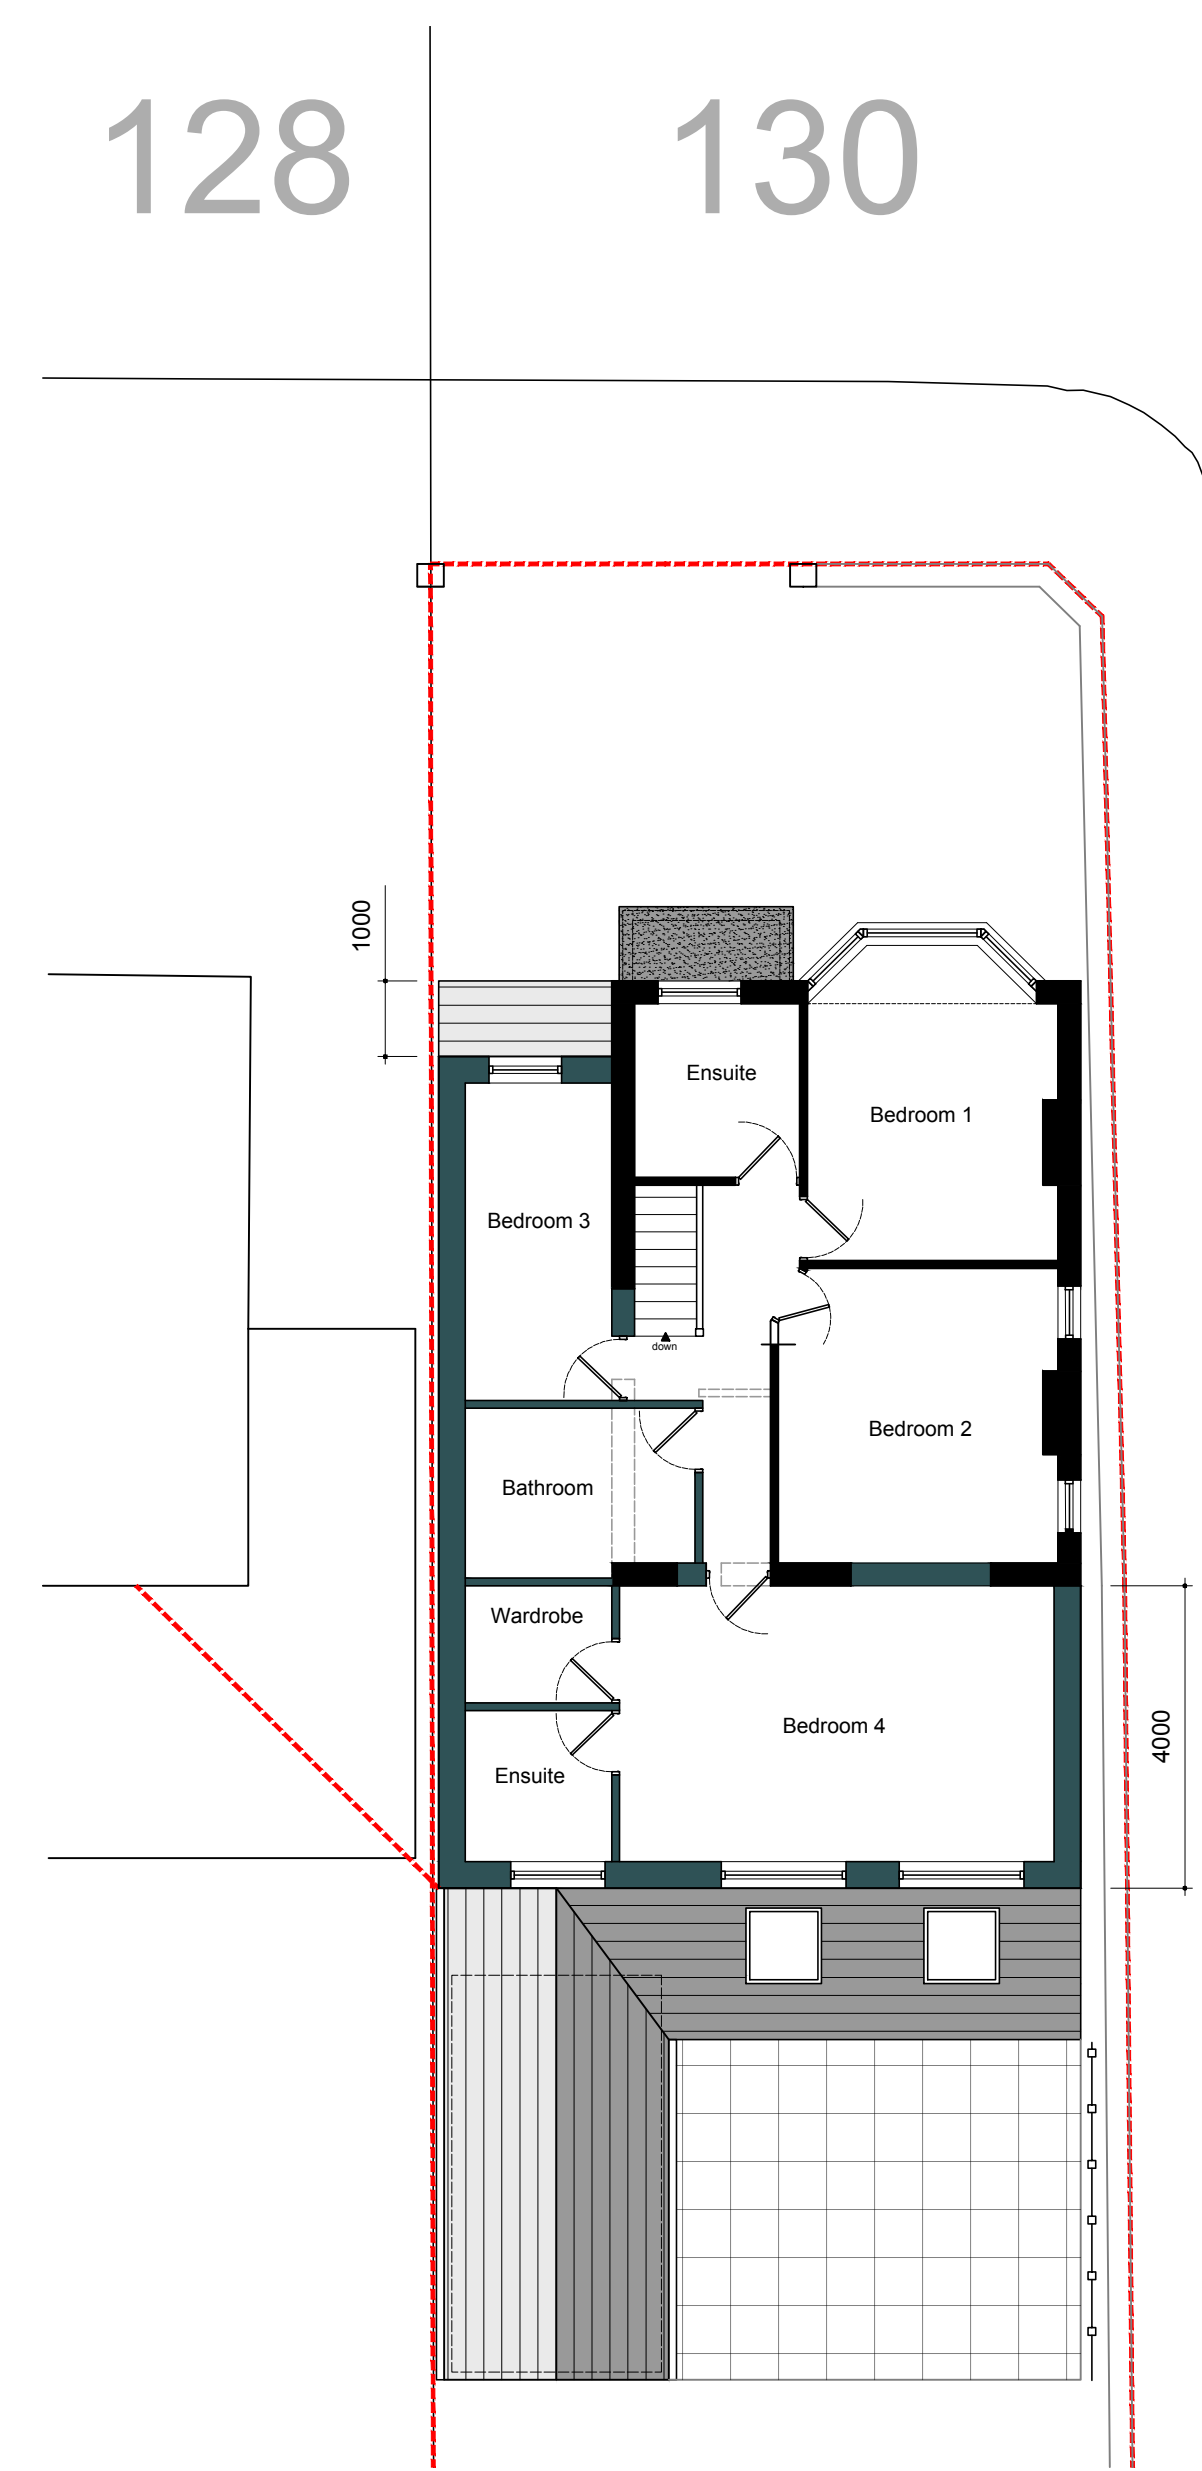

PROPOSED FIRST FLOOR PLAN
1:100



PROPOSED SIDE ELEVATION (E)
1:100

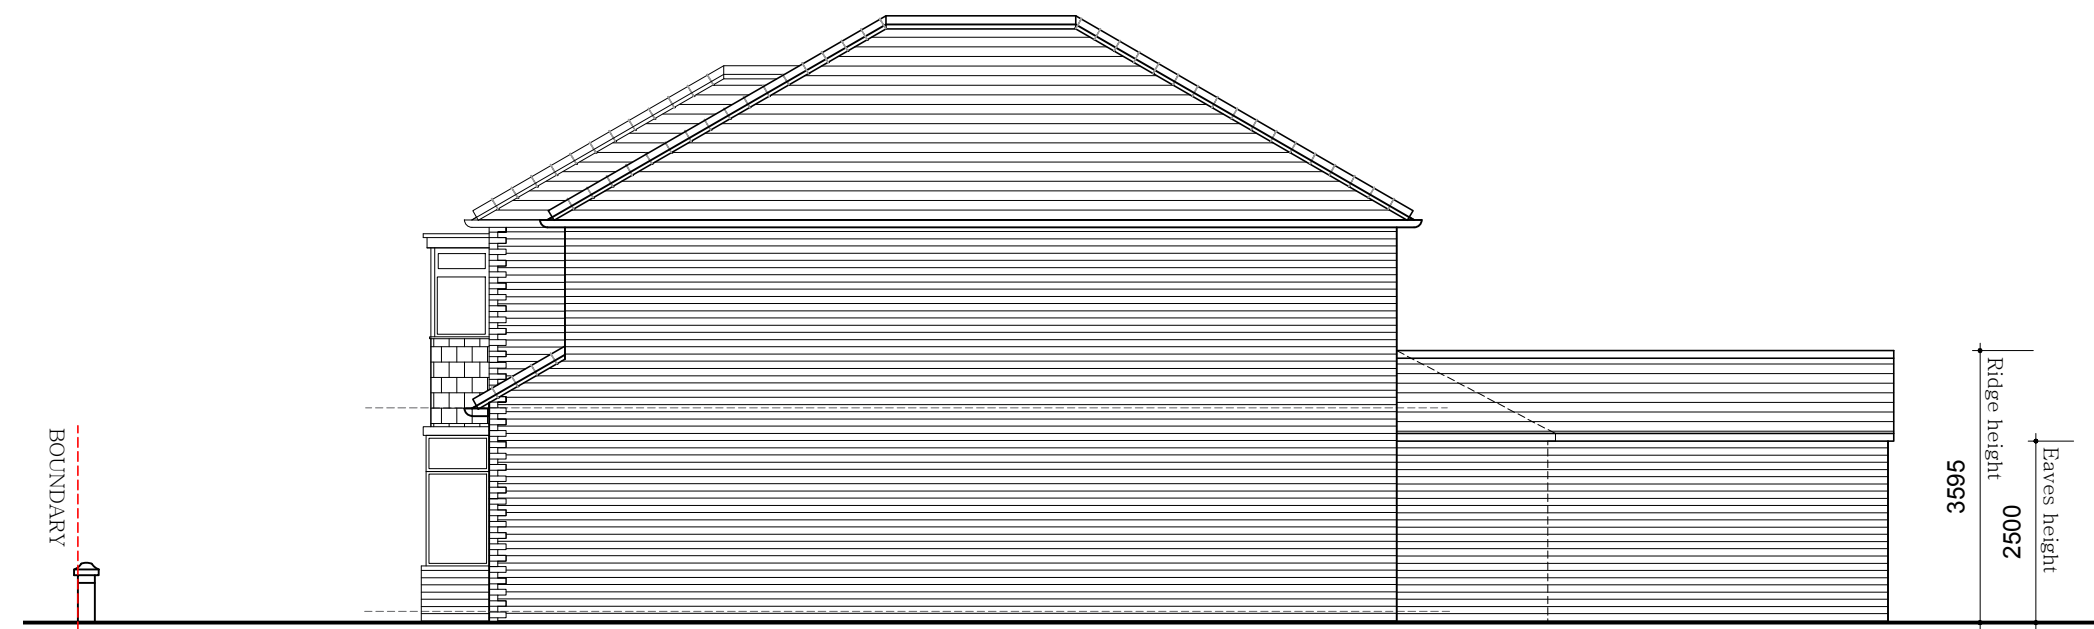

PROPOSED SIDE ELEVATION (W)
1:100

