


Location Plan

Site Address: 3, Myrtle Grove, Radcliffe, M45 7RR

Date Produced: 28-Feb-2026

Scale: 1:1250 @A4

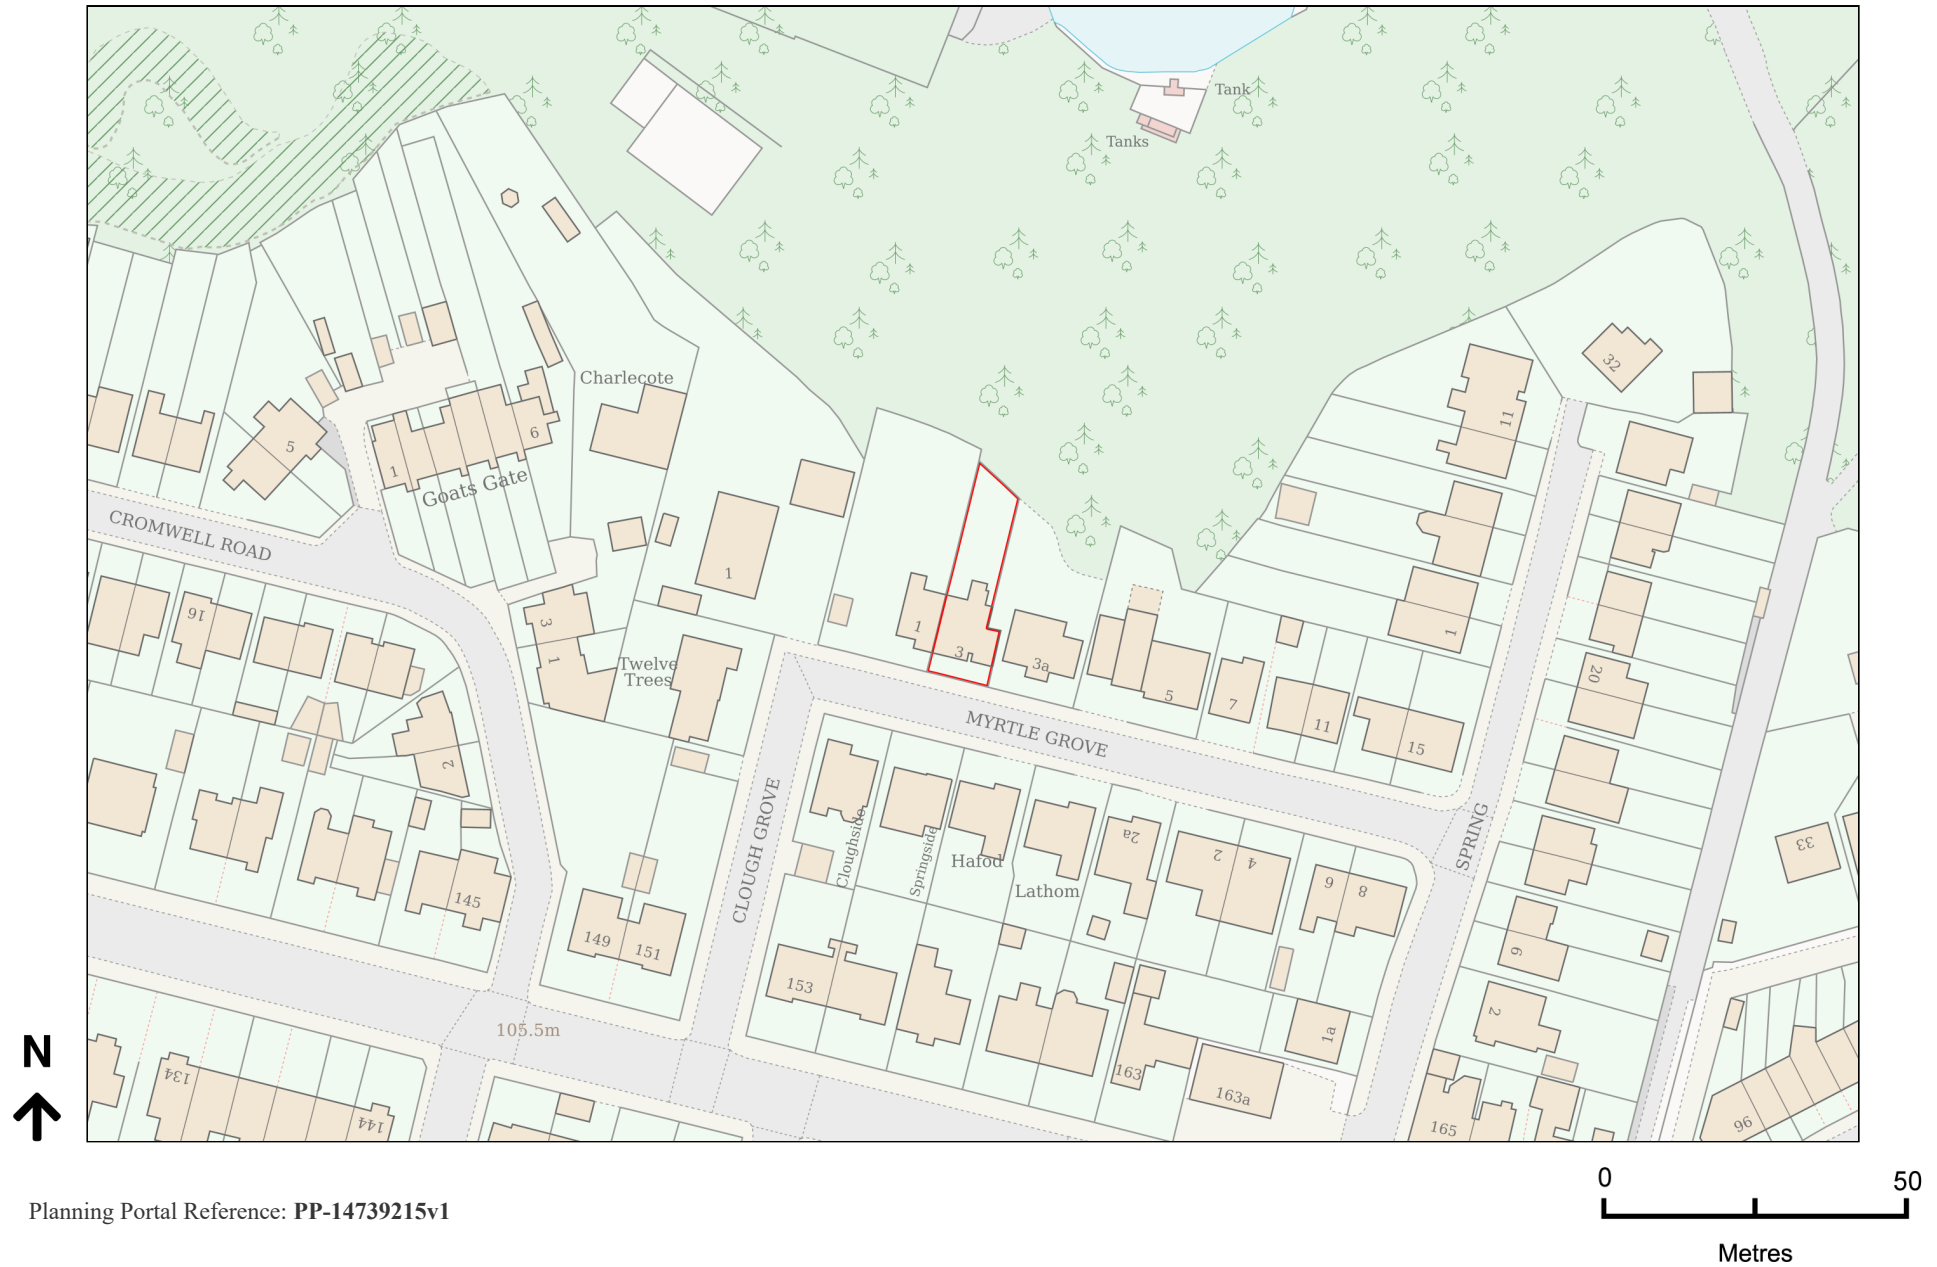

Planning Portal Reference: PP-14739215v1